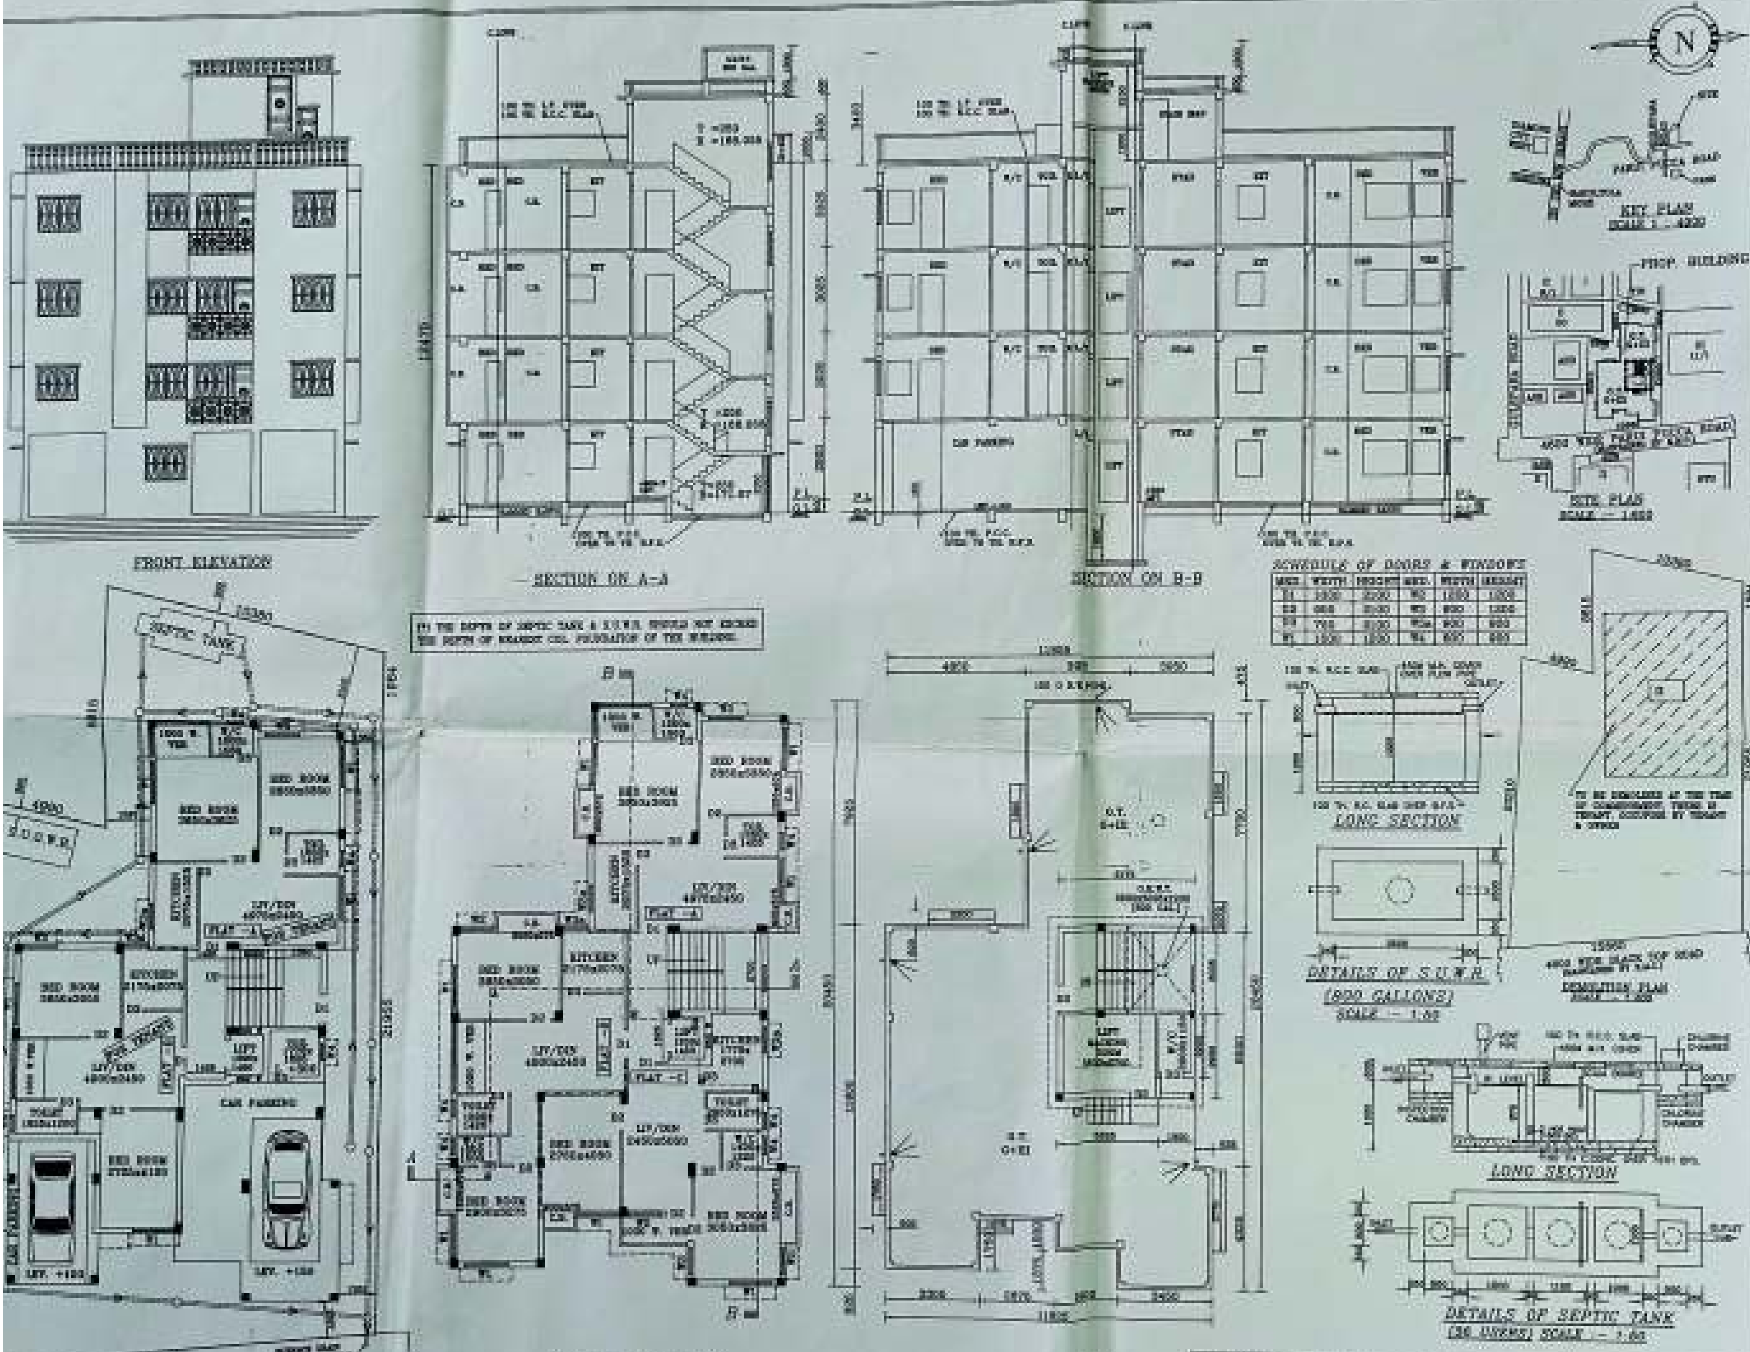


THE UNDERSIGNED HAS INSPECTED THE SITE AND CARRIED OUT SOIL INVESTIGATION THEREON. IT IS CERTIFIED THAT THE EXISTING SOIL OF THE SITE IS ABLE TO CARRY THE LOAD COMING FROM THE PROPOSED CONSTRUCTION AND THE FOUNDATION SYSTEM PROPOSED HEREIN IS SAFE & STABLE IN ALL RESPECT FROM THE GEO-TECHNICAL POINT OF VIEW

BHASKAR ROY
K.M.C. Empanelled
Geo-Technical Engineer

SIGNATURE GEO-TECHNICAL ENGINEER

PROPOSED G+III STORIED RESIDENTIAL BUILDING PLAN U/S 393A OF KMC … FOR 1. SRI NIMAI RANJAN MUKHERJEE, 2. SRI VASKAR MUKHERJEE, 3. SRI … MUKHERJEE & 4. SMT. PUSHPITA MUKHERJEE, AT PREMISES NO. 256, PAR… ROAD, WARD NO - 126, BOROUGH NO. - XIV, UNDER K.M.C. (S.S. UNIT), KO…

SCALE :- 1 : 100 (OTHERWISE MENTIONED)

SPACE FOR SEAL :-

THE SANCTION IS VALID UP TO

APPROVED
ASSISTANT ENGINEER (C)
BOROUGH NO - XIV

N.O.C. FOR HEIGHT CLEARANCE : NOC ID - …

## STATEMENT OF PLAN PROPOSAL :-

1. GROUND COVERAGE
2. F.A.R.

## SPECIFICATION :-

(i) GRADE OF STEEL : Fe415
(ii) GRADE OF CONCRETE : M20
(iii) OTHER SPECIFICATIONS WILL BE FOLLOWED AS PER N.B.C.

## NOTES :-

(a) ALL DIMENSIONS ARE IN M…
(b) ALL EXTERNAL WALLS ARE …
(c) ALL INTERNAL WALLS ARE …

## OWNERS DECLARATION

I/WE DO HEREBY DECLARE WITH FULL RESPONSIBILITY THAT I/WE SHALL ENGAGE L.B.S. & E.S.E. DURING CONSTRUCTION I/WE SHALL FOLLOW THE INSTRUCTIONS OF L.B.S. & E.S.E. DURING CONSTRUCTION OF THE BUILDING (AS PER B. S. PLAN) K.M.C. AUTHORITY WILL NOT BE RESPONSIBLE FOR STRUCTURAL STABILITY OF THE BUILDING & ADJOINING STRUCTURES. IF ANY SUBMITTED DOCUMENTS ARE FOUND TO BE FAKE, THE K.M.C. AUTHORITY WILL REVOKE

SIGNATURE O…

THE STRUCTURAL DESIGN AND DRAWING OF BOTH FOUNDATION AND SUPERSTRUCTURE … BUILDING HAS BEEN MADE BY ME ON THE BASIS OF SUBMITTED SOIL-TEST REPORT … CONSIDERING ALL POSSIBLE LOAD INCLUDING SEISMIC … CERTIFIED THAT IT IS SAFE AND STABLE IN ALL RE…

SIGNATURE OF STRUCTURAL ENGINEER

I CERTIFY ON THE PLAN ITSELF WITH FULL RESPONSIBILITY THAT THE BUILDING PLAN … UP AS PER PROVISION OF K.M.C. BUILDING RULES 2009, AS AMENDED FROM TIME TO … CONDITION INCLUDING THE WIDTH OF ABUTTING ROAD CONFORM WITH THE PLAN, … A BUILDABLE SITE & NOT A TANK OR FILLED UP TANK …

SIGNATURE OF L.B.S.(CLASS-I)

-: CONSULTANT :-

ANIMESH CH. GURIA