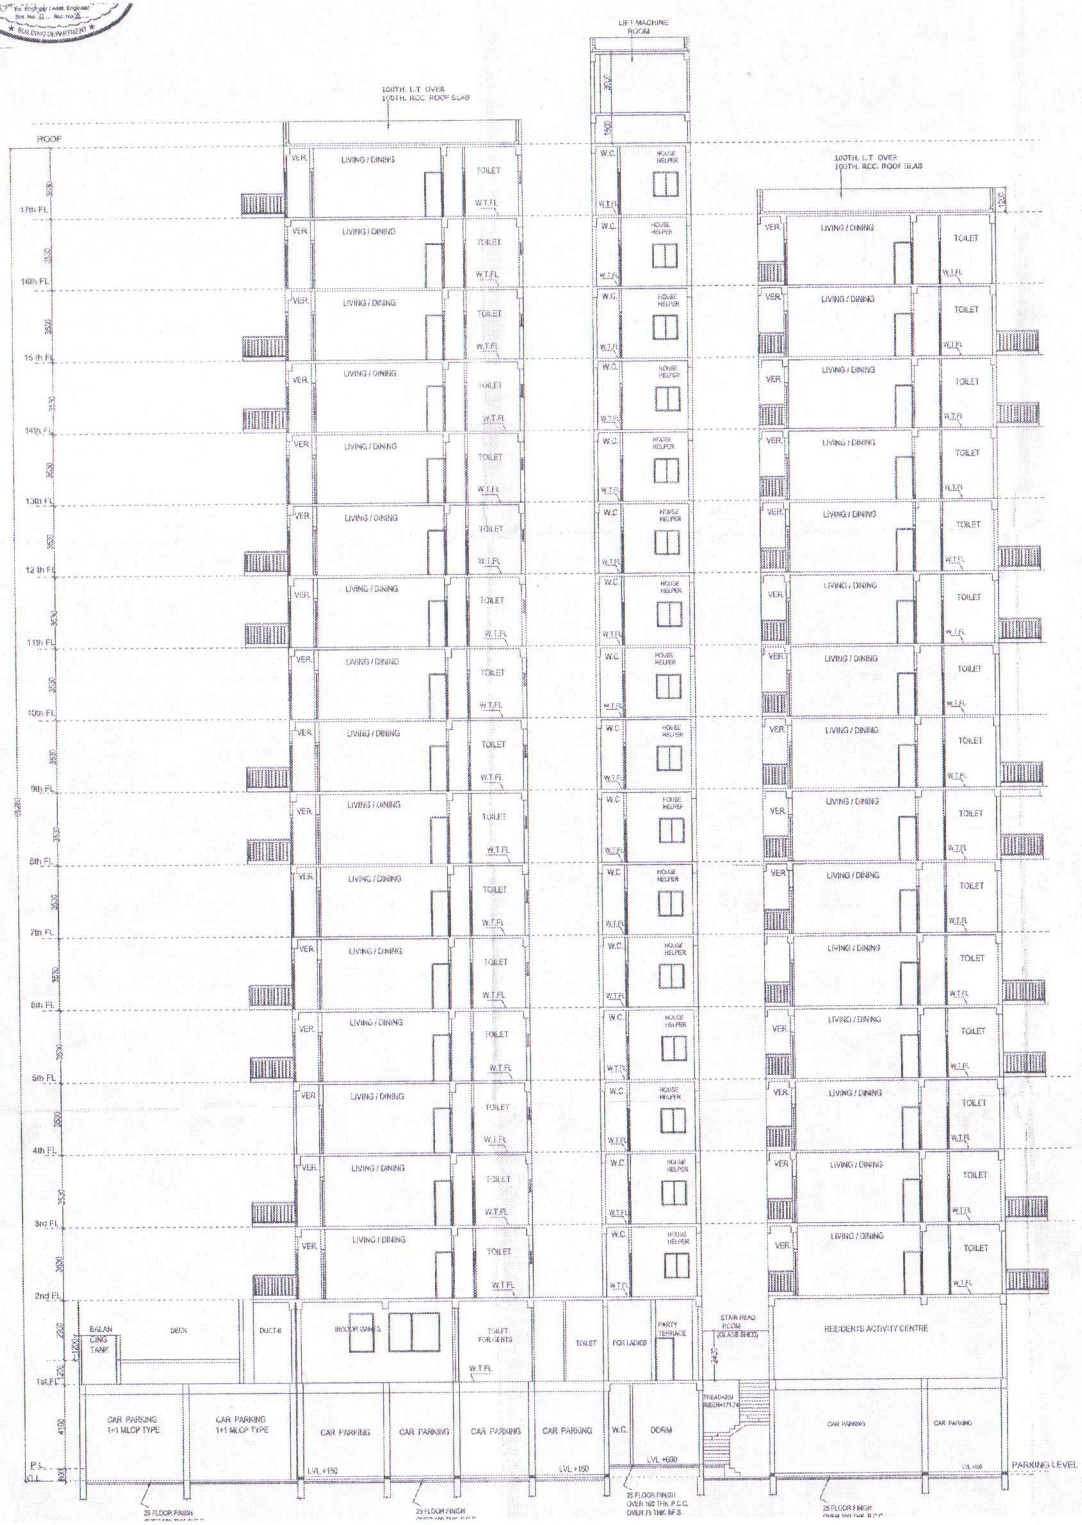

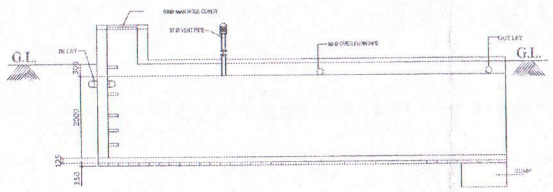

SECTION ON - AA OF U.G.W.R. (CAP.- 17345.81 GALLS.
SCALE:-1:50

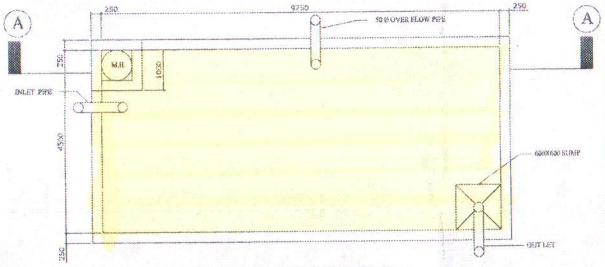

DETAIL PLAN OF U.G.W.R. CAP.- 28.750 LT. (17345.81 GALLS.)
SCALE:-1:25

U.G.W.R Detailed Drawing.

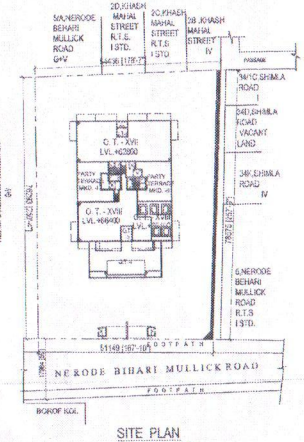

SITE PLAN
SCALE - 1:600

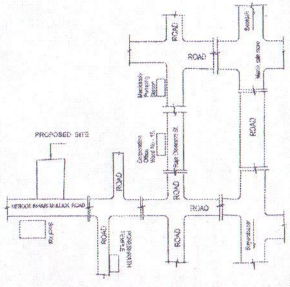

KEY PLAN

WARD NO.- 15, BOROUGH NO.- II, P.S.- MANICKTALA ,HAVING HEIGHT - 65.280 M.
SCALE:- 1:100 OR AS STATED

DRAWING TITLE :-

SECTION @ -@' DETAILS , SITE PLAN ,KEY PLAN & U.G.W.R. DETAILS

NOTES :-

(a) All Dimensions Are In mm.
(b) All External Walls Are 250 Th. With 1st Class Bricks & 1:6 Cement Sand Mortar
(c) All Partition Walls are 125 Thk. With 1st Class Bricks & 1:4 Cement Sand Mortar
(d) All Internal Walls are 125 Thk. With 1st Class Bricks & 1:4 Cement Sand Mortar
(e) All floors are shades with 20 mm. thk. Mortar with cement covered coating & anti-skid.
(f) Walls in all rooms other than Toilet & Kitchen are plastered with 1:6 Cement Sand Mortar.
(g) 15 to 18 mm thk. tiles are fitted in toilet & kitchen walls.

CERTIFICATE OF GEO TECHNICAL ENGINEER

THE SOIL INVESTIGATION REPORT OF THE SAID PREMISES HAVE BEEN MADE BY ME ON THE BASIS OF SOIL TEST AS PER GUIDELINE PROVIDED BY B.I.S. CODE..

Prasanta Kumar Ghosh
Geotechnical Engineer
EMPANELLED NO. 01 (KMC)
SIG. OF GEO TECHNICAL ENGINEER
PRASANTA KUMAR GHOSH
CLASS-III

CERTIFICATE OF STRUCTURAL ENGINEER

THE STRUCTURAL DESIGN OF BOTH FOUNDATION AND SUPERSTRUCTURE OF THE BUILDING HAVE BEEN MADE BY ME CONSIDERING ALL POSSIBLE LOADS INCLUDING THE SEISMIC LOAD AS PER N.B.C OF INDIA AND BASIS OF SOIL INVESTIGATION REPORT BY (PRASANTA KUMAR GHOSH),B1/AH/66,BURA CROSS LANE,BELAGHATA,KOLKATA-700010.
CERTIFY THAT IT IS SAFE AND STABLE IN ALL RESPECT.

DHIMAN BHATTACHARJEE
Registered Structural Engineer
B.E.(Civil), M.I.E. (Struct.)
Kolkata Municipal Corporation
SIG. OF STRUCTURAL ENGINEER
DHIMAN BHATTACHARJEE
E.S.E.-0212

CERTIFICATE OF STRUCTURAL REVIEWER

I REVIEW THE STRUCTURAL DESIGN OF BOTH FOUNDATION AND SUPERSTRUCTURE OF THE BUILDING HAVE BEEN MADE BY ME CONSIDERING ALL POSSIBLE LOADS INCLUDING THE SEISMIC LOAD AS PER N.B.C OF INDIA AND BASIS OF SOIL INVESTIGATION REPORT BY (PRASANTA KUMAR GHOSH),B1/AH/66,BURA CROSS LANE,BELAGHATA,KOLKATA-700010.
CERTIFY THAT IT IS SAFE AND STABLE IN ALL RESPECT.

KOUSHIK SENGUPTA
B.E.(CIVIL), M.E.(STRUCTURE)
STRUCTURAL REVIEWER (K.M.C.)
E.S.E.-0170/5
SIG. OF STRUCTURAL REVIEWER
KAUSHIK SENGUPTA
E.S.E.-0170/5

DECLARATION OF ARCHITECT.

CERTIFIED THAT THE PLAN ITSELF WITH FULL RESPONSIBILITY THAT THE BUILDING PLAN HAS DRAWN UP AS PER PROVISION OF K.M.C. BUILDING RULES 2009, AS AMENDED FROM TIME TO TIME AND THE SITE CONDITION INCLUDING THE ABUTTING ROAD IS CONFORM WITH THE PLAN IT IS A BUILDABLE SITE NOT A TANK OR FILLED UP TANK. THERE IS AN EX STRUC. TO BE DEMOLISHED BEFORE COMMENCEMENT OF WORK IT IS FULLY OCCUPIED BY THE OWNER. THERE IS NO TENANT

MOSTAK AHAMED
Registered Architect
Regn. No.-CA/2009/41906
SIG. OF ARCHITECT.
MOSTAK AHAMED
CA2009/41906

DECLARATION OF APPLICANT / OWNER.

I DO HERE BY DECLARE WITH FULL RESPONSIBILITY THAT, I SHALL ENGAGE L.B.A & E.S.E DURING CONSTRUCTION. I SHALL FOLLOW THE INSTRUCTION OF L.B.A & E.S.E DURING CONSTRUCTION OF THE BUILDING (AS PER PLAN) K.M.C AUTHORITY WILL NOT BE RESPONSIBLE FOR STRUCTURAL STABILITY OF THE BUILDING & ADJOINING STRUCTURE IF ANY SUBMITTED DOCUMENT ARE FAKE. THE K.M.C AUTHORITY WILL REVOKE THE SANCTION PLAN. THE CONSTRUCTION OF U.G.W.R TAKEN UNDER THE GUIDANCE OF LIBSESE BEFORE STARTING OF BUILDING FOUNDATION.

GANGOTRI DEALMARK PVT. LTD.
GANGOTRI MARCOM PVT. LTD.
GANPATI MARCOM PVT. LTD.
PUSPANJALI COMMERCIAL PVT. LTD.
RADHA KRISHNA MARCOM PVT. LTD.
SHUBH LABH IMPEXM PVT. LTD.
TARAPITH COMMERCIAL PVT. LTD.
TARAPITH DISTRIBUTORS PVT. LTD.
TARAPITH MERCHANTS PVT. LTD.
Authorised Signatory / Director
SIGNATURE OF OWNER
GANGOTRI MARCOM PVT LTD. & 8 OTHS.

JOB NO.	DRG. NO.	DATE	DEALT