THIS DRAWING IS THE PROPERTY OF M/S. CONSULTANTS ONE DESIGN SOLUTIONS (I) PVT. LTD. AND IS NOT TO BE USED IN ANY WAY DETRIMENTAL TO OUR INTEREST
CONDITION THAT IT SHALL NOT BE REPRODUCED (IN OR USED IN ANY WAY) DETRIMENTAL TO OUR INTEREST

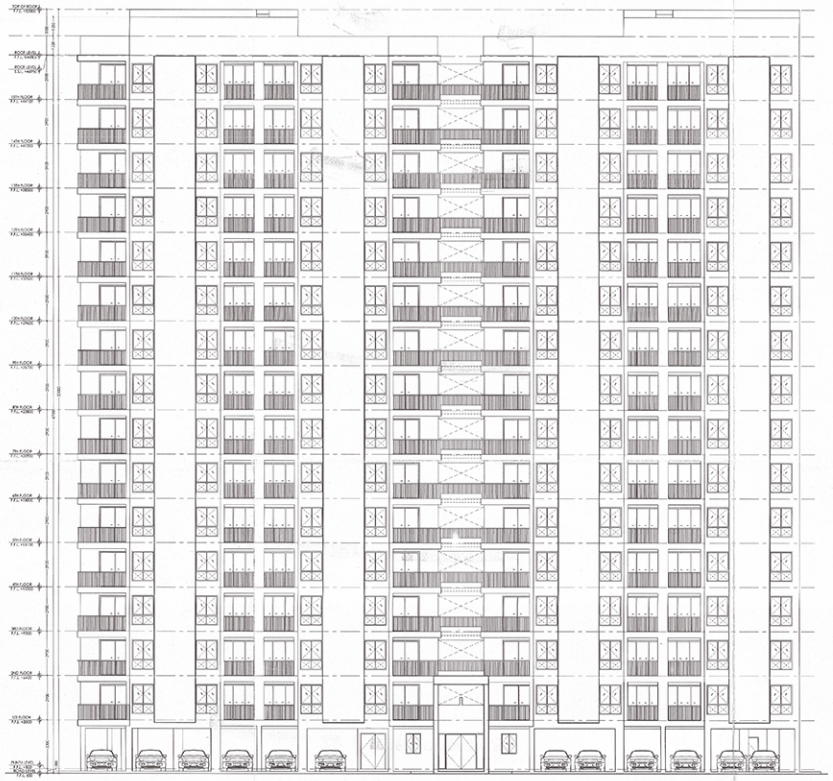

WEST SIDE ELEVATION
SCALE:1:100

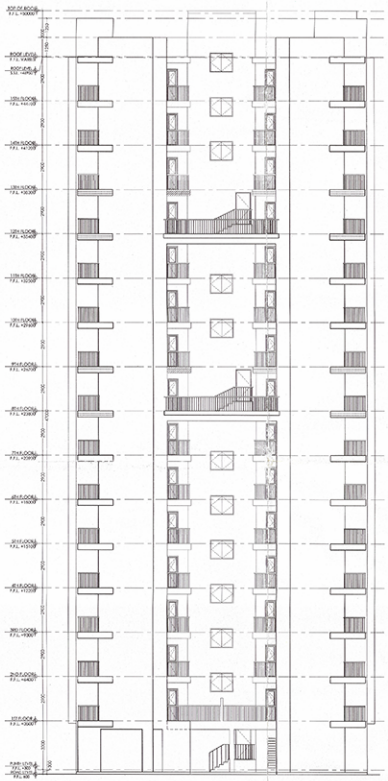

NORTH SIDE ELEVATION
SCALE:1:100

NAME OF OWNERS :

PS VINAYAK COMPLEX LLP

PARTNER

AS CONSTITUTED ATTORNEYS OF

1. ERATATI MUKHOPADHYAY
2. SIDDHARTHA MUKHERJEE
3. PHOBOS TOURS & TRAVEL PVT. LTD.
4. THYONE RETAIL PVT. LTD.
5. BALTONIA BUILDERS PVT. LTD.
6. THYONE HERBAL PRODUCTS PVT. LTD.
7. CUSONIA HEIGHTS PVT. LTD.
8. PHOBOS AGRO MARKETING PVT. LTD.
9. PHLOMIS DEVELOPERS PVT. LTD.
10. BAHAGRASS HOUSING PVT. LTD.
11. COLLETIA HOUSING PVT. LTD.
12. KUSZO GRIHO PVT. LTD.
13. WARM BUILDERS PVT. LTD.
14. THYONE AGRO PRODUCTS PVT. LTD.
15. FRINGE CUP BUILDERS PVT. LTD.
16. REEDGRASS HOUSING PVT. LTD.
17. RHAMNUS REALTY PVT. LTD.
18. SOURSOP REALTY PLUS PVT. LTD.
19. BALLOTA HOUSING PVT. LTD.
20. MAIDENGRASS HOUSING PVT. LTD.
21. THYONE FILTERS PVT. LTD.
22. ANTHRISCUS REALTY PVT. LTD.
23. MONTIFORA BUILDERS PVT. LTD.
24. THYONE TRAVELS PVT. LTD.
25. PHOBOS COMPUTERS PVT. LTD.
26. THYONE BOOKS & PERIODICALS PVT. LTD.
27. THYONE AGRO MARKETING PVT. LTD.
28. THYONE INTERIOR DECORATORS PVT. LTD.
29. PHOBOS AGRI COMMERCIAL PVT. LTD.
30. THYONE IMAGE & GRAPHICS PVT. LTD.
31. THYONE IT SOLUTIONS PVT. LTD.
32. PHOBOS BOOKS AND PERIODICALS PVT. LTD.
34. LEYMUS REALTY PVT. LTD.
35. THYONE TRAVELS PVT. LTD.
36. PHOBOS IT SOLUTIONS PVT. LTD.
37. BAS HERBAL PRODUCTS PVT. LTD.
37. DEMOS TRAVELS PVT. LTD.
38. DEMOS COMPUTERS PVT. LTD.
39. DEMOS HERBAL PRODUCTS PVT. LTD.
40. THYONE COMPUTERS PVT. LTD.
41. EGLAIS INFRACON PVT. LTD.
42. ETAKA REAL ESTATE PVT. LTD.
43. EKARAJ BUILDCON PVT. LTD.
44. PITAYA REALTY PVT. LTD.
45. FOUNTAINGRASS BUILDERS PVT. LTD.
46. GADDELL REALTY PVT. LTD.
47. VETIVER REALTY PVT. LTD.
48. ESTHER REAL ESTATE PVT. LTD.
49. ILLUSION DEVELOPERS PVT. LTD
50. RISHIKA VILLA PVT. LTD.
51. EKARAJ HOUSING PVT. LTD.
52. INTEGRAL PROPERTIES PVT. LTD.
53. EKARAJ PROPERTIES PVT. LTD.
54. EKARAJ REAL ESTATE PVT. LTD.
55. ESSWAI TOWERS PVT. LTD.
56. EKARAJ BUILDER PVT. LTD.
57. EKARAJ INFRASTRUCTURE PVT. LTD.
58. AVIANNA PROJECTS PVT. LTD.
59. ESTHER BUILDCON PVT. LTD.
60. ETAKA HOMES PVT. LTD.
61. AVIANNA CONSTRUCTION PVT. LTD.
62. WRIDDHI COMPLEX PVT. LTD.
63. ESTHER PROPERTIES PVT. LTD.
64. WRIDDHI INFRASTRUCTURE PVT. LTD.
65. WRIDDHI REAL ESTATE PVT. LTD.
66. WISHFUL BUILDCON PVT. LTD.
67. STAR PLAZA PVT. LTD.
68. WRIDDHI CONCLAVE PVT. LTD.
69. WRIDDHI DEVELOPER PVT. LTD.
70. RKK INFRA PROJECTS PVT. LTD.
71. AVIANNA DEVELOPERS PVT. LTD.
72. ETAKA BUILDERS PVT. LTD.
73. ESTHER INFRAPROJECTS PVT. LTD.
74. EVATA PROJECTS PVT. LTD.
75. EKDANT INFRACON PVT. LTD.
76. DEEPAK KUMAR JAYASWAL
77. ANUP KUMAR JAYASWAL
78. SANGITA CHAKRABORTI
79. SUNDAR KUMAR MAJI
80. RUPA MONDAL
81. RITALAL CHOUDHARY
82. JAYANTA ROY
83. SHREYA MUKHOPADHYAY
84. DEBMOY CHAKRABORTY
85. PRADIPTA KUMAR MAITI
86. SUKLA BANERJEE
87. TUHIN BANERJEE
88. JIBAN KUMAR DE
89. SUSMITA ROY
90. DEMOS MANAGEMENT CONSULTANTS PVT. LTD.

SIGNATURE OF OWNERS

CERTIFICATE OF STRUCTURAL ENGINEER :

THIS IS TO CERTIFY THAT THE STRUCTURAL DESIGN AND DRAWING OF BOTH FOUNDATION AND SUPERSTRUCTURE OF THE BUILDING HAS BEEN MADE BY ME CONSIDERING ALL POSSIBLE LOADS INCLUDING THE SEISMIC LOADS AS PER THE NATIONAL BUILDING CODE OF INDIA AND CERTIFIED THAT IT IS SAFE AND STABLE IN ALL RESPECTS.

SIGNATURE OF STRUCTURAL ENGINEER

SIGNATURE OF STRUCTURAL REVIEWER

CERTIFICATE OF ARCHITECT :

I DO HEREBY CERTIFY WITH FULL RESPONSIBILITY THAT THE BUILDING PLAN HAS BEEN DRAWN UP AS PER NATIONAL BUILDING CODE OF INDIA, 2005 AS AMENDED FROM TIME TO TIME. THE PLAN IS IN CONFORMITY WITH THE SANCTIONED PLAN WITH THE PLAN AND IT IS A BUILDING WITH NOT A TANK OR A FILLED UP TANK. THE SITE PLAN, LOCATION PLAN AGREES WITH THE SITE. THE PLOT IS DEMARCATED BY BOUNDARY WALLS & MEASUREMENTS TALLY WITH THE REGD. DEED PLAN. THE EXISTING STRUCTURE AS SHOWN FULLY OCCUPIED BY OWNERS AS PER OWNERS' UNDERTAKING.

SIGNATURE OF ARCHITECT

Project :

PROPOSED ONE NO. G+15 STORIED (TOWER-1) ONE NO. B+G+12 STORIED (TOWER-2) AND NINE NO. (TOWER-3 TO TOWER-11) G+15 STORIED UNDER GROUP RESIDENTIAL BUILDING WITH 5 LAYERED PODIUM PARKING OVER COMMON BASEMENT AT D. H. ROAD, MOUZA - SARVISTARCHAK, J.L. NO. 17, TOUZI NO. 351 till, R.S. DAG NOS. 115, 116 & 117, CORRESPONDING TO L.R. DAG NOS. 114, 115 & 116, MOUZA - DALLATPUR, J.L. NO. 79, TOUZI NOS. 1776, R.S.&.R. DAG NOS. 23, 27, 28, 29, 30, 31, 32, 33, 34, 48 & 49, POST OFFICE - HALAR, HAT, POLICE STATION - BISHNUPUR, WITHIN KULERDARI GRAM PANCHAYET, DISTRICT - SOUTH 24 PARGANAS.

Consultant :

M/N Consultants One Design Solutions
1516, Rajdanga Main Road, Kolkata-700107.
Telephone : 033 40105700
Email: mnodc@gmail.com
Web: www.mnc-one.com

Drawing Title :

TOWER-7: WEST ELEVATION, NORTH ELEVATION

Scale		Date
1 : 100		16.03.2017
Draft: SUSMITA	Checked: BISWAJIT	Approved: SOMDEB

☐ Design Development ■ Sanction Dwg
☐ Contract Document ☐ Construction Dwg ☐ As Built Dwg

Revision No:	Revision Date:
R1	20.06.2018

Drawing No.: JKA-SD-21

Job No.: 2016/2017/21/JKA

REVISED SANCTIONED PLAN
File No. 450/SDA/Plan/2016-17

ASSISTANT ENGINEER
South 24 Pgs. D.P.

District Engineer
South 24 Pgs. D.P.