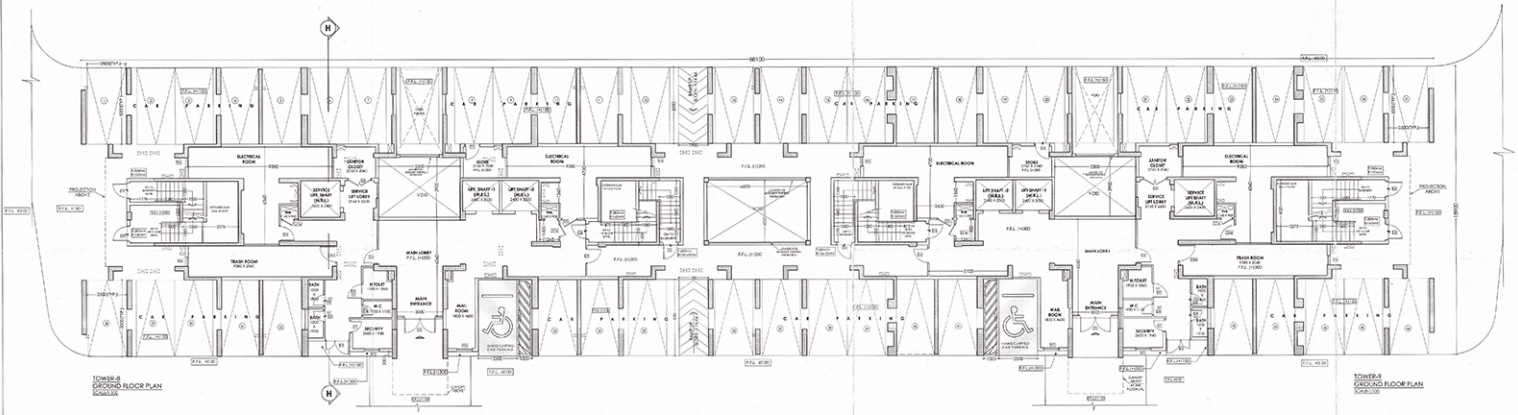

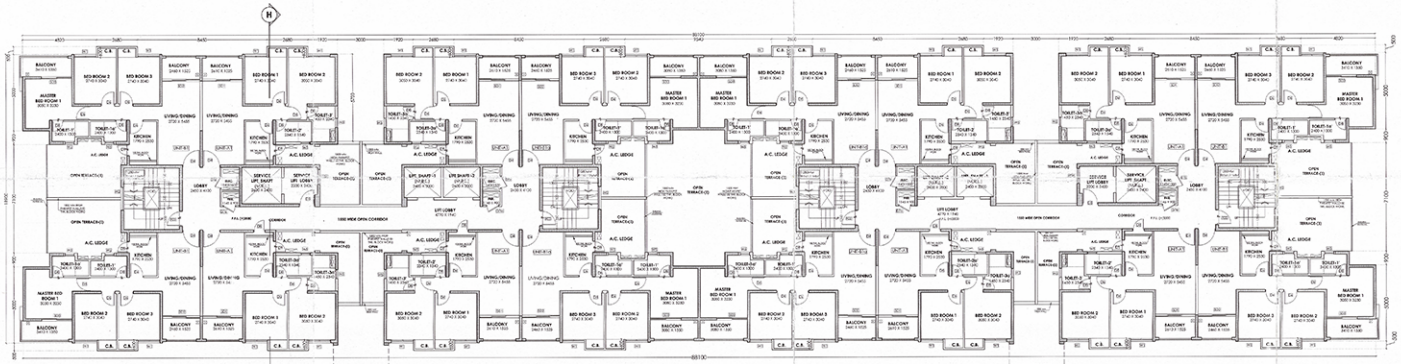

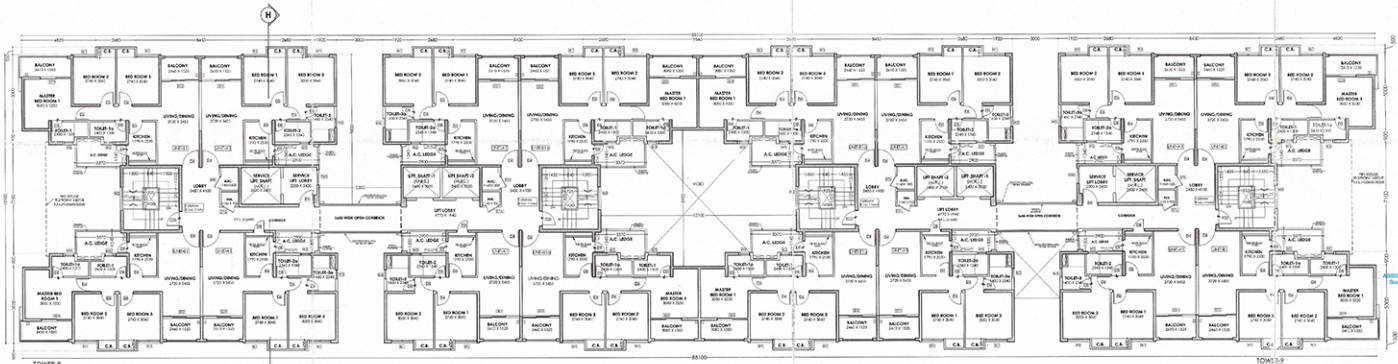

THIS DRAWING IS THE PROPERTY OF M/S. CONSULTANTS ONE DESIGN SOLUTIONS AND IS NOT TO BE COPIED OR USED IN ANY MANNER WHATSOEVER WITHOUT OUR PERMISSION

NAME OF OWNERS :

PS VINAYAK COMPLEX LLP

PARTNER

AS CONSTITUTED ATTORNEYS OF

1. BRATATI MUKHOPADHYAY
2. SUSWATHA MUKHERJEE
3. PHOEBOS TOURS & TRAVEL PVT. LTD.
4. TWYONE RETAIL PVT. LTD.
5. SALTONA BUILDERS PVT. LTD.
6. TWYONE HERBAL PRODUCTS PVT. LTD.
7. DUBSONIA HEIGHTS PVT. LTD.
8. PHOEBOS AGRO MARKETING PVT. LTD.
9. TWYONE DEVELOPERS PVT. LTD.
10. BAHAGRASS HOUSING PVT. LTD.
11. COLLETIA HOUSING PVT. LTD.
12. KUDZO GYMO PVT. LTD.
13. BARIUM BUILDERS PVT. LTD.
14. TWYONE AGRI PRODUCTS PVT. LTD.
15. FRINGECUP BUILDERS PVT. LTD.
16. RECOSMAS HOUSING PVT. LTD.
17. RAMNIVAS REALTY PVT. LTD.
18. SOURSOP REALTY PLUS PVT. LTD.
19. BALLOTA HOUSING PVT. LTD.
20. MAGNOMRASS HOUSING PVT. LTD.
21. TWYONE FILTERS PVT. LTD.
22. ANTHRIGOUS REALTY PVT. LTD.
23. MONTIPORA BUILDERS PVT. LTD.
24. TWYONE TRAVELS PVT. LTD.
25. PHOBOS COMPUTERS PVT. LTD.
26. TWYONE BOOKS & PERIODICALS PVT. LTD.
27. TWYONE AGRO MARKETING PVT. LTD.
28. TWYONE INTERIOR DECORATORS PVT. LTD.
29. PHOBOS AGRO COMMERCIAL PVT. LTD.
30. TWYONE IMAGE & GRAPHICS PVT. LTD.
31. TWYONE IT SOLUTIONS PVT. LTD.
32. PHOEOS BOOKS AND PERIODICALS PVT. LTD.
33. LEYMUS REALTY PVT. LTD.
34. PHOEOS RETAIL PVT. LTD.
35. PHOEOS IT SOLUTIONS PVT. LTD.
36. LIFE HERBAL PRODUCTS PVT. LTD.
37. DEMOS TRAVELS PVT. LTD.
38. DEMOS COMPUTERS PVT. LTD.
39. DEMOS HERBAL PRODUCTS PVT. LTD.
40. DEMOS COMPUTERS PVT. LTD.
41. EQUAR INFRACON PVT. LTD.
42. ETAKA REAL ESTATE PVT. LTD.
43. EKATAJI BUILDCON PVT. LTD.
44. PITAYA REALTY PVT. LTD.
45. FOUNTAINGRASS BUILDERS PVT. LTD.
46. SHOEBILL REALTY PVT. LTD.
47. VETIVER REALTY PVT. LTD.
48. EESHVI REAL ESTATE PVT. LTD.
49. ILLUSION DEVELOPERS PVT. LTD.
50. MEDHA VILLA PVT. LTD.
51. EKARAJI HOUSING PVT. LTD.
52. INTEGRAL PROPERTIES PVT. LTD.
53. EKARAJI PROPERTIES PVT. LTD.
54. EKARAJI REAL ESTATE PVT. LTD.
55. EESHVI TOWER PVT. LTD.
56. EKARAJI BUILDER PVT. LTD.
57. EKARAJI INFRASTRUCTURE PVT. LTD.
58. ETAKA PROJECTS PVT. LTD.
59. ESTHER BUILDCON PVT. LTD.
60. ETAKA HOMES PVT. LTD.
61. AYANNA CONSTRUCTION PVT. LTD.
62. EVARAJ COMPLEX PVT. LTD.
63. ESTHER PROPERTIES PVT. LTD.
64. KUSUM INFRASTRUCTURE PVT. LTD.
65. AYESHRI REAL ESTATE PVT. LTD.
66. WISHFUL BUILDCON PVT. LTD.
67. STAR PLAZA PVT. LTD.
68. WISDOM CONCLAVE PVT. LTD.
69. WISDOM DEVELOPER PVT. LTD.
70. KKA INFRA PROJECTS PVT. LTD.
71. AYANNA DEVELOPERS PVT. LTD.
72. ETAKA BUILDERS PVT. LTD.
73. ESTHER INFRAPROJECTS PVT. LTD.
74. EVARAJ PROJECTS PVT. LTD.
75. EKSANT INFRACON PVT. LTD.
76. DEEPAK KUMAR JAYASWAL
77. ANUP KUMAR JAYASWAL
78. SANGITA CHAKRABORTY
79. SUNDAR KUMAR MAJI
80. SUBHRA ROY
81. HRISHAL GHOSHDASTIDAR
82. JAYANTA ROY
83. SHREYA MUKHOPADHYAY
84. SIBAMOY CHAKRABORTY
85. PRADIPTA KUMAR MAITI
86. TANUSREE MAITI
87. DIPIKA BANERJEE
88. JIBAN KUMAR DE
89. SUBRATA ROY
90. DEMOS MANAGEMENT CONSULTANTS PVT. LTD.

SIGNATURE OF OWNERS

CERTIFICATE OF STRUCTURAL ENGINEER :

THIS IS TO CERTIFY THAT THE STRUCTURAL DESIGN AND DRAWING OF BOTH FOUNDATION AND SUPER-STRUCTURE OF THE BUILDING HAS BEEN MADE BY ME CONSIDERING ALL POSSIBLE LOADS INCLUDING THE SEISMIC LOAD AS PER THE NATIONAL BUILDING CODE OF INDIA AND CERTIFIED THAT IT IS

SIGNATURE OF STRUCTURAL ENGINEER

SIGNATURE OF STRUCTURAL REVIEWER

CERTIFICATE OF ARCHITECT :

I DO HEREBY CERTIFY WITH FULL RESPONSIBILITY THAT THE BUILDING PLAN HAS BEEN DRAWN UP AS PER NATIONAL BUILDING CODE OF INDIA 2005 AS AMENDED FROM TIME TO TIME, THAT THE WIDTH OF THE ABUTTING ROAD CONFORM WITH THE PLAN AND IT IS A BUILDABLE SITE/ NOT A TANK OR A FILLED UP TANK, THE SITE PLAN, LOCATION PLAN AGREES WITH THE SITE, THE PLOT IS DEMARCATED BY BOUNDARY WALLS & MEASUREMENTS TALLY WITH THE REGD. DEED PLAN, THE EXISTING STRUCTURE AS SHOWN PLAN OCCUPIED BY OWNERS AS PER OWNERS' UNDERTAKING.

SIGNATURE OF ARCHITECT

Project :

PROPOSED ONE NO. G+15 STORIED (TOWER-1) ONE NO. B+G+12 STORIED (TOWER-2) AND NINE NO. (TOWER-3 TO TOWER-11) G+15 STORIED UNDER GROUP RESIDENTIAL BUILDING WITH 5 LAYERED PODIUM PARKING OVER COMMON BASEMENT AT D. H. ROAD, MOUZA - BARASATACHAK, JL. NO. 17, TOUZI NO. 355, & JL.NO. 16, TOUZI NOS. 115, 116 & 117, CORRESPONDING TO L.R. DAG NOS. 114, 115 & 116, MOUZA - DAULATPUR, JL. NO. 79, TOUZI NOS. 1770, RS/LR. DAG NOS. 23, 24, 25, 26, 29, 30, 31, 32, 33, 34, 48 & 49, POST OFFICE - PURBA HAT, POLICE STATION - BISHNUPUR, WITHIN KALIKUNDA GRAM PANCHAYET, DISTRICT - SOUTH 24 PARGANAS.

REVISED SANCTIONED PLAN
File No. 2018000161(Revised)

ASSISTANT ENGINEER
South 24 Pgs. Z.P.

District Engineer
South 24 Pgs. Z.P.

Consultant :

M N Consultants One Design Solutions

1516, Rajdanga Main Road, Kolkata-700107.
Telephone : 033 40165700
Email: mnconsb@gmail.com
Web: www.mnconsone.com

Drawing Title :

TOWER-5 & 9 : GROUND FLOOR PLAN, 1ST FLOOR PLAN, TYPICAL FLOOR PLAN (2ND-7TH, 9TH-11TH, 13TH-15TH FLOORS)

Scale	Date
1:100	16.03.2017

Draft	Checked	Approved
SUSMITA	BISWAJIT	SOMDEB

☐ Design Development ☐ Tender Dwg.
☐ Contract Document ☐ Construction Dwg. ☐ As Built Dwg.

Revision No.	Revision Date
R1	20.06.2018

Drawing No.

JKA-SD- 23

Job no.

2015-2017/21/JKA

Rev.

1