


ROOF PLAN OF BLOCK-1 & 2

| DOOR SCHEDULE | | | WINDOW SCHEDULE | | | | | WINDOW SCHEDULE | | | | |
|---|---|---|---|---|---|---|---|---|---|---|---|---|
| DOOR | WIDTH | HEIGHT | WINDOW | WIDTH | HEIGHT | LINTEL | SILL | WINDOW | WIDTH | HEIGHT | LINTEL | SILL |
| D1 | 1100 | 2325 | W1 | 1500 | 1325 | 2325 | 1000 | GL1 | 2650 | 2400 | 2400 | |
| D2 | 900 | 2325 | W2 | 600 | 1325 | 2325 | 1000 | GL2 | 2925 | 1325 | 2325 | 1000 |
| D3 | 750 | 2325 | W3 | 600 | 600 | 2325 | 1725 | GL3 | 6175 | 1325 | 2325 | 1000 |
| D4 | 1500 | 2325 | W4 | 875 | 1325 | 2325 | 1000 | GL4 | 3000 | 1325 | 2325 | 1000 |
| D5 | 1000 | 2325 | W5 | 3000 | 1325 | 2325 | 1000 | GL5 | 1300 | 2200 | 2325 | 125 |
| D6 | 800 | 2325 | W6 | 2900 | 1325 | 2325 | 1000 | GL6 | 2950 | 2400 | 2400 | |
| SD1 | 2000 | 2325 | W7 | 3050 | 1325 | 2325 | 1000 | GL7 | 2500 | 2275 | 2400 | 125 |
| SD2 | 1475 | 2325 | W8 | 1200 | 600 | 2325 | 1725 | GL8 | 5925 | 2275 | 2400 | 125 |
| FCD | 1150 | 2325 | W9 | 2000 | 1325 | 2325 | 1000 | GL9 | 3025 | 2275 | 2400 | 125 |
| | | | W10 | 1100 | 600 | 2400 | 1800 | GL10 | 4775 | 2275 | 2400 | 125 |
| | | | | | | | | GL11 | 4900 | 2275 | 2400 | 125 |
| | | | | | | | | GL12 | 2550 | 2275 | 2400 | 125 |
| | | | | | | | | GL13 | 3000 | 2275 | 2400 | 125 |
| | | | | | | | | GL14 | 2600 | 2275 | 2400 | 125 |
| | | | | | | | | ST | 1500 | STAIR WINDOW | | |

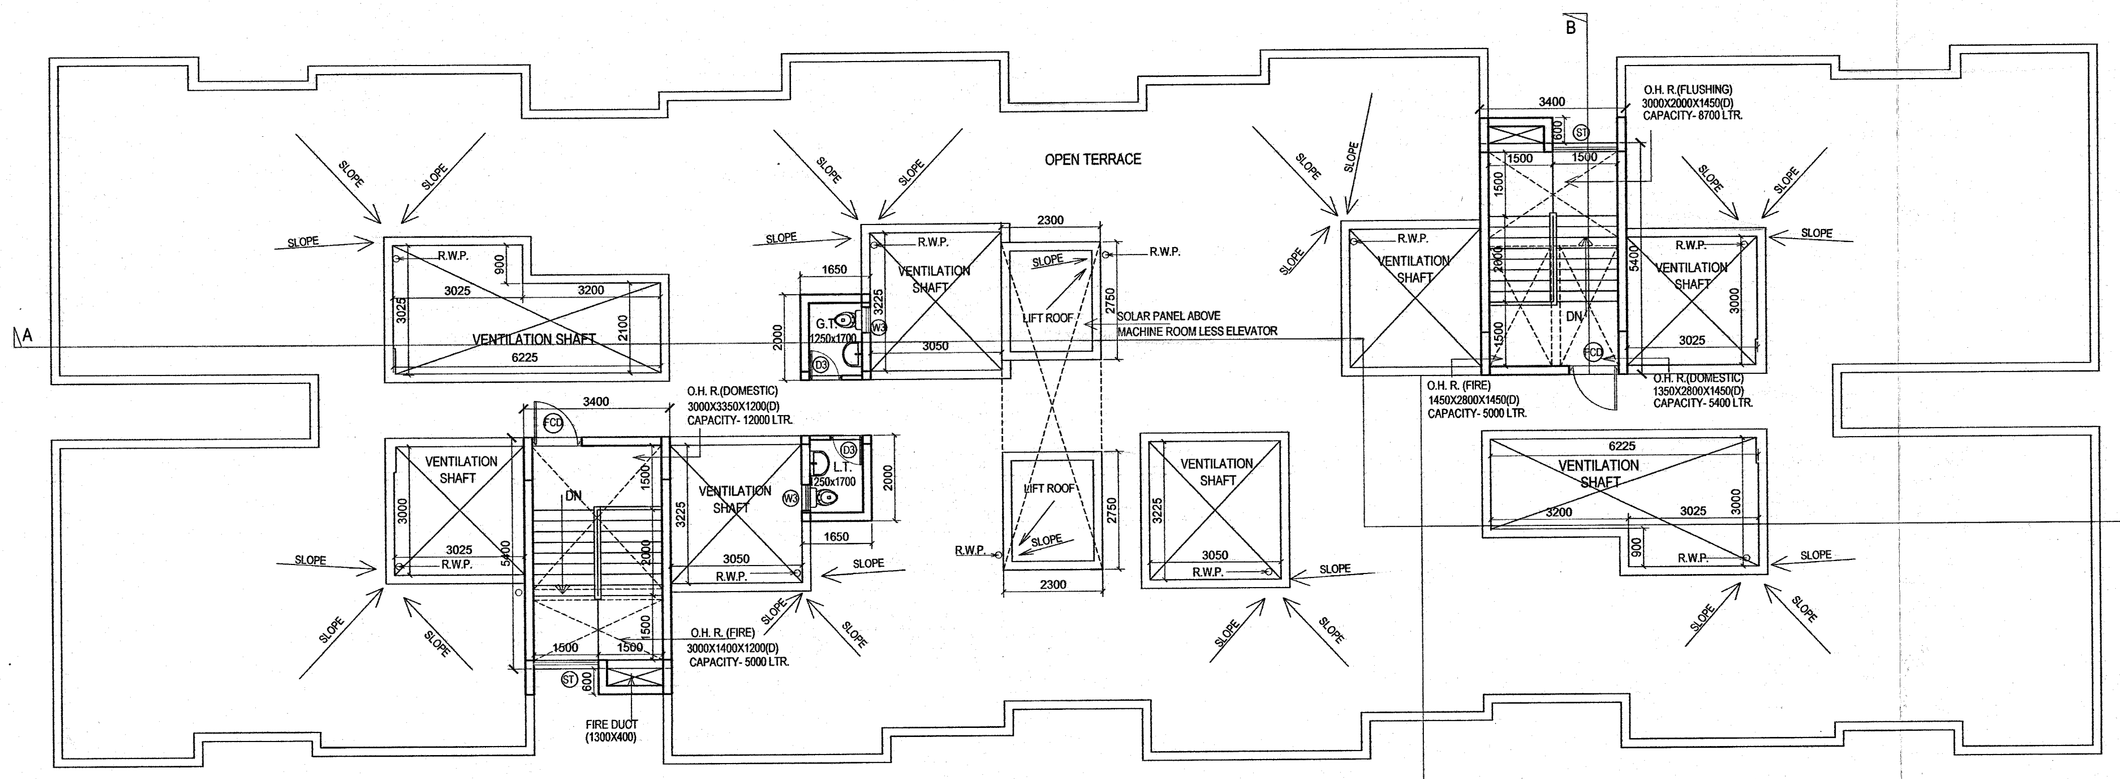


PLAN AT REFUGE BALCONY LEV. OF BLOCK-1 & 2




GROUND FLOOR PLAN OF BLOCK 2(WITH COMMUNITY CENTER)

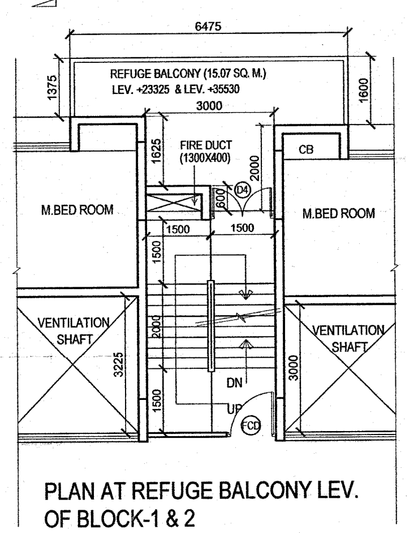


SECTION B-B
BLOCK 2(WITH COMMUNITY CENTER)

PROJECT:-
PROPOSED G+12 STORIED AFFORDABLE HOUSING AT PHASE-2, SHRISHTINAGAR, ASANSOLE AT MOUZA-GANRUI, J.L. NO.-12, R.S.PLOT NO.-1711,1712(P),1714.

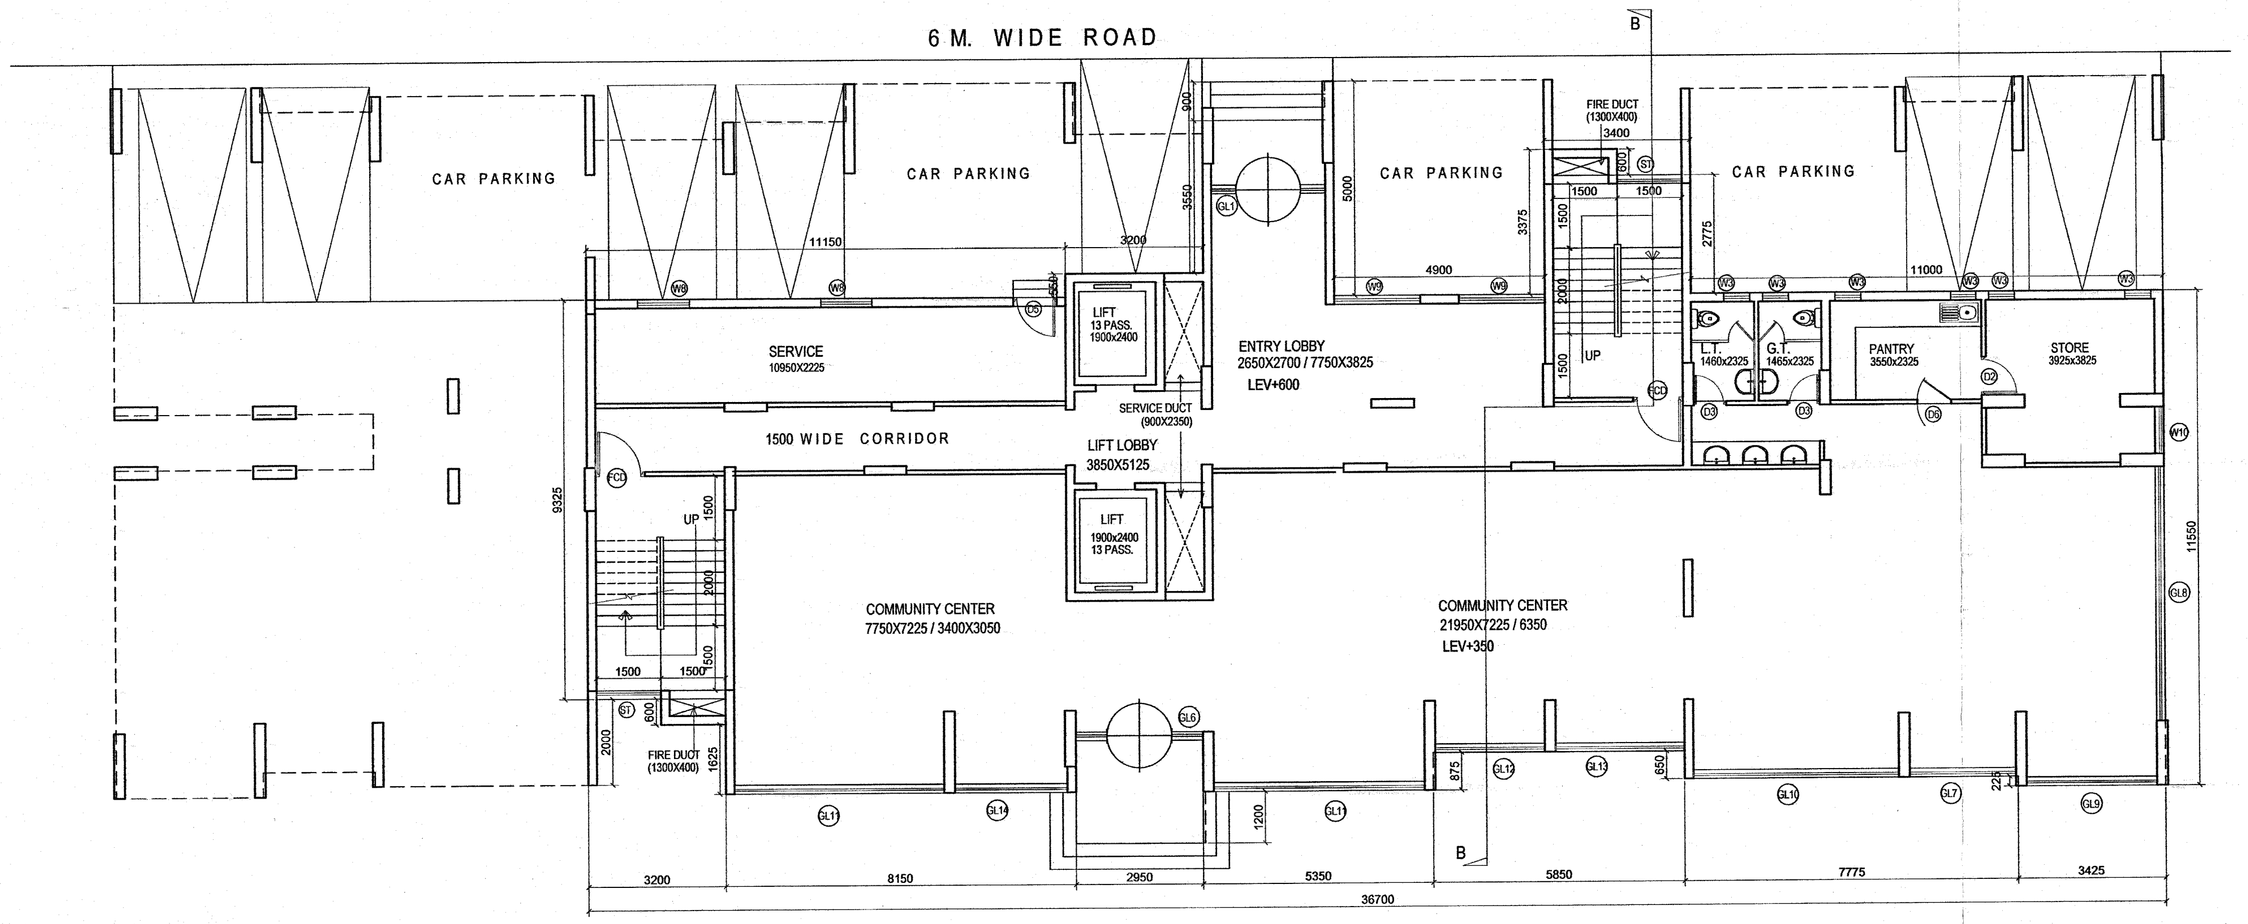CLIENT:
BENGAL SHRISTI INFRASTRUCTURE DEVELOPMENT LIMITED.

SIGNATURE OF OWNER

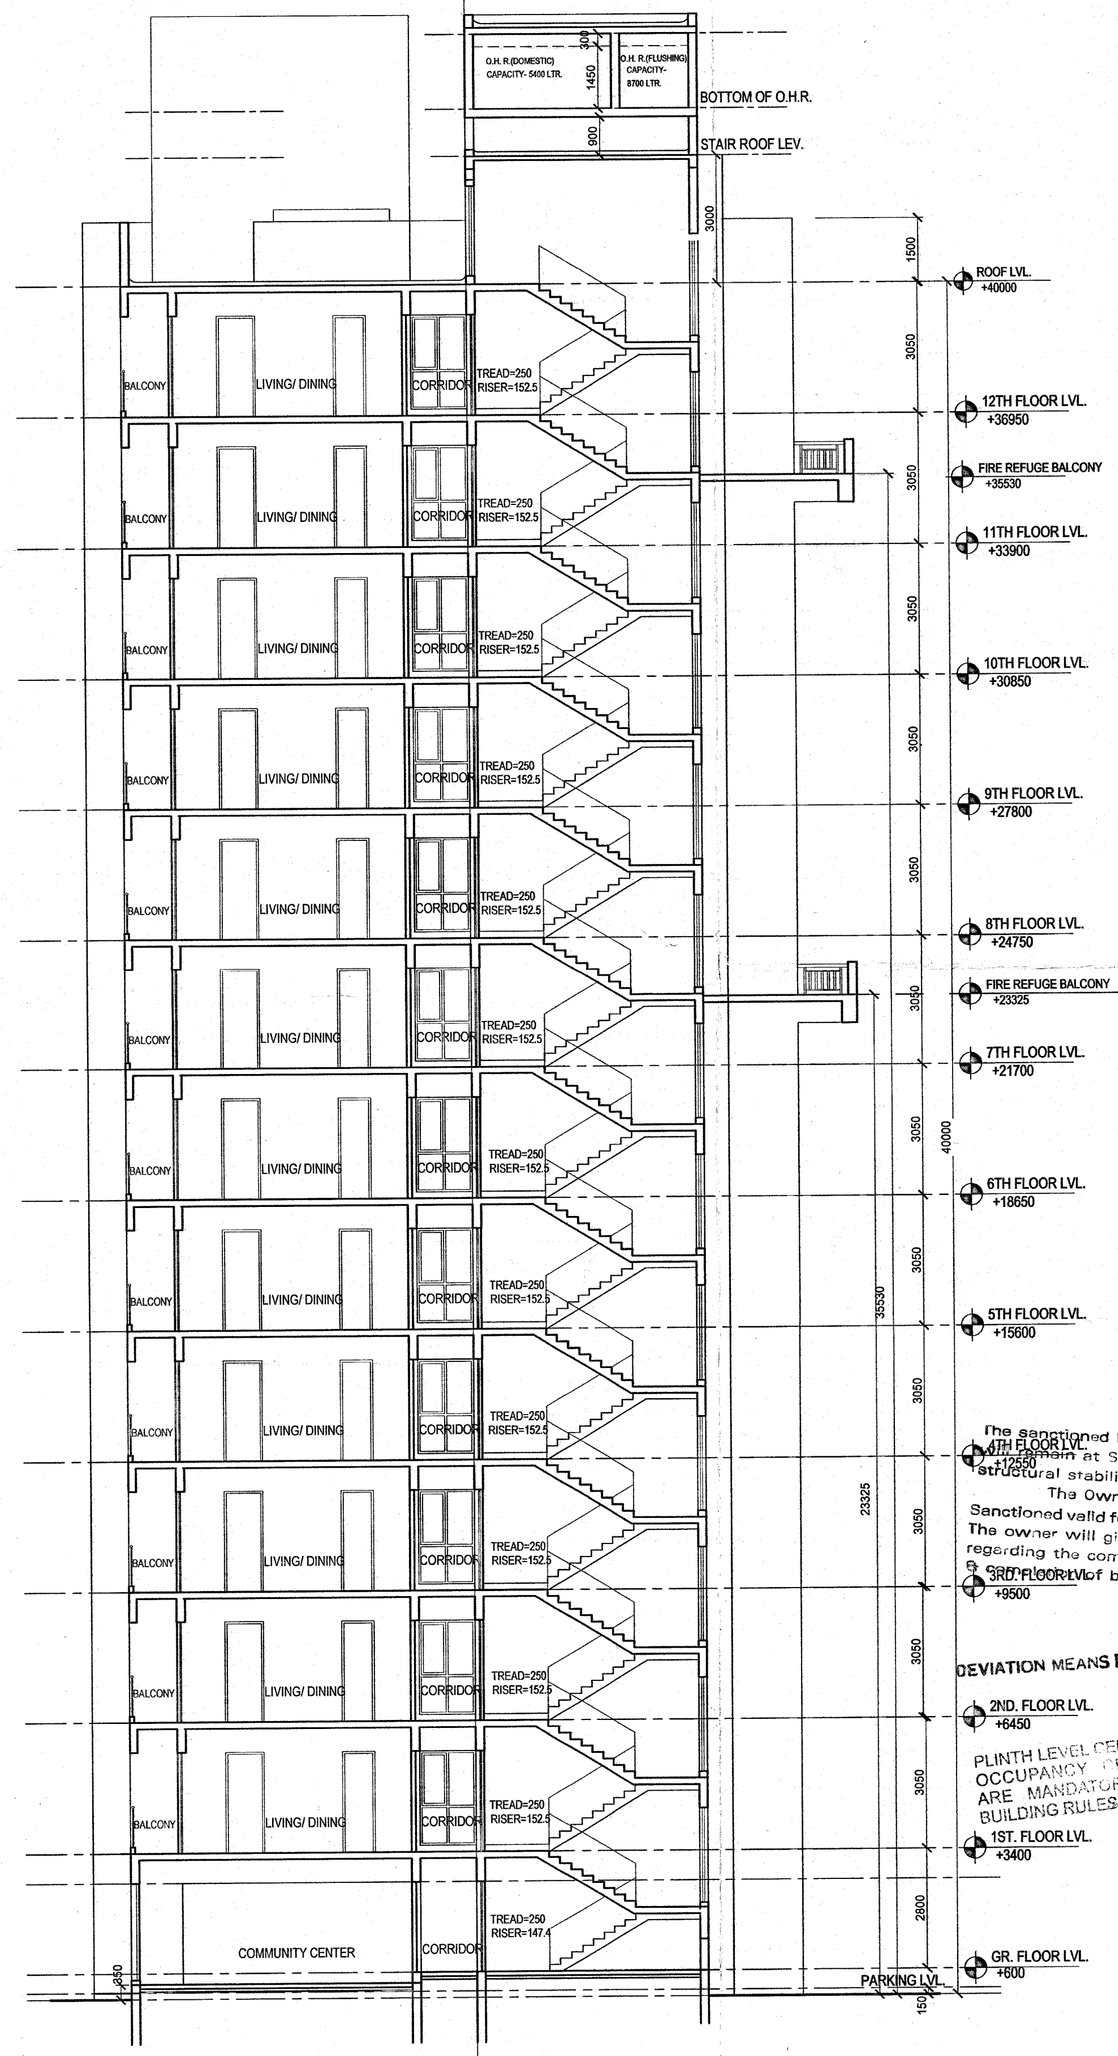AUTHORISED SIGNATURE OF BENGAL SHRISTI INFRASTRUCTURE DEVELOPMENT LIMITED .

**CERTIFICATE OF BUILDING PLAN**

I DO HEREBY CERTIFY THAT PLANS, ELEVATIONS AND SECTIONS AND OTHER STRUCTURAL DETAILS OF THE PROPOSED BUILDING AT MOUZA.-GANRUI, J.L. NO.12, R.S.PLOT NO.-1711,1712(P),1714., UNDER THE JURISDICTION OF ASANSOLE MUNICIPAL CORPORATION HAVE BEEN PREPARED IN CONFORMITY WITH ALL RELEVANT PROVISIONS UNDER THE WEST BENGAL MUNICIPAL (BUILDING) RULES, 2007.

ANIRBAN BHADURIMONDAL
CA/2003/31394

Signature of LBA
(Name, Address and Empanelment No.)
ANIRBAN BHADURI MONDAL
C.O.A. REG. NO. CA/2003/31394

**CERTIFICATE OF STRUCTURAL STABILITY**

WE HEREBY CERTIFY THAT THE FOUNDATION AND SUPERSTRUCTURE OF THE BUILDING PROPOSED FOR CONSTRUCTION ON MOUZA.-GANRUI, J.L. NO.12, R.S.PLOT NO.-1711,1712(P),1714., UNDER THE JURISDICTION OF ASANSOLE MUNICIPAL CORPORATION HAVE BEEN PERSONALLY INSPECTED AND SO DESIGNED BY US WILL MAKE SUCH FOUNDATION AND SUPER STRUCTURE SAFE IN ALL RESPECT INCLUDING THE CONSIDERATION OF BEARING CAPACITY AND SETTLEMENT OF SOIL AND OTHER CONDITIONS, IF ANY CONFORMING TO ALL STIPULATIONS OF ALL RELEVANT IS CODE OF PRACTICE AND NATIONAL BUILDING CODE.

S. N. BAGU
B. E. M. STRUCT. E.M.I.C.E.
ESE-1/15
KIA/11, JODHPUR PARK
KOLKATA-700 068

Signature of Structural Engineer
(Name, Address and Empanelment No.)

Naya Nanya 01.2.2018
Sub. Assistant Engineer
Asansol Municipal Corporation

Plan Sanctioned
SECRETARY
Asansol Municipal Corporation

Assistant Engineer
Asansol Municipal Corporation

Superintending Engineer
Asansol Municipal Corporation

MEMO No. 214(iv)/18/Sanctioned
DATED 22.2.18

TITLE
BLOCK-1,2
GROUND FLOOR PLAN, ROOF PLAN & SECTION B-B

| | | | |
|---|---|---|---|
| DRG. NO. | IN1251/CORP/AR-04 | | |
| SCALE | 1:100 | DRAWN BY | S.D |
| DATE | 27.12.2017 | CHKD BY | S.D |
| JOB NO. | IN1251 | APVD BY | ANIRBAN |
| DESIGNED BY | | INNATE | |
| ISSUE STATUS | | CORPORATION | |

ALL DIMENSIONS ARE IN MM.
ALL EXTERNAL WALLS ARE 200 THK. AND ALL INTERNAL WALLS ARE 100 THK BRICK WALL.
ALL P.C.C. WORK IN 1 : 3 : 6
ALL R.C.C. WORK IN 1 : 2 : 4
ALL OTHER SPECIFICATIONS CONFORMING RELEVANT I.S.I. CODE


ARCHITECT
26/2, BALLYGUNGE CIRCULAR ROAD,
UDAYAN PARK, FLAT NO.-7,
3RD FLOOR, KOL-19
TEL : (033) 4000 6422/ 23/ 24/ 25/ 26 WEBSITE : www.innateindia.com



THIS DRAWING IS A PRIVATE AND CONFIDENTIAL DOCUMENT AND IT MUST NOT BE COPIED OR LENT WITHOUT THE CONSENT OF M/S INNATE.