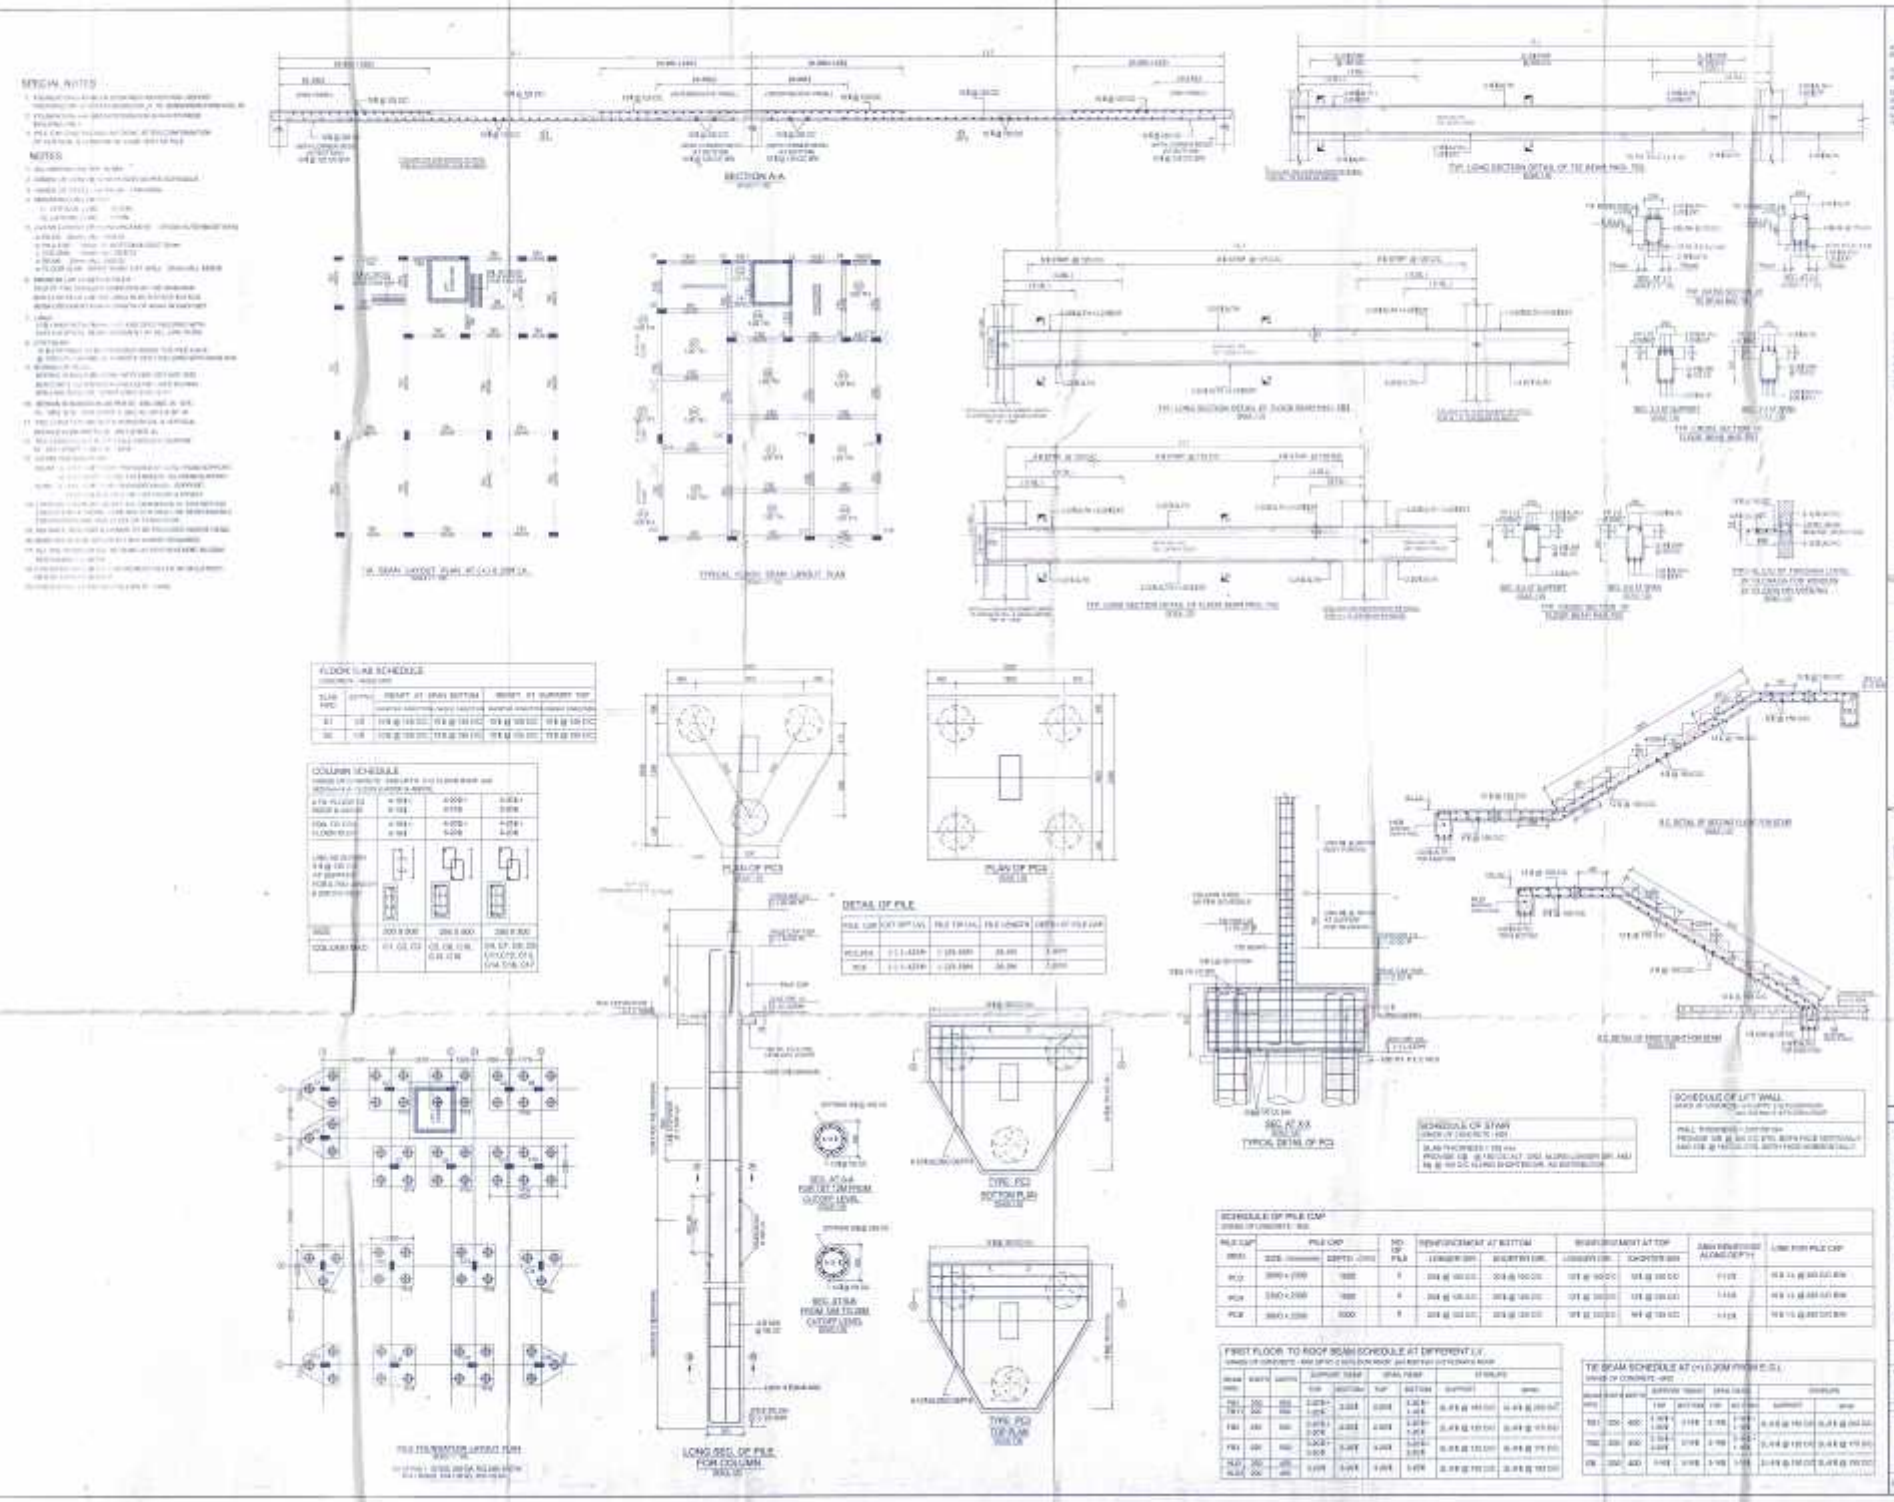

REVISED G+7 (BLOCK-A) & G + 18 (BLOCK-B & C, including one service floor at 1st. floor) STORIED RESIDENTIAL BUILDING PLAN AT HOLDING NO. 9011, CAL. EXSORE ROAD, WARD NO-21, KOLKATA-700001, MOUZA - RIYAMBAZAR, J.L. NO-21/B, C.S. KHATIAN NO-1, 6, 7, 11, 847, 733, 70, 804, P.S.-BEHALA, DIST-24 PGS (N), UNDER SOUTH DUM DUM MUNICIPALITY

NAME OF OWNERS:-
M/S. GANGATRI MARCOM PVT. LTD. & NINE OTHERS.

PREVIOUS SANCTION PLAN NO-40C, DATED-19.07.2014

SANCTION DRAWING FOR BLOCK-A

STRUCTURAL DETAIL FOR SUB & SUPER STRUCTURE

G.C. CONSULTANTS & ASSOCIATES