NOTES:

[illegible]

SPECIFICATIONS:

[illegible]

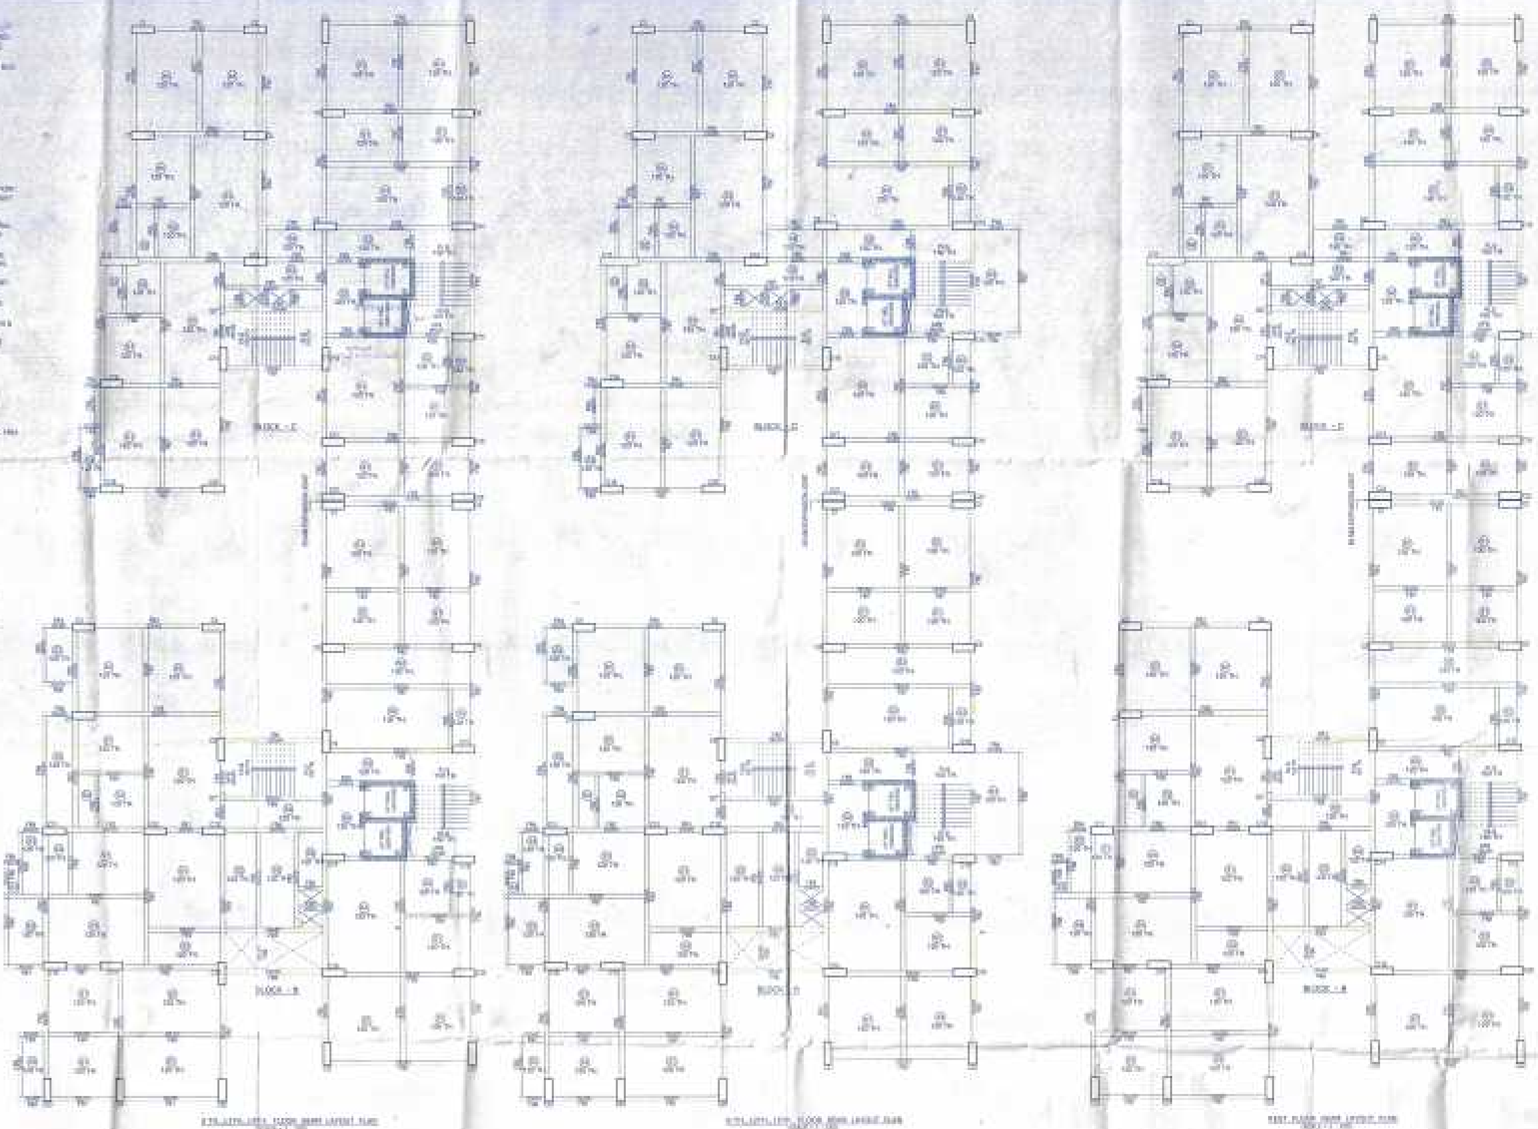

FLOOR/ROOF SLAB SCHEDULE

SLAB MKD	DEPTH	REINFT. AT BEAM BOTTOM		REINFT. AT SUPPORT TOP	
S1	[illegible]	[illegible]	[illegible]	[illegible]	[illegible]
S2	[illegible]	[illegible]	[illegible]	[illegible]	[illegible]
S3	[illegible]	[illegible]	[illegible]	[illegible]	[illegible]

SCHEDULE OF STAIR

[illegible]

FIRST FLOOR TO ROOF BEAM SCHEDULE AT DIFFERENT LV

BEAM MKD	WIDTH	DEPTH	SUPPORT REINF. TOP	SUPPORT REINF. BOTTOM	SPAN REINF. TOP	SPAN REINF. BOTTOM	STIRRUPS SUPPORT	STIRRUPS SPAN
FB1	[illegible]	[illegible]	[illegible]	[illegible]	[illegible]	[illegible]	[illegible]	[illegible]
FB2	[illegible]	[illegible]	[illegible]	[illegible]	[illegible]	[illegible]	[illegible]	[illegible]
FB3	[illegible]	[illegible]	[illegible]	[illegible]	[illegible]	[illegible]	[illegible]	[illegible]
FB4	[illegible]	[illegible]	[illegible]	[illegible]	[illegible]	[illegible]	[illegible]	[illegible]
FB5	[illegible]	[illegible]	[illegible]	[illegible]	[illegible]	[illegible]	[illegible]	[illegible]
FB6	[illegible]	[illegible]	[illegible]	[illegible]	[illegible]	[illegible]	[illegible]	[illegible]
FB7	[illegible]	[illegible]	[illegible]	[illegible]	[illegible]	[illegible]	[illegible]	[illegible]
FB8	[illegible]	[illegible]	[illegible]	[illegible]	[illegible]	[illegible]	[illegible]	[illegible]
FB9	[illegible]	[illegible]	[illegible]	[illegible]	[illegible]	[illegible]	[illegible]	[illegible]
[illegible]	[illegible]	[illegible]	[illegible]	[illegible]	[illegible]	[illegible]	[illegible]	[illegible]

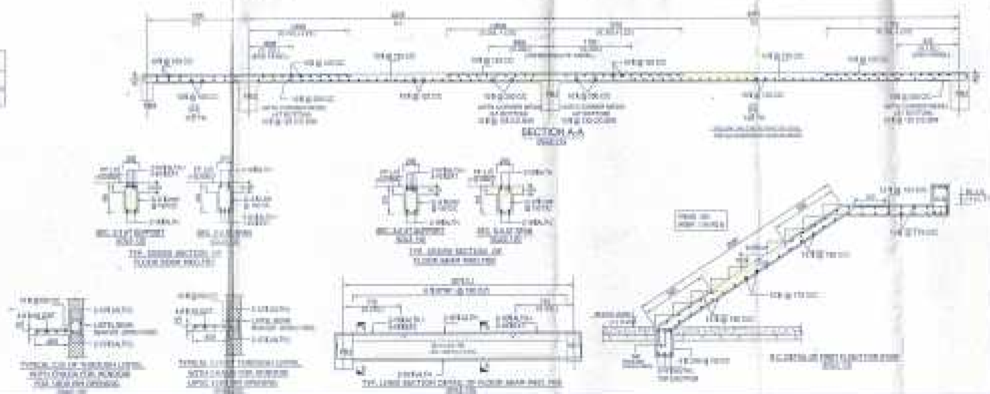

REVISED G+7 (BLOCK-A) & C + 18 (BLOCK-B & C, Including one service floor at 1st. floor) STORIED RESIDENTIAL BUILDING PLAN AT HOLDING NO. 30/1, [illegible] JESSORE ROAD, WARD NO.-21, KOLKATA-700081, MOUZA - SHYAMNAGAR, J.L. NO.-12/28, L.S. DAG NO.- 221, 211,224,217,213,216,219,222, C.S KHATIAN NO.S 6, 7, 11, [illegible] UNDER SOUTH DUMDUM MUNICIPALITY

NAME OF OWNERS:-
M/S. [illegible] MARCOM PVT. LTD & NINE OTHERS

PREVIOUS SANCTION PLAN NO.-492, DATED-19.07.2016

SANCTION DRAWING FOR BLOCK-B & C

STRUCTURAL DETAIL FOR SUPER STRUCTURE

D.J. CONSULTANTS & ASSOCIATES