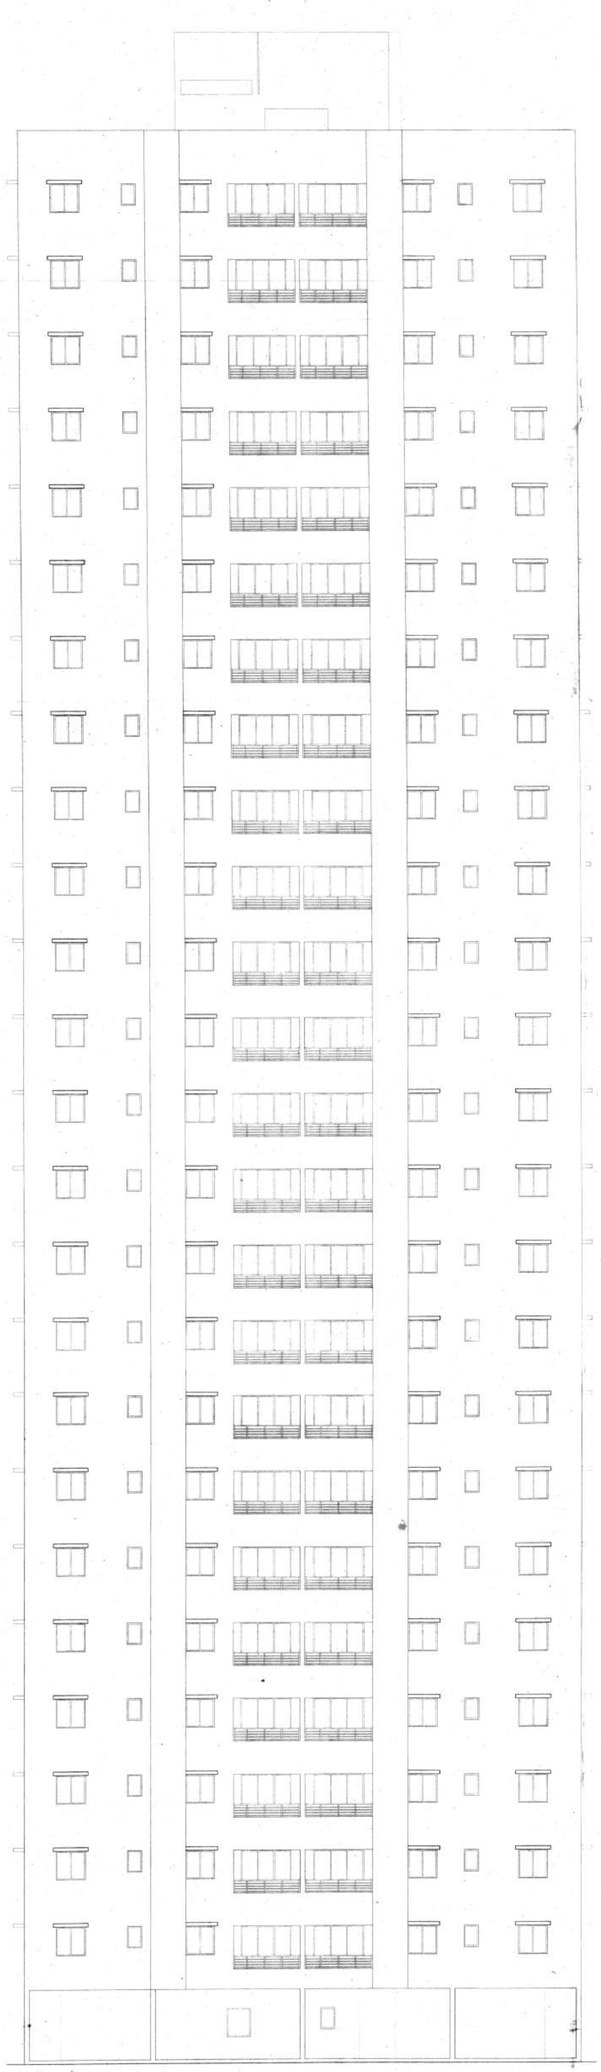

FRONT ELEVATION

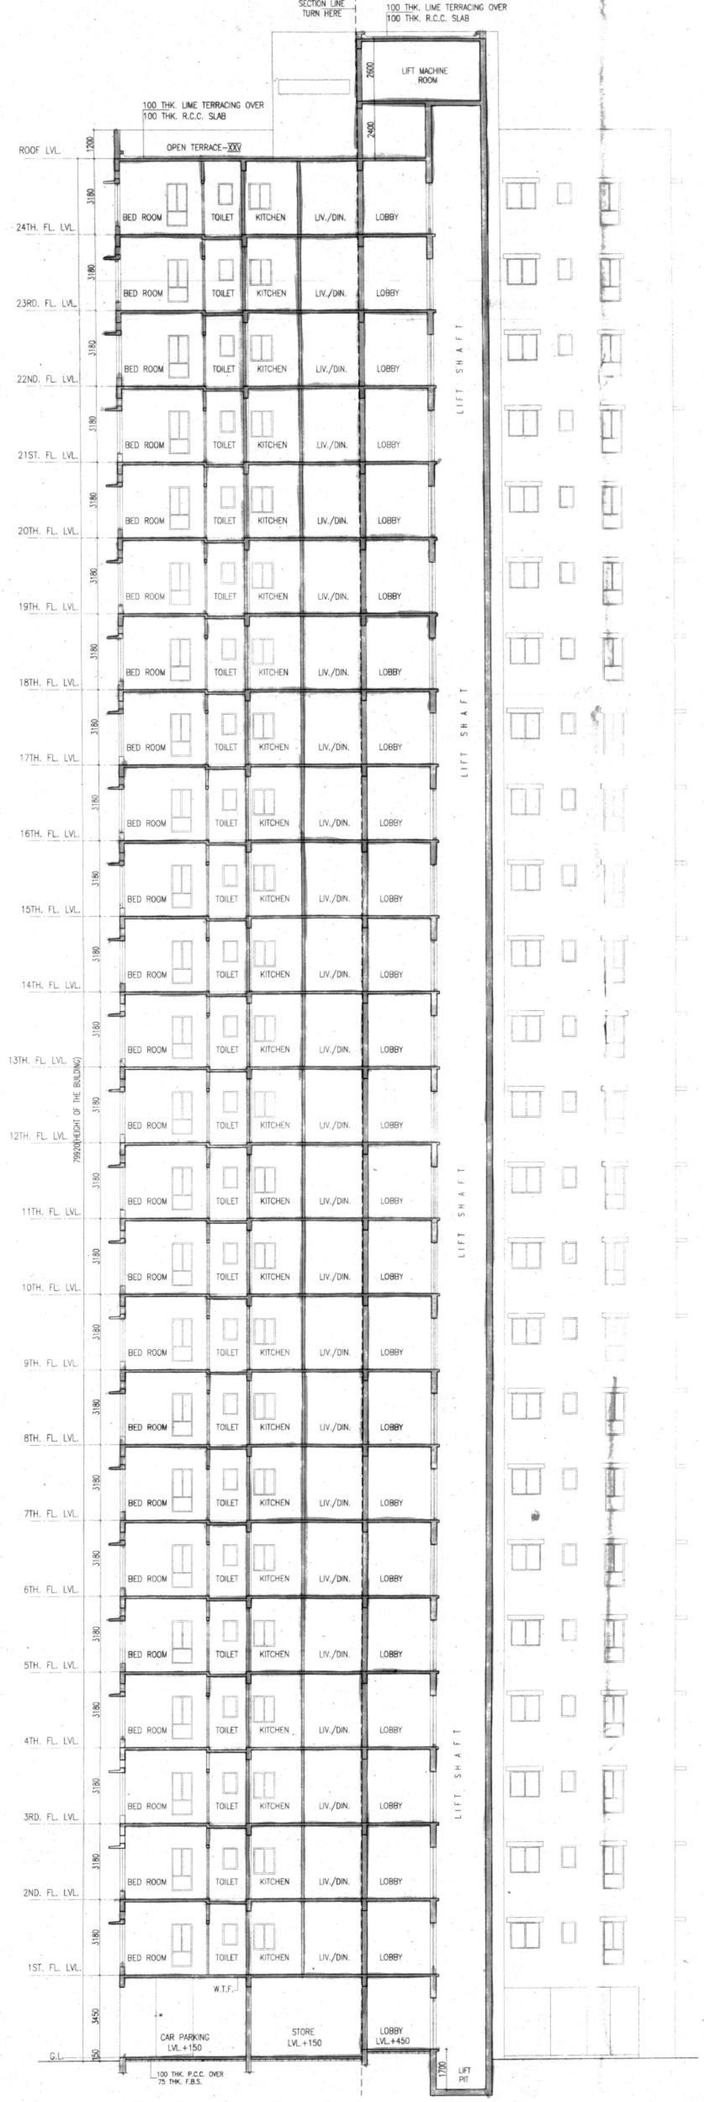

SECTION AT AA

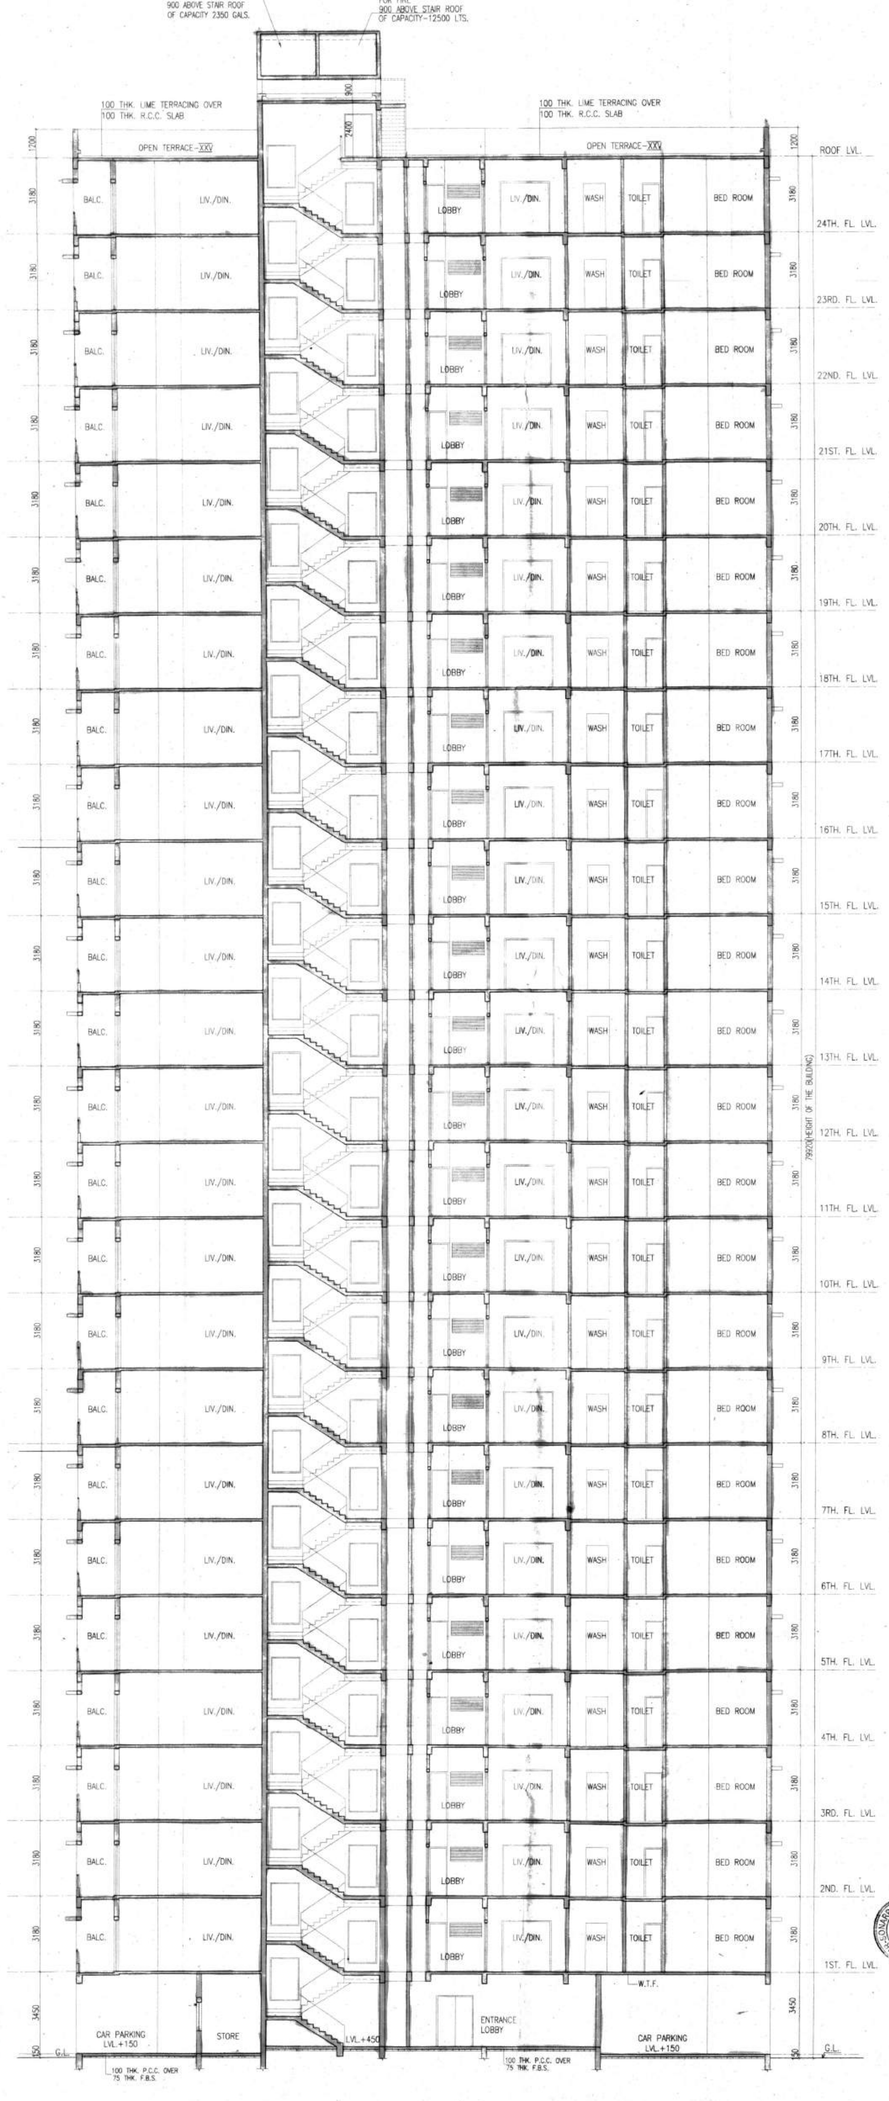

SECTION AT BB

ABIDE BY THOSE RULES DURING AND AFTER CONSTRUCTION OF THE BUILDING.

NAME OF OWNER.

1. KYAL ENCLAVE PVT. LTD.
2. AARAV CONCLAVE PVT. LTD.
3. AARAV DEVELOPERS PVT. LTD.
4. LINGRAJ PROPERTIES PVT. LTD.
5. WALL STREET HOUSING PVT. LTD.
6. WALL STREET PLAZA PVT. LTD.
7. WONDERFUL COMPLEX PVT. LTD.
8. WONDERFUL BUILDCON PVT. LTD.
9. IMPERIAL PLAZA PVT. LTD.
10. EMPIRE HIGHRISE PVT. LTD.
11. EVERGROW DEVELOPERS PVT. LTD.
12. EXCELENT CONCLAVE PVT. LTD.
13. WELCOME TOWER PVT. LTD.
14. WELCOME COMPLEX PVT. LTD.
15. IMPERIAL RESIDENCY PVT. LTD.
16. WINSOME PROJECTS PVT. LTD.
17. WINSOME TOWER PVT. LTD.
18. WINSOME ENCLAVE PVT. LTD.
19. WINSOME PLAZA PVT. LTD.
20. INDRALOK COMPLEX PVT. LTD.
21. WELLBUILD ENCLAVE PVT. LTD.
22. UTILITY COMPLEX PVT. LTD.
23. INTERCITY PROJECTS PVT. LTD.
24. EKDANT PROJECTS PVT. LTD.
25. INOX HOUSING PVT. LTD.
26. EFFORT DEVELOPERS PVT. LTD.
27. ENABLE ESTATE PVT. LTD.
28. ENDORSE REAL ESTATE PVT. LTD.
29. INDRALOK CONSTRUCTION PVT. LTD.
30. ELASTIC BUILDERS PVT. LTD.
31. PRATITI CHOPRA
32. ELECT. CONSTRUCTION PVT. LTD.
33. ANITA AGARWAL
34. MADHU DUGAR
35. KIRAN AGARWAL
36. MANISHA AGARWAL
37. WELCOME INFRAPROJECTS PVT. LTD.
38. INSTILL DEVELOPERS PVT. LTD.
39. WRAP REAL ESTATE PVT. LTD.
40. INSIST CONSTRUCTION PVT. LTD.
41. INTENT CONCLAVE PVT. LTD.
42. INTENT BUILDERS PVT. LTD.
43. INTUITION DEVELOPERS PVT. LTD.
44. WOODLAND PROCON PVT. LTD.
45. WAKEFUL CONSTRUCTION PVT. LTD.
46. WELSOME CONCLAVE PVT. LTD.
47. ISOLATE REAL ESTATE PVT. LTD.
48. ELECT REAL ESTATE PVT. LTD.
49. INDEX DEVELOPERS PVT. LTD.
50. ELITE DEVCON PVT. LTD.
51. WEIGHTY DEVELOPERS PVT. LTD.
52. INCREDIBLE BUILDERS PVT. LTD.
53. ELIGIBLE PROCON PVT. LTD.
54. IDEAL CONCLAVE PVT. LTD.
55. RAVI DUGAR
56. P.S. SRIJAN HEIGHT DEVELOPERS
57. MANYA AGENCIES PVT. LTD.
58. SUVRIDHI STOKIST PVT. LTD.
59. RISHI ENCLAVE PVT. LTD.
60. RISHI COMPLEX PVT. LTD.

LINGRAJ PROPERTIES PVT. LTD. & OTHERS

Authorised Signatory

SIGNATURE OF OWNER.

CERTIFICATE OF STRUCTURAL STABILITY

WE HERE BY CERTIFIED THAT THE FOUNDATION AND THE SUPERSTRUCTURE OF THE BUILDING PROPOSED FOR CONSTRUCTION ON L.R. DAG NO.- 475,481,487,488,490,493 TO 505,506(p),507(p),508 TO 510,511(p),514(p), 664(p),688(p),689(p),690,691,693,694(P),695(P),701 TO 704,716 TO 719,723 ,724,725, 726,727,728,729(p), 730 TO 732,735,742(P),743,741,1465 L.R. KHATIAN NO.-2541,2555,2557,2558,2366,2369,2409 TO 2420,2423 TO 2426,2455 TO 2462,2464 TO 2467,2481 TO 2487,2528 TO 2532,2534 TO 2536,2574 TO 2576

AT MOUZA -KUMRAKHALI J.L. NO.- 48, P.S.-SONARPUR, WARD NO. 27, HAVE BEEN SO DESIGNED BY US WILL MAKE SUCH FOUNDATION & SUPER STRUCTURE SAFE IN ALL RESPECTS INCLUDING THE CONSIDERATION OF BEARING CAPACITY OF SOIL ETC.

ALOK ROY
Enlisted Geotechnical Engineer
Rajpur-Sonarpur Municipality
No.- 008 / G.T. Eng., Class-I

SIGN. OF GEO-TECHNICAL ENGG.

SANJIV J. PAREKH
M.E. (STRUCTURAL), (CONST. ENG.),
B. C. E., FIE-(F-018202-4)
E. S. E. NO. 018, RAJPUR
SONARPUR MUNICIPALITY

SIGN. OF STRUCTURAL ENGG.

SANJIB C[illegible]
BSC, BCE, FIE-(F-[illegible])
CHARTERED ENGINEER
E.S.R. No.- 101, RAJPUR
SONARPUR MUNICIPALITY

SIGN. OF STRUCTURAL REVIEWER

JAY PRAKASH AGRAWAL
561/RJPSON/EBA/03-04

SIGNATURE OF ARCHITECT

TITLE-
FRONT ELEVATION , SECTION AT - 'A-A' & 'B-B'
(BLOCK-1)

PROJECT-
REVISED PLAN OF (B+G+XVIII), (G+XXIV) & (B+G+XXIV) STORIED RESIDENTIAL COMPLEX, AT MOUZA-KUMRAKHALI J.L. NO-48, L.R. DAG NO.- 475,481,487,488,490,493 TO 505,506(p),507(p),508 TO 510,511(p),514(p), 664(p),688(p),689(p),690,691,693,694(p),695(p),701 TO 704,716 TO 719,723 ,724,725, 726,727,728,729(p), 730 TO 732,735,742(p),743,741,1465 L.R. KHATIAN NO.-2541,2555,2557,2558,2368,2369,2409 TO 2420,2423 TO 2426,2455 TO 2462,2464 TO 2467,2481 TO 2487,2528 TO 2532,2534 TO 2536,2574 TO 2576
P.S.-SONARPUR WARD NO.- 27, DIST.-24 PGS. (SOUTH)
UNDER- RAJPUR SONARPUR MUNICIPALITY.

ARCHITECTS

AGRAWAL & AGRAWAL

Worship House 2/5 Sevak Baidya Street kol-700 029
www.agrawalarchitects.in Phone-4060-4100-2

SCALE	DATE	DEALT	CHECKED
1 : 100	17.06.17.	UMANG/KALYANI	SUPRIYA

Checked by
Local Office Engineer
RAJPUR-SONARPUR MUNICIPALITY
22/09/2017

APPROVED
Plan No. 122/Rev/03/22/87 Dated 22/09/17
Valid Upto 22/09/22
22/9/17
Partha Guha
Municipal Engineer
22/9/17
Dr. Pallab Das
Chairman
RAJPUR-SONARPUR MUNICIPALITY

FOR OFFICE USE.