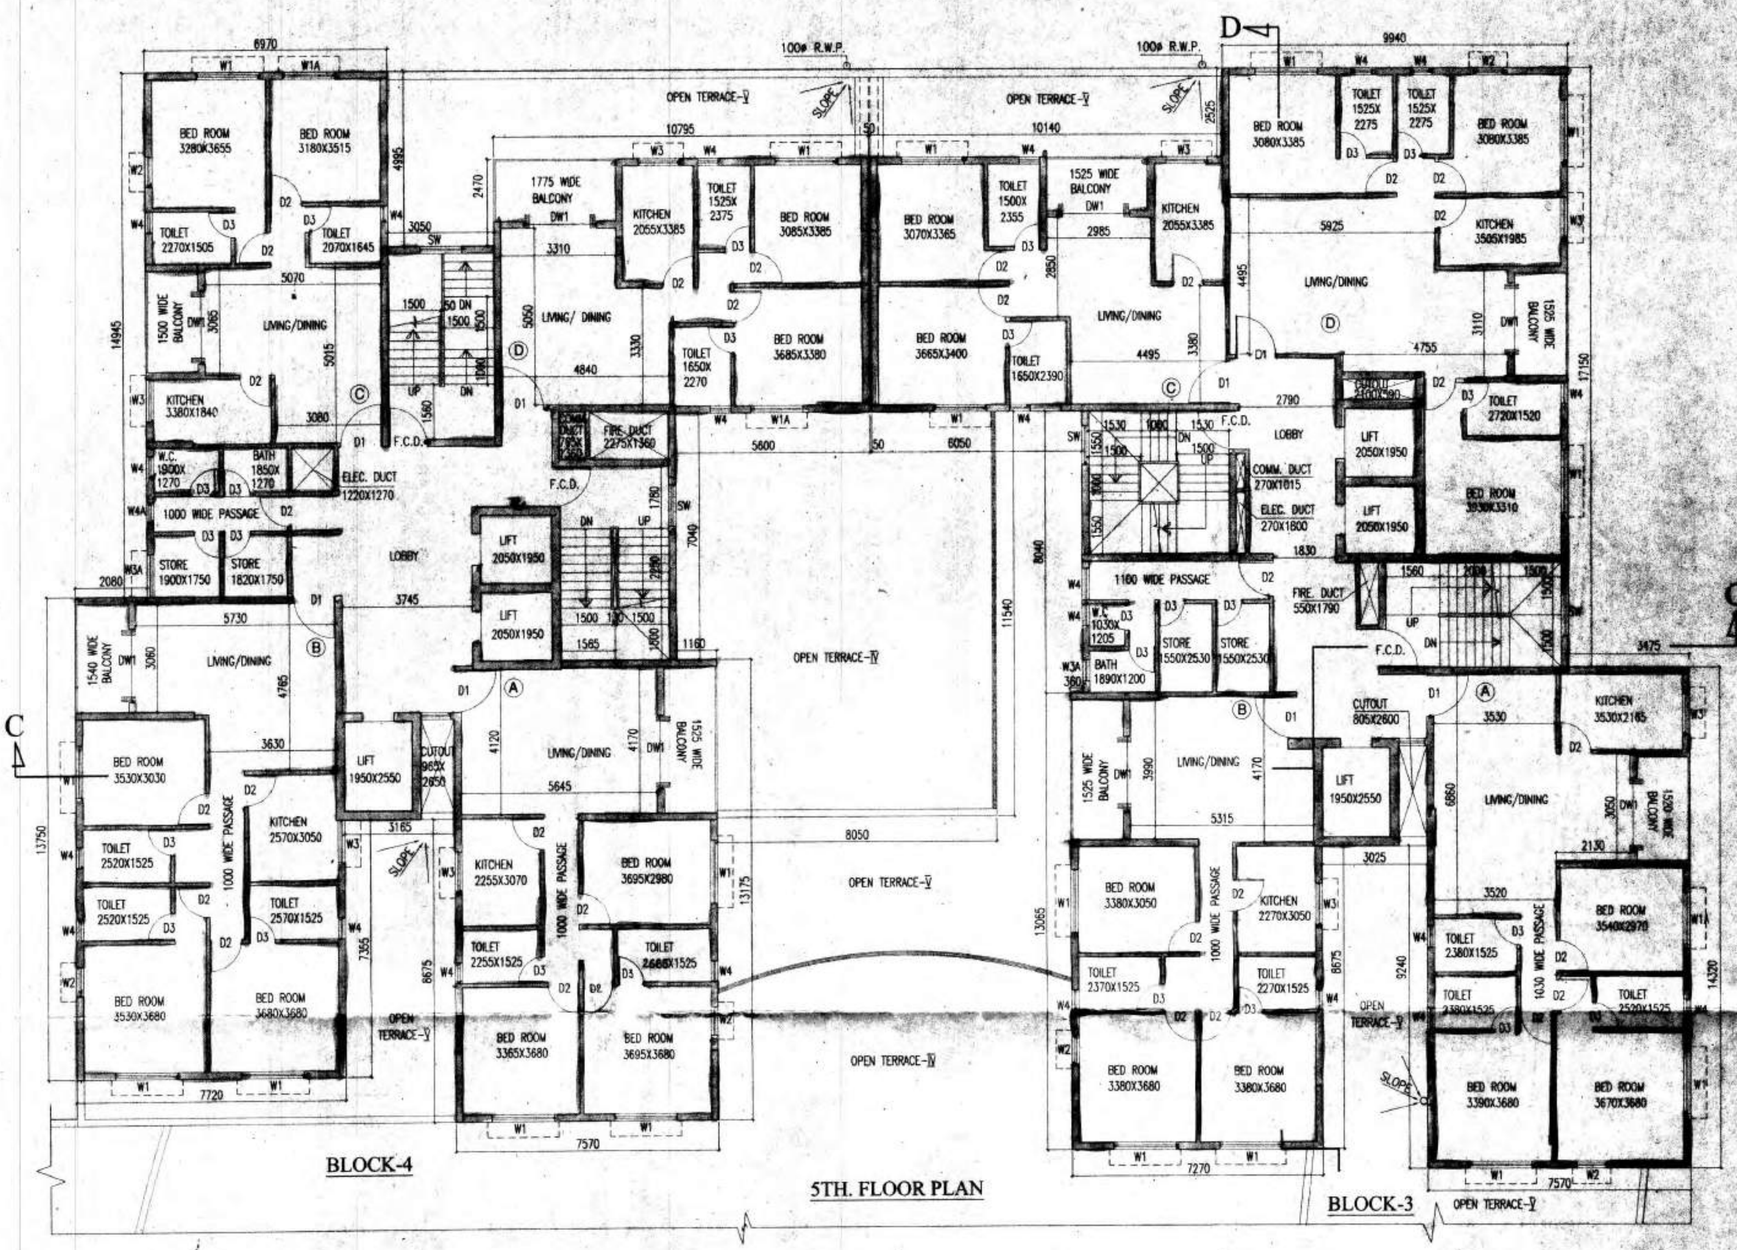

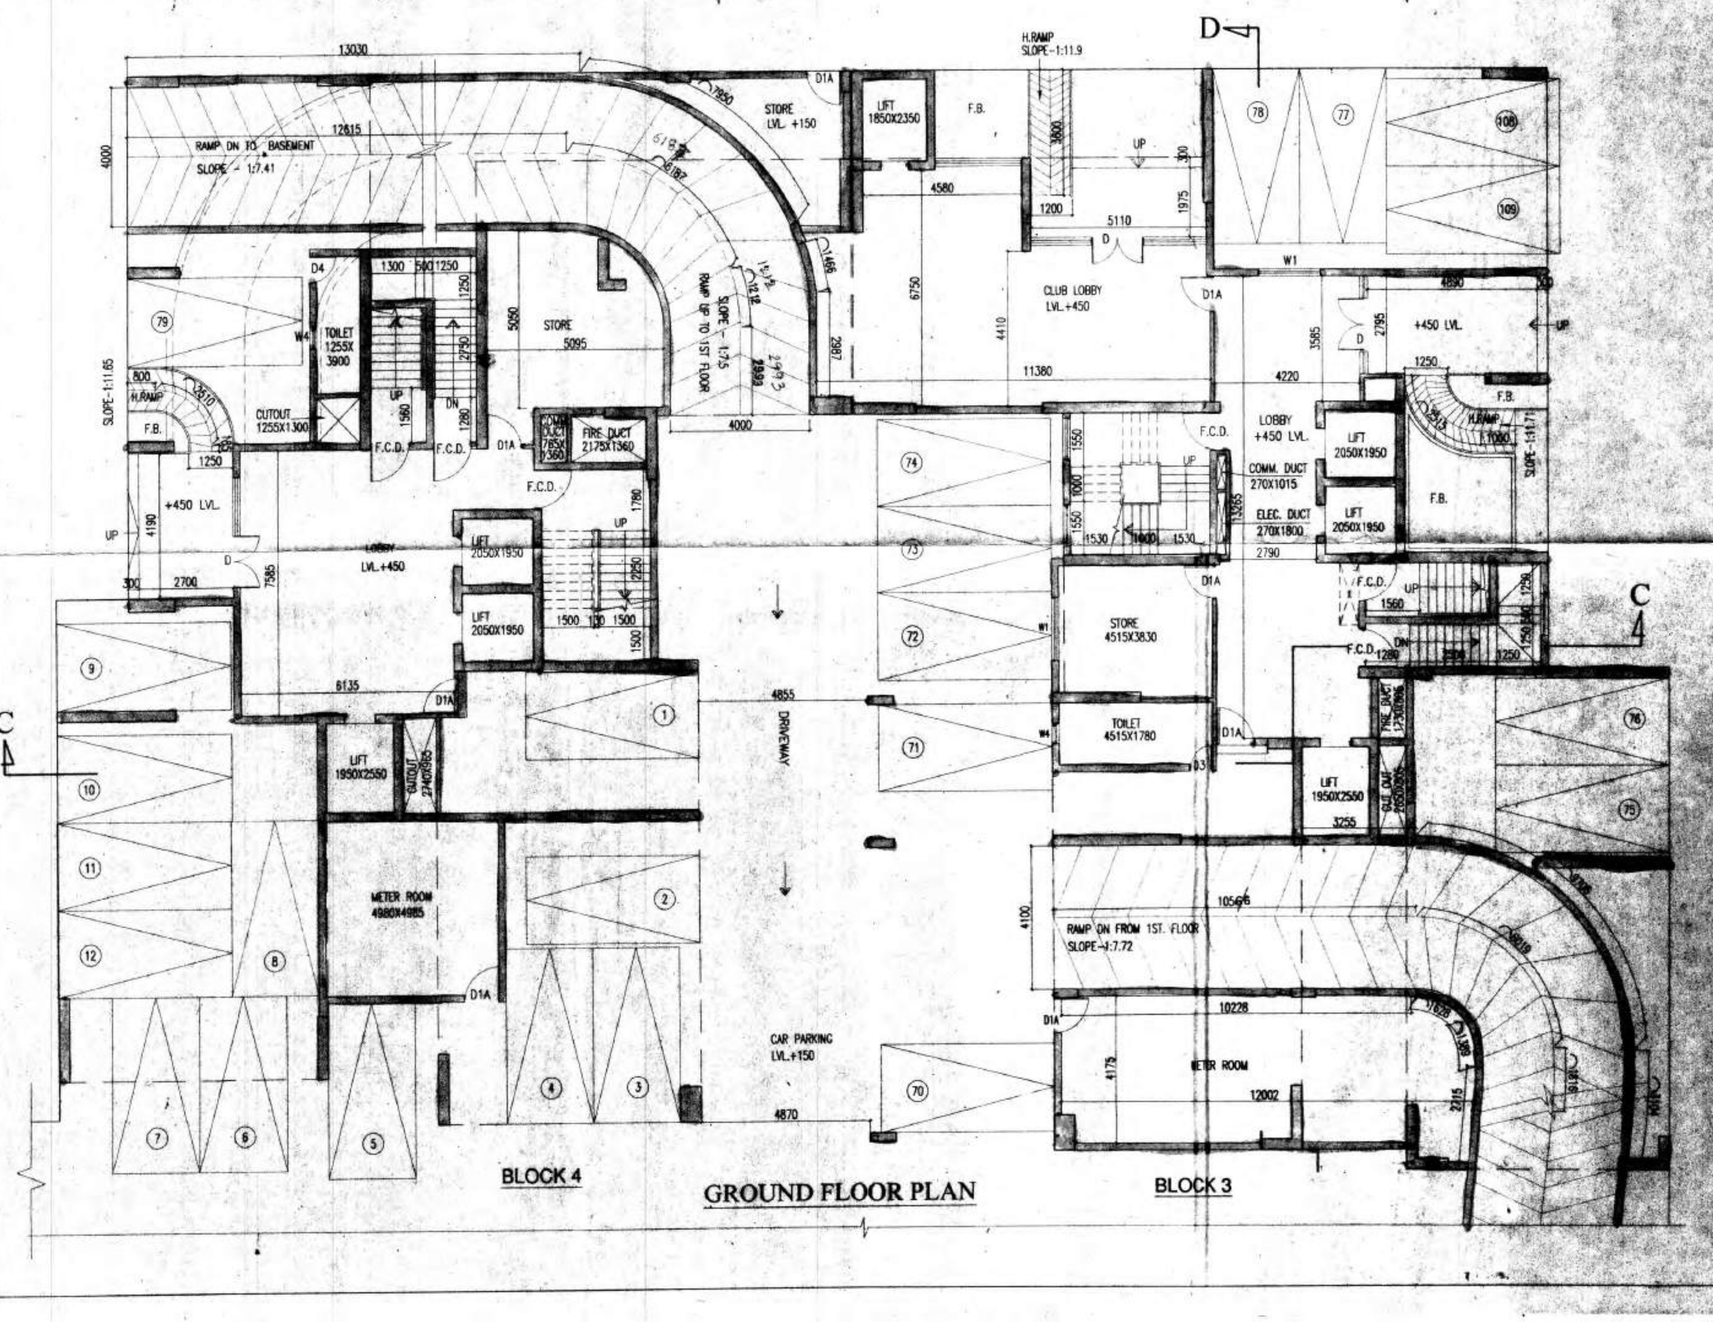

CERTIFICATE OF OWNER.

CERTIFIED THAT I HAVE GONE THROUGH THE BUILDING RULES FOR RAJPUR-SONARPUR MUNICIPALITY AND ALSO UNDER TAKE TO ABIDE BY THOSE RULES DURING AND AFTER CONSTRUCTION OF THE BUILDING.

NAME OF OWNER.

1. KYAL ENCLAVE PVT. LTD.
2. AARAV CONCLAVE PVT. LTD.
3. AARAV DEVELOPERS PVT. LTD.
4. LINGRAJ PROPERTIES PVT. LTD.
5. WALL STREET HOUSING PVT. LTD.
6. WALL STREET PLAZA PVT. LTD.
7. WONDERFUL COMPLEX PVT. LTD.
8. WONDERFUL BUILDCON PVT. LTD.
9. IMPERIAL PLAZA PVT. LTD.
10. EMPIRE HIGHRISE PVT. LTD.
11. EVERGROW DEVELOPERS PVT. LTD.
12. EXCELENT CONCLAVE PVT. LTD.
13. WELCOME TOWER PVT. LTD.
14. WELCOME COMPLEX PVT. LTD.
15. IMPERIAL RESIDENCY PVT. LTD.
16. WINSOME PROJECTS PVT. LTD.
17. WINSOME TOWER PVT. LTD.
18. WINSOME ENCLAVE PVT. LTD.
19. WINSOME PLAZA PVT. LTD.
20. INDRALOK COMPLEX PVT. LTD.
21. WELLBUILD ENCLAVE PVT. LTD.
22. UTILITY COMPLEX PVT. LTD.
23. INTERCITY PROJECTS PVT. LTD.
24. EKDANT PROJECTS PVT. LTD.
25. INOX HOUSING PVT. LTD.
26. EFFORT DEVELOPERS PVT. LTD.
27. ENABLE ESTATE PVT. LTD.
28. ENDORSE REAL ESTATE PVT. LTD.
29. INDRALOK CONSTRUCTION PVT. LTD.
30. ELASTIC BUILDERS PVT. LTD.
31. PRATITI CHOPRA
32. ELECT CONSTRUCTION PVT. LTD.
33. ANITA AGARWAL
34. MADHU DUGAR
35. [illegible]
36. MANISHA AGARWAL
37. WELCOME INFRAPROJECTS PVT. LTD.
38. INSTILL DEVELOPERS PVT. LTD.
39. WRAP REAL ESTATE PVT. LTD.
40. INSIST CONSTRUCTION PVT. LTD.
41. INTENT CONCLAVE PVT. LTD.
42. INTENT BUILDERS PVT. LTD.
43. INTUITION DEVELOPERS PVT. LTD.
44. WOODLAND PROCON PVT. LTD.
45. WAKEFUL CONSTRUCTION PVT. LTD.
46. WELSOME CONCLAVE PVT. LTD.
47. ISOLATE REAL ESTATE PVT. LTD.
48. ELECT REAL ESTATE PVT. LTD.
49. INDEX DEVELOPERS PVT. LTD.
50. ELITE DEVCON PVT. LTD.
51. WEIGHTY DEVELOPERS PVT. LTD.
52. INCREDIBLE BUILDERS PVT. LTD.
53. ELIGIBLE PROCON PVT. LTD.
54. IDEAL CONCLAVE PVT. LTD.
55. RAVI DUGAR
56. P.S. SADAN HEIGHT DEVELOPERS
57. MANYA AGENCIES PVT. LTD.
58. SUVRIDHI STOKIST PVT. LTD.
59. RISHI ENCLAVE PVT. LTD.
60. RISHI COMPLEX PVT. LTD.

CERTIFICATE OF STRUCTURAL STABILITY

WE HEREBY CERTIFIED THAT THE FOUNDATION AND THE SUPERSTRUCTURE [illegible] DESIGNED FOR RESIDENTIAL CONSTRUCTION OF G.+ [illegible] STORIED RESIDENTIAL BUILDING AT [illegible] DAG NO. [illegible] TO [illegible] KHATIAN NO. [illegible] TO [illegible] P.S.-SONARPUR, WARD NO. [illegible] UNDER RAJPUR SONARPUR MUNICIPALITY. THE SAID BUILDING CONSISTS OF [illegible] INCLUDING THE CONSTRUCTION OF BOUNDARY WALL, ETC.

ALOK ROY
Enlisted Geotechnical Engineer
Rajpur-Sonarpur Municipality
No.- 008 / G.T. Engr., Class-I

SIGN. OF GEO-TECHNICAL ENGG.

SANJIV J. PAREKH
M.E. (STRUCT.) M.E. (CONST. ENG.),
B.C.E., FIE-(F-018302-4)
E. S. E. NO. 018, RAJPUR
SONARPUR MUNICIPALITY

SIGN. OF STRUCTURAL ENGG.

SANAT GUHA
BSC, BCE, FIE-(F-1 /6854-5)
CHARTERED ENGINEER
E.S.E. No.- 101, RAJPUR
SONARPUR MUNICIPALITY

SIGN. OF STRUCTURAL REVIEWER

JAY PRAKASH AGRAWAL
661/RJP50N/EBA/03-04
SIGNATURE OF ARCHITECT

TITLE-
GROUND FLOOR PLAN, 5TH. FLOOR PLAN
(BLOCK-3&4)

PROJECT-
REVISED PLAN OF G+[illegible] STORIED RESIDENTIAL COMPLEX AT MOUZA-KUAGACHALI, J.L. NO.-48, L.R. DAG NO.-[illegible] P.S.-SONARPUR, WARD NO.-27, DIST.-24 PGS. (SOUTH) UNDER- RAJPUR SONARPUR MUNICIPALITY.

ARCHITECTS
AGRAWAL & AGRAWAL

LINGRAJ PROPERTIES PVT. LTD. & OTHERS
Authorised Signatory

SIGNATURE OF OWNER

SCHEDULE OF DOORS & WINDOWS

MARK	WID.	UNDER	SIZE
F.C.D	-	2150	1100X2150
D	-	2150	1500X2150
D1	-	2150	1200X2150
D1A	-	2150	900X2150
D2	-	2150	800X2150
D3	-	2150	750X2150
D4	-	2150	1000X2150
D5	-	2150	1800X2150
D6	-	2150	2100X2150
W	350	2150	1800X1800
W1	350	2150	1500X1800
W1A	350	2150	800X1800
W2	350	2150	1800X1200
W2A	350	2150	1200X1200
W3	1050	2150	1200X1200
W3A	1050	2150	900X1200
W4	350	2150	900X1200
W4A	350	2150	600X1200
S.W.	AS PER ELEVATION		
C.G.	AS PER ELEVATION		
*	ARTIFICIAL LIGHTING & MECHANICAL VENTILATION		

Checked by
Local Office, Engineering Section
RAJPUR-SONARPUR MUNICIPALITY

APPROVED
Plan No. 122/Rev/09/2282 Date 22/09/09
Valid Upto 22/09/29

Partha Gupta
Municipal Engineer
RAJPUR-SONARPUR MUNICIPALITY

Dr. Pallab Das
Chairman

FOR OFFICE USE