Location of proposed project G+III Residential building situated at PREMISES NO.-27, SAHAPUR MAIN ROAD, IN WARD NO.-118, BR. NO-XIII, DISTRICT SOUTH 24 PARGANAS, POST-SAHAPUR P.S-BEHALA, C.S. DAG NO. 570 UNDER C.S. KHATIAN NO.54 R.S. DAG NO. 2043 UNDER R.S. KHATIAN NO. 54 IN MOUZA SAHAPUR, J.L. NO. 8 PARGANA MAGURA, TOUZI NOS. 93 & 101 UNDER K.M.C (S.S. UNIT)

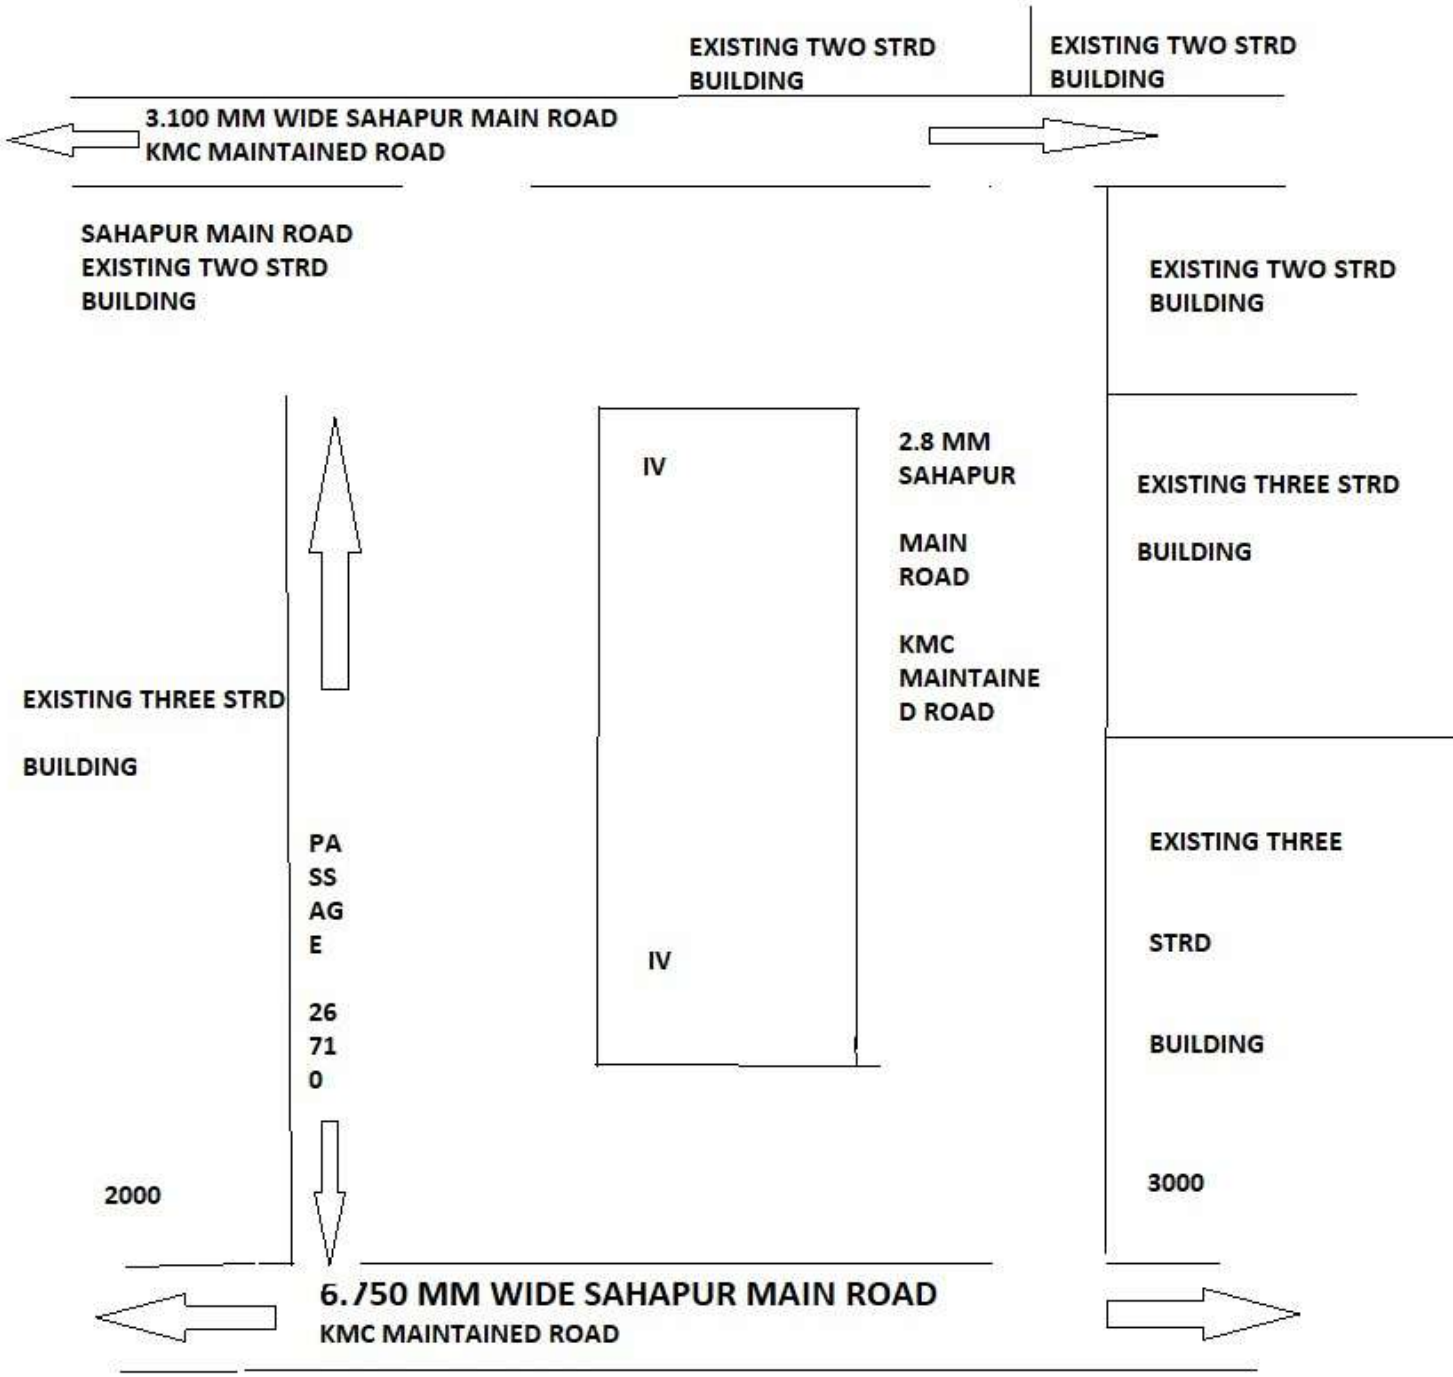

LATITUDE- 22.504550

LONGITUDE-- 88.324683

Signature of Owner

For U S T Constructions

Partner

PARTNER