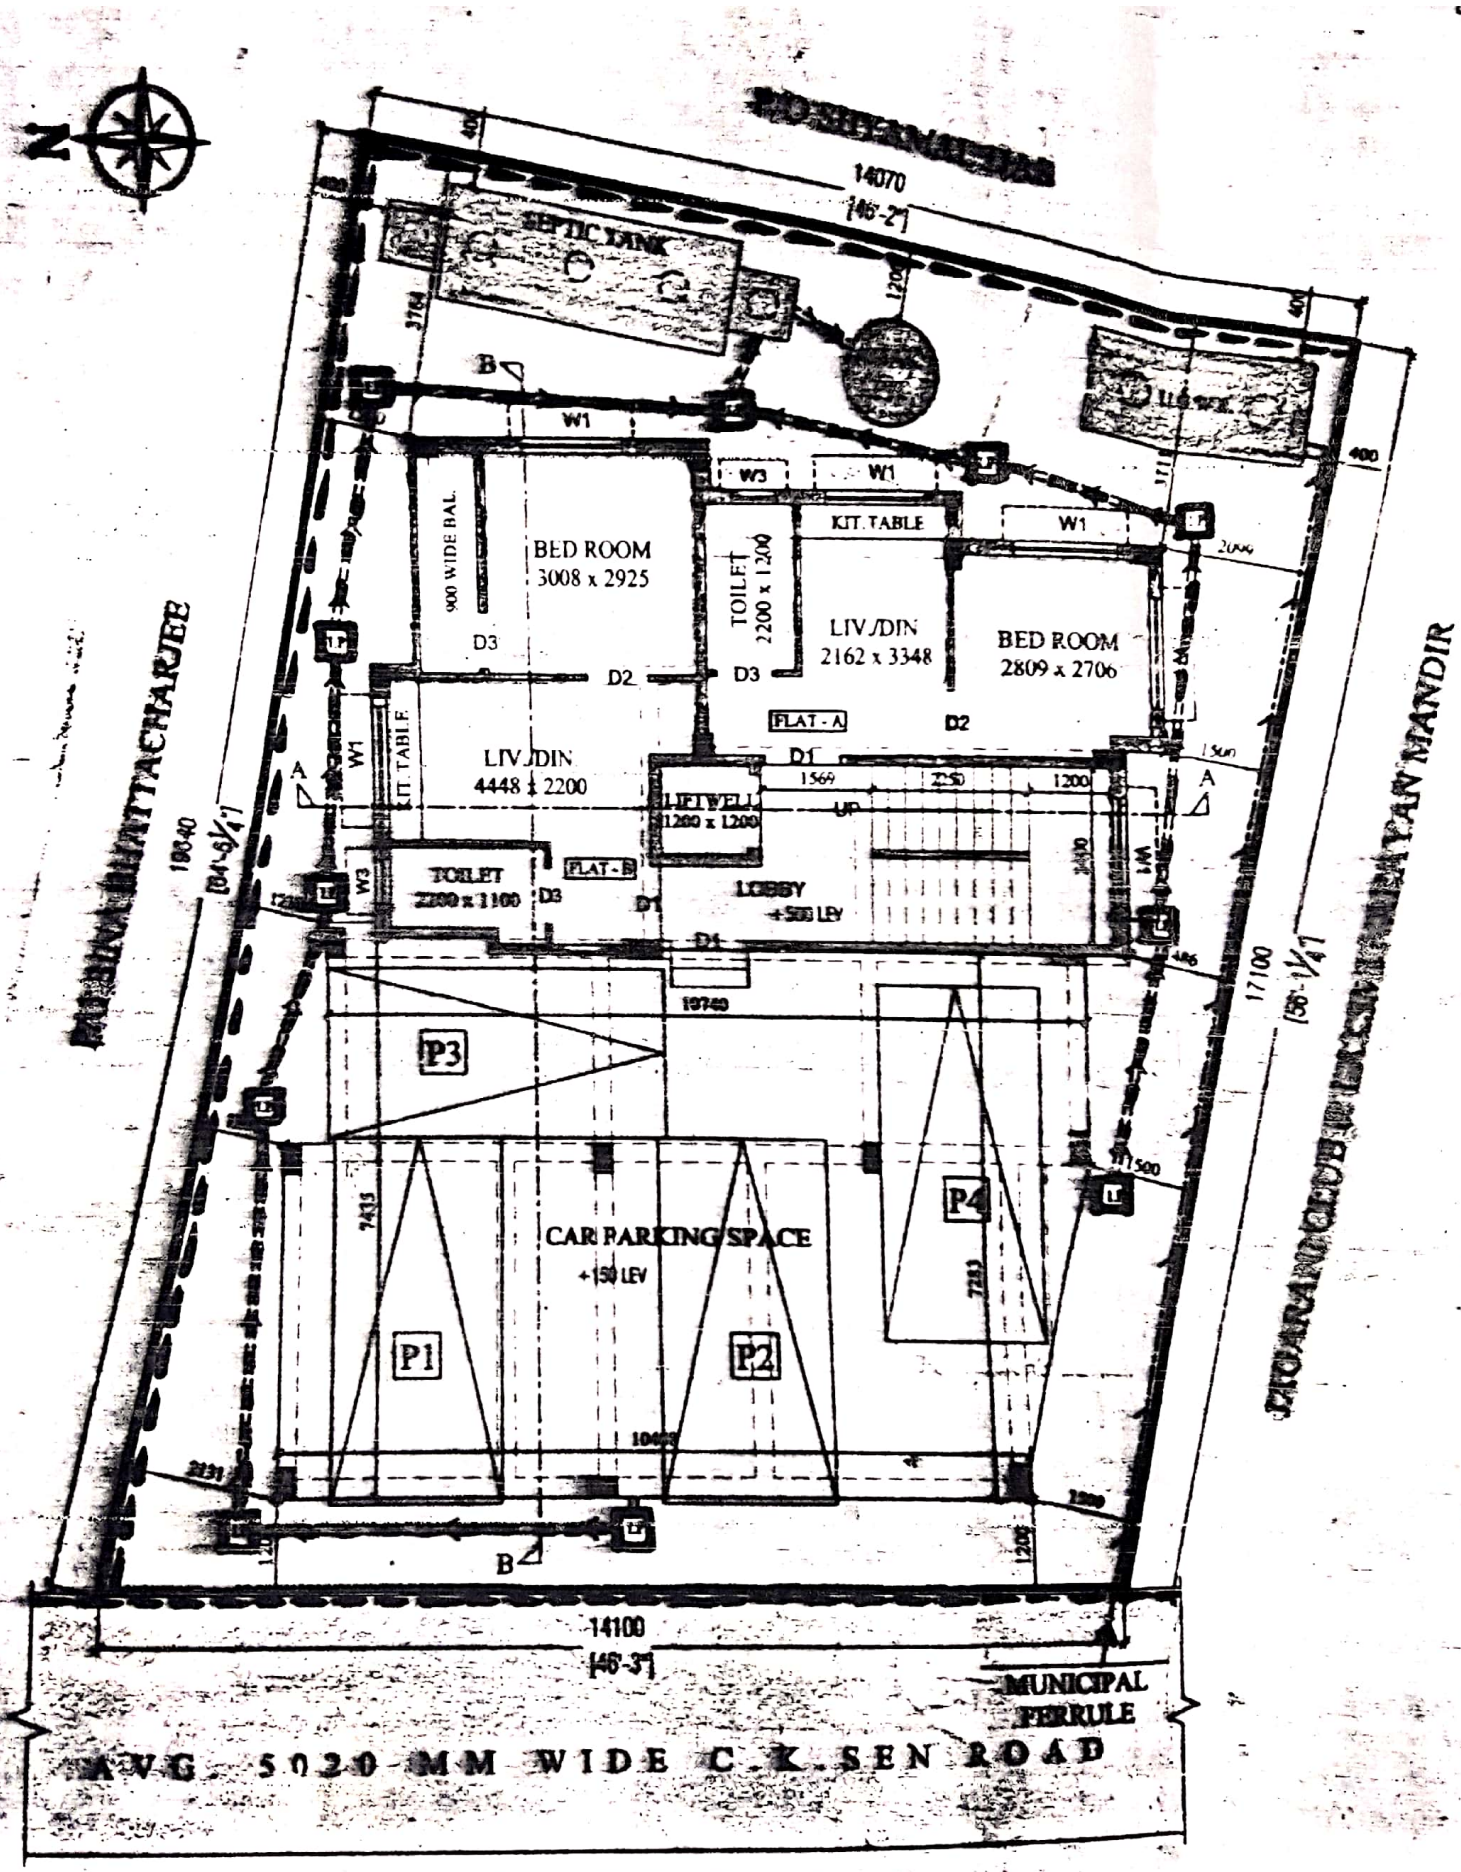

PROP. GROUND FLOOR PLAN

SCALE:-1:100