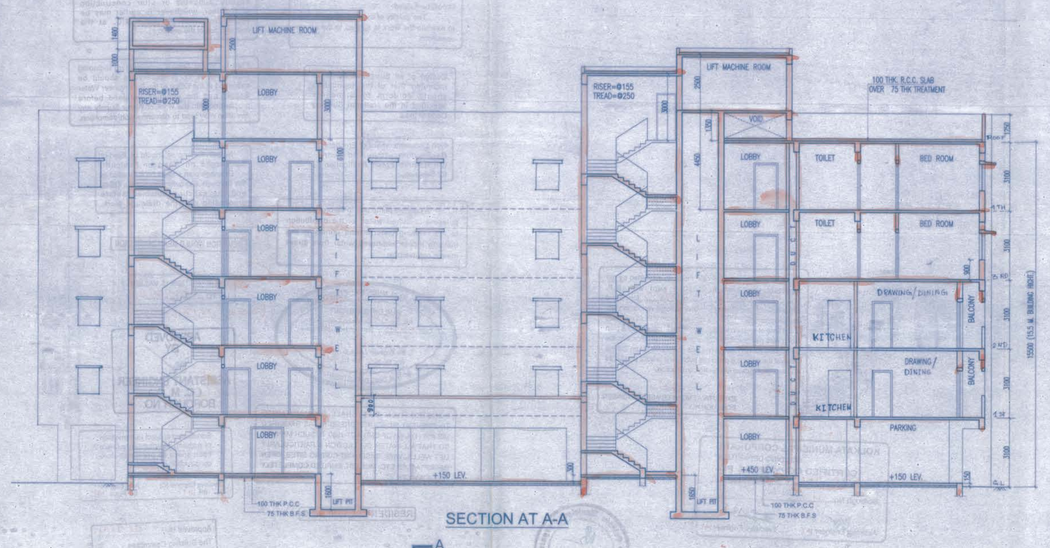

SECTION AT A-A

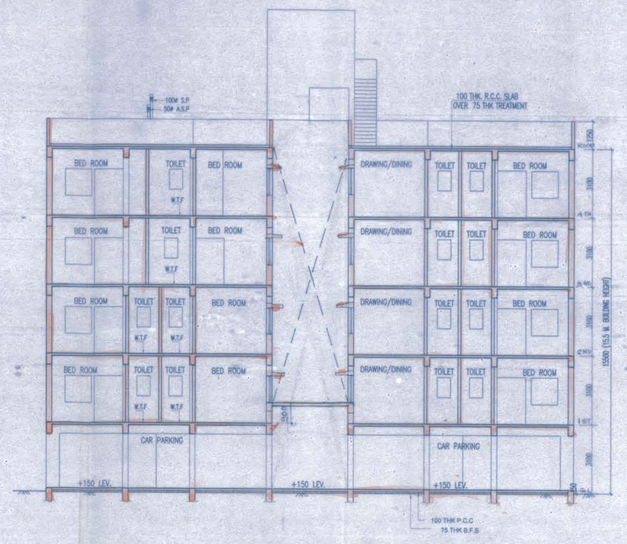

SECTION AT B-B

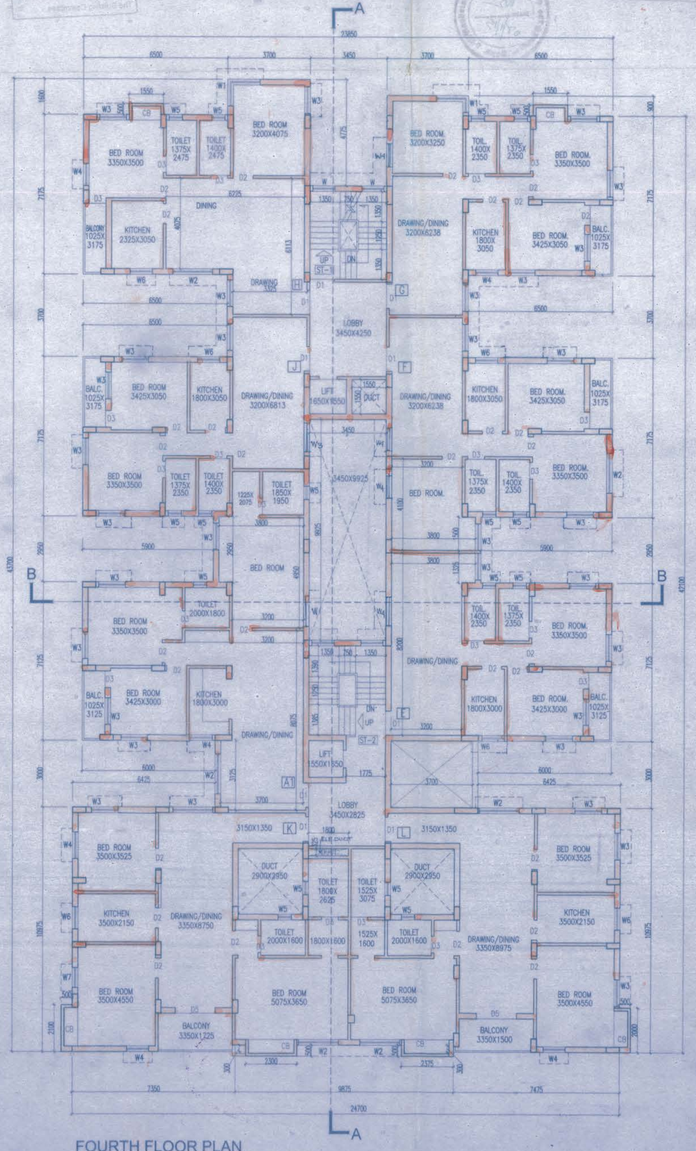

FOURTH FLOOR PLAN
SCALE -1:100

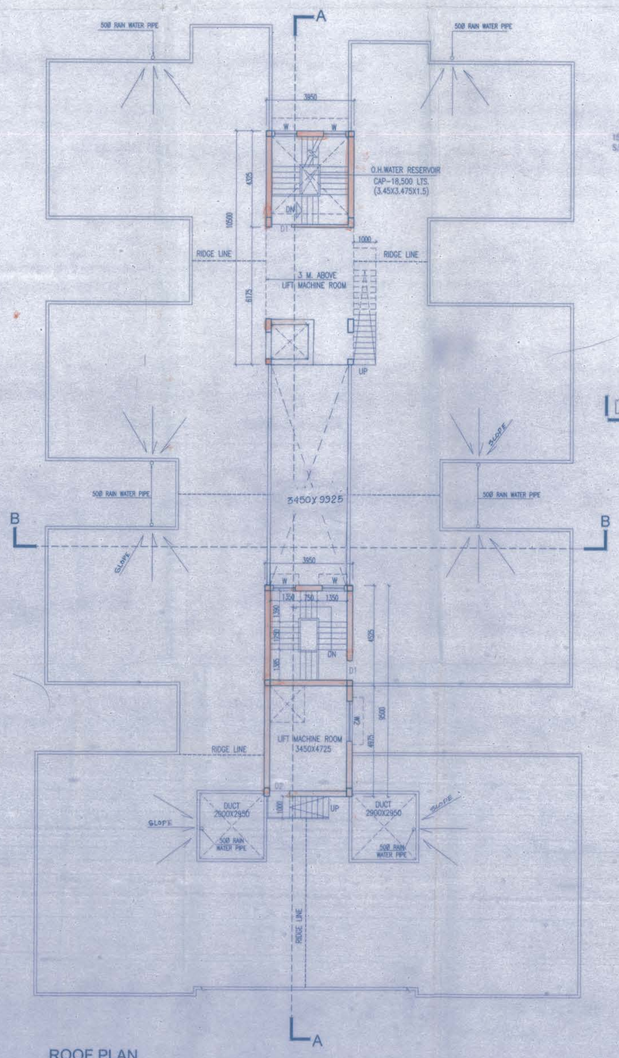

ROOF PLAN
SCALE -1:100

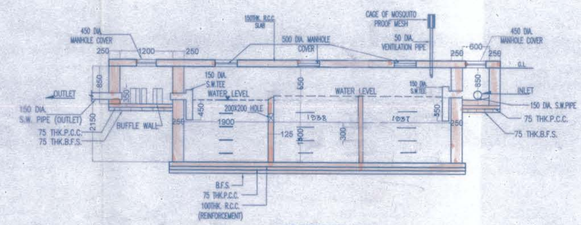

SECTION DD'

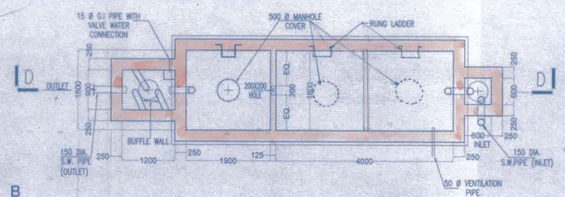

DETAILS OF SEPTIC TANK CAPACITY
FOR 100 USERS
SCALE 1:50

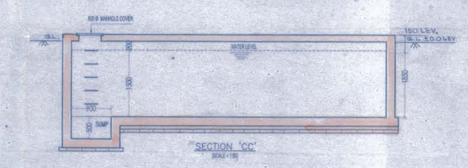

SECTION 'CC'

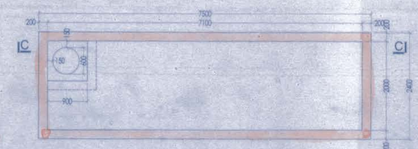

PLAN OF S.U.G.W.R.

PROJECT

G+IV STORIED RESIDENTIAL BUILDING AT, MOUZA- KAMDAHARI, J.L. NO. 49 ,D.G. NO. 427/1409, 425/1411, 425/1652, 425/1649 ~~426/1909~~ UNDER R.S. KHATIAN NO. 52,509,552,382, PRE. NO. - 71, NARKEL BAGAN WARD NO. - 111 BOROUGH NO. - XI , UNDER KOLKATA MUNICIPAL CORPORATION K KOLKATA - 7000 084 .P.S.-BANSDRONI .

TITLE :

4th. FLOOR PLAN ,ROOF PLAN , SECTION , SEPTIC TANK & S.U.G.WATER RESERVOIR.

N

SPECIFICATION

1. ALL DIMENSIONS ARE IN MM UNLESS IT IS MENTIONED.
2. ALL EXTERNAL BRICK WALLS ARE 250 MM THICK AND INTERNAL 125 MM THICK UNLESS IT IS MENTIONED.
3. ALL BRICKWORK PLASTERING INSIDE OR OUTSIDE ARE IN THE RATIO OF1:6&1:4 RESPECTIVELY AND OUTSIDE PLASTERING CONTAINS WATER PROOFING.
4. ALL CIVIL WORKS ARE AS PER IS 456 AND ALL REINFORCEMENT AS PER IS 1176.
5. ALL R.C.C. WORKS ARE IN THE RATIO 1:1.5:3.
6. ALL PRECAUTIONERY MEASURES SHALL BE TAKEN AT THE TIME OF CONSTRUCTION OF SEMI UNDERGROUND.
7. DEPTH OF WATER RESERVOIR SHALL NOT BE MORE THAN THE DEPTH OF MAIN COLUMN FOUNDATION.
8. ALL FLOOR WILL BE MARBLE FINISH.

SCHEDULE OF DOORS & WINDOWS

DOORS			WINDOWS			
TYPE	WIDTH	HEIGHT	TYPE	WIDTH	HEIGHT	LINTEL HEIGHT
D1	1100	2100	W1	1200+1200	1200	2100
D2	900	2100	CORNER WINDOW			
D3	750	2100	W2	1800	1200	2100
D4	2100	2100	W3	1200	1200	2100
D5	1800	2100	W4	1000	1200	2100
			W4a	900	1200	2100
			W5	600	900	2100
			W5a	600	300	2100
			W6	1000	1050	2100
			W7	500	1200	2100

DRG. NO-A-01	DESIGNED
CHECKED :-	SCALE- 1:50, 1:100, 1:500, 1:2000
DEALT :- MAYA	DATE:- 22-12-2012

ARCHITECT

ESPACE

KOLKATA MUSCAT
35-A, DR. SARAT BANERJEE ROAD, KOLKATA-700029
TeleFax : 91-33-2465-4130 / 4159
e-mail : espace@vsnl.net
WEBSITE : www.espaceindia.com

1. I / WE DO HEREBY DECLARE WITH FULL RESPONSIBILITY THAT
2. I / WE SHALL ENGAGE ARCHITECT & E.S.E. DURING CONSTRUCTION
3. I / WE SHALL FOLLOW THE INSTRUCTION OF ARCHITECT & E.S.E DURING CONSTRUCTION OF THE BUILDING (AS PER B.S.PLAN)
4. K.M.C. AUTHORITY WILL NOT BE RESPONSIBLE FOR STRUCTURAL STABILITY OF THE BUILDING & ADJOINING STRUCTURE.
5. IF ANY SUBMITTED DOCUMENTS ARE FOUND TO BE FAKE, THE K.M.C. AUTHORITY WILL REVOKE THE SANCTION PLAN.
6. THE CONSTRUCTION OF WATER RESERVOIR AND SEPTIC TANK WILL BE UNDERTAKEN UNDER THE GUIDANCE OF E.S.E. BEFORE STARTING OF BUILDING FOUNDATION WORK.
7. DURING SITE INSPECTION I WAS PHYSICALLY PRESENT AND DULY IDENTIFIED THE PLOT.
8. THE SAID LAND WAS NOT A POND OR FILLED UP TANK.

AS LAWFUL CONSTITUTED ATTORNEY OF
1) SRI ASHIM KUMAR BHATTACHARYA
2) SRI ALOKE KUMAR BHATTACHARYA
3) SMT. REBA BHATTACHARYA
4) SRI ABHIJIT BHATTACHARYA
5) SRI ABHIDYA BHATTACHARYA
6) SRI DIPAR NATH BHATTACHARYA
7) SRI SUMAN KRISHNA BHATTACHARYA
8) SRI SHUBHAM KRISHNA BHATTACHARYA
9) SRI SHIKHA KRISHNA BHATTACHARYA
10) SMT. RITA BHATTACHARYA
11) SMT. BUDAVATI BHATTACHARYA

SIGNATURE OF OWNER & SEAL

ARCHITECTS' CERTIFICATE

THE PLOT HAS BEEN INSPECTED BY ME AND ON THAT BASIS I DO CERTIFY WITH FULL RESPONSIBILITY THAT THE PROPOSED BUILDING AS PER PROVISION OF K.M.C. BUILDING RULE 2009 AS AMENDED FROM TIME TO TIME.THE PLOT IS PLAN HAS BEEN DRAWN DEMARCATED BY BOUNDARY WALL ON ALL FOUR SIDES. THE SITE PLAN AND LOCATION PLAN CONFORMS THE SITE.

DEBATOSH SAHU
Architect + Urban Designer
M.ARCH., PIA., FUDI., AIID.
Regn. No. CA/89/12368

DEBATOSH SAHU (CA/89/12368)
SIGNATURE OF ARCHITECT & SEAL

STRUCTURAL ENGINEERS' CERTIFICATE

THE STRUCTURAL DESIGN AND DRAWINGS OF BOTH FOUNDATION & SUPERSTRUCTURE OF THE BUILDING HAS BEEN MADE BY ME CONSIDERING ALL POSSIBLE LOADS INCLUDING THE SEISMIC LOAD AS PER THE NATIONAL BUILDING CODE OF INDIA AND CERTIFIED THAT IT IS SAFE AND STABLE IN ALL RESPECTS. GEOTECHNICAL SURVEY REPORT HAS BEEN DONE BY SRI ALOK ROY OF "GEOTEST" AT 71 NARKEL BAGAN , KOLKATA AND THE RECOMMENDATIONS HAS CONSIDERED DURING STRUCTURAL DESIGN CALCULATION.

BIBEK BIKASH MULLICK
M.S.E. - 1/75
KOLKATA MUNICIPAL CORPORATION

SIGNATURE OF STRUCTURAL ENGINEER & SEAL

THE KOLKATA MUNICIPAL CORPORATION
BUILDING PERMIT
No. 5226/14/15
Date 15/1/15 Borough No. XI
Ex. Engineer / Asst. Engineer
Bor. No. XI / Bor. No. XI
BUILDING DEPARTMENT

APPROVED BY
ASSISTANT ENGINEER
(C. M. C.)
BOROUGH NO. XI