PRODUCED BY AN AUTODESK EDUCATIONAL PRODUCT

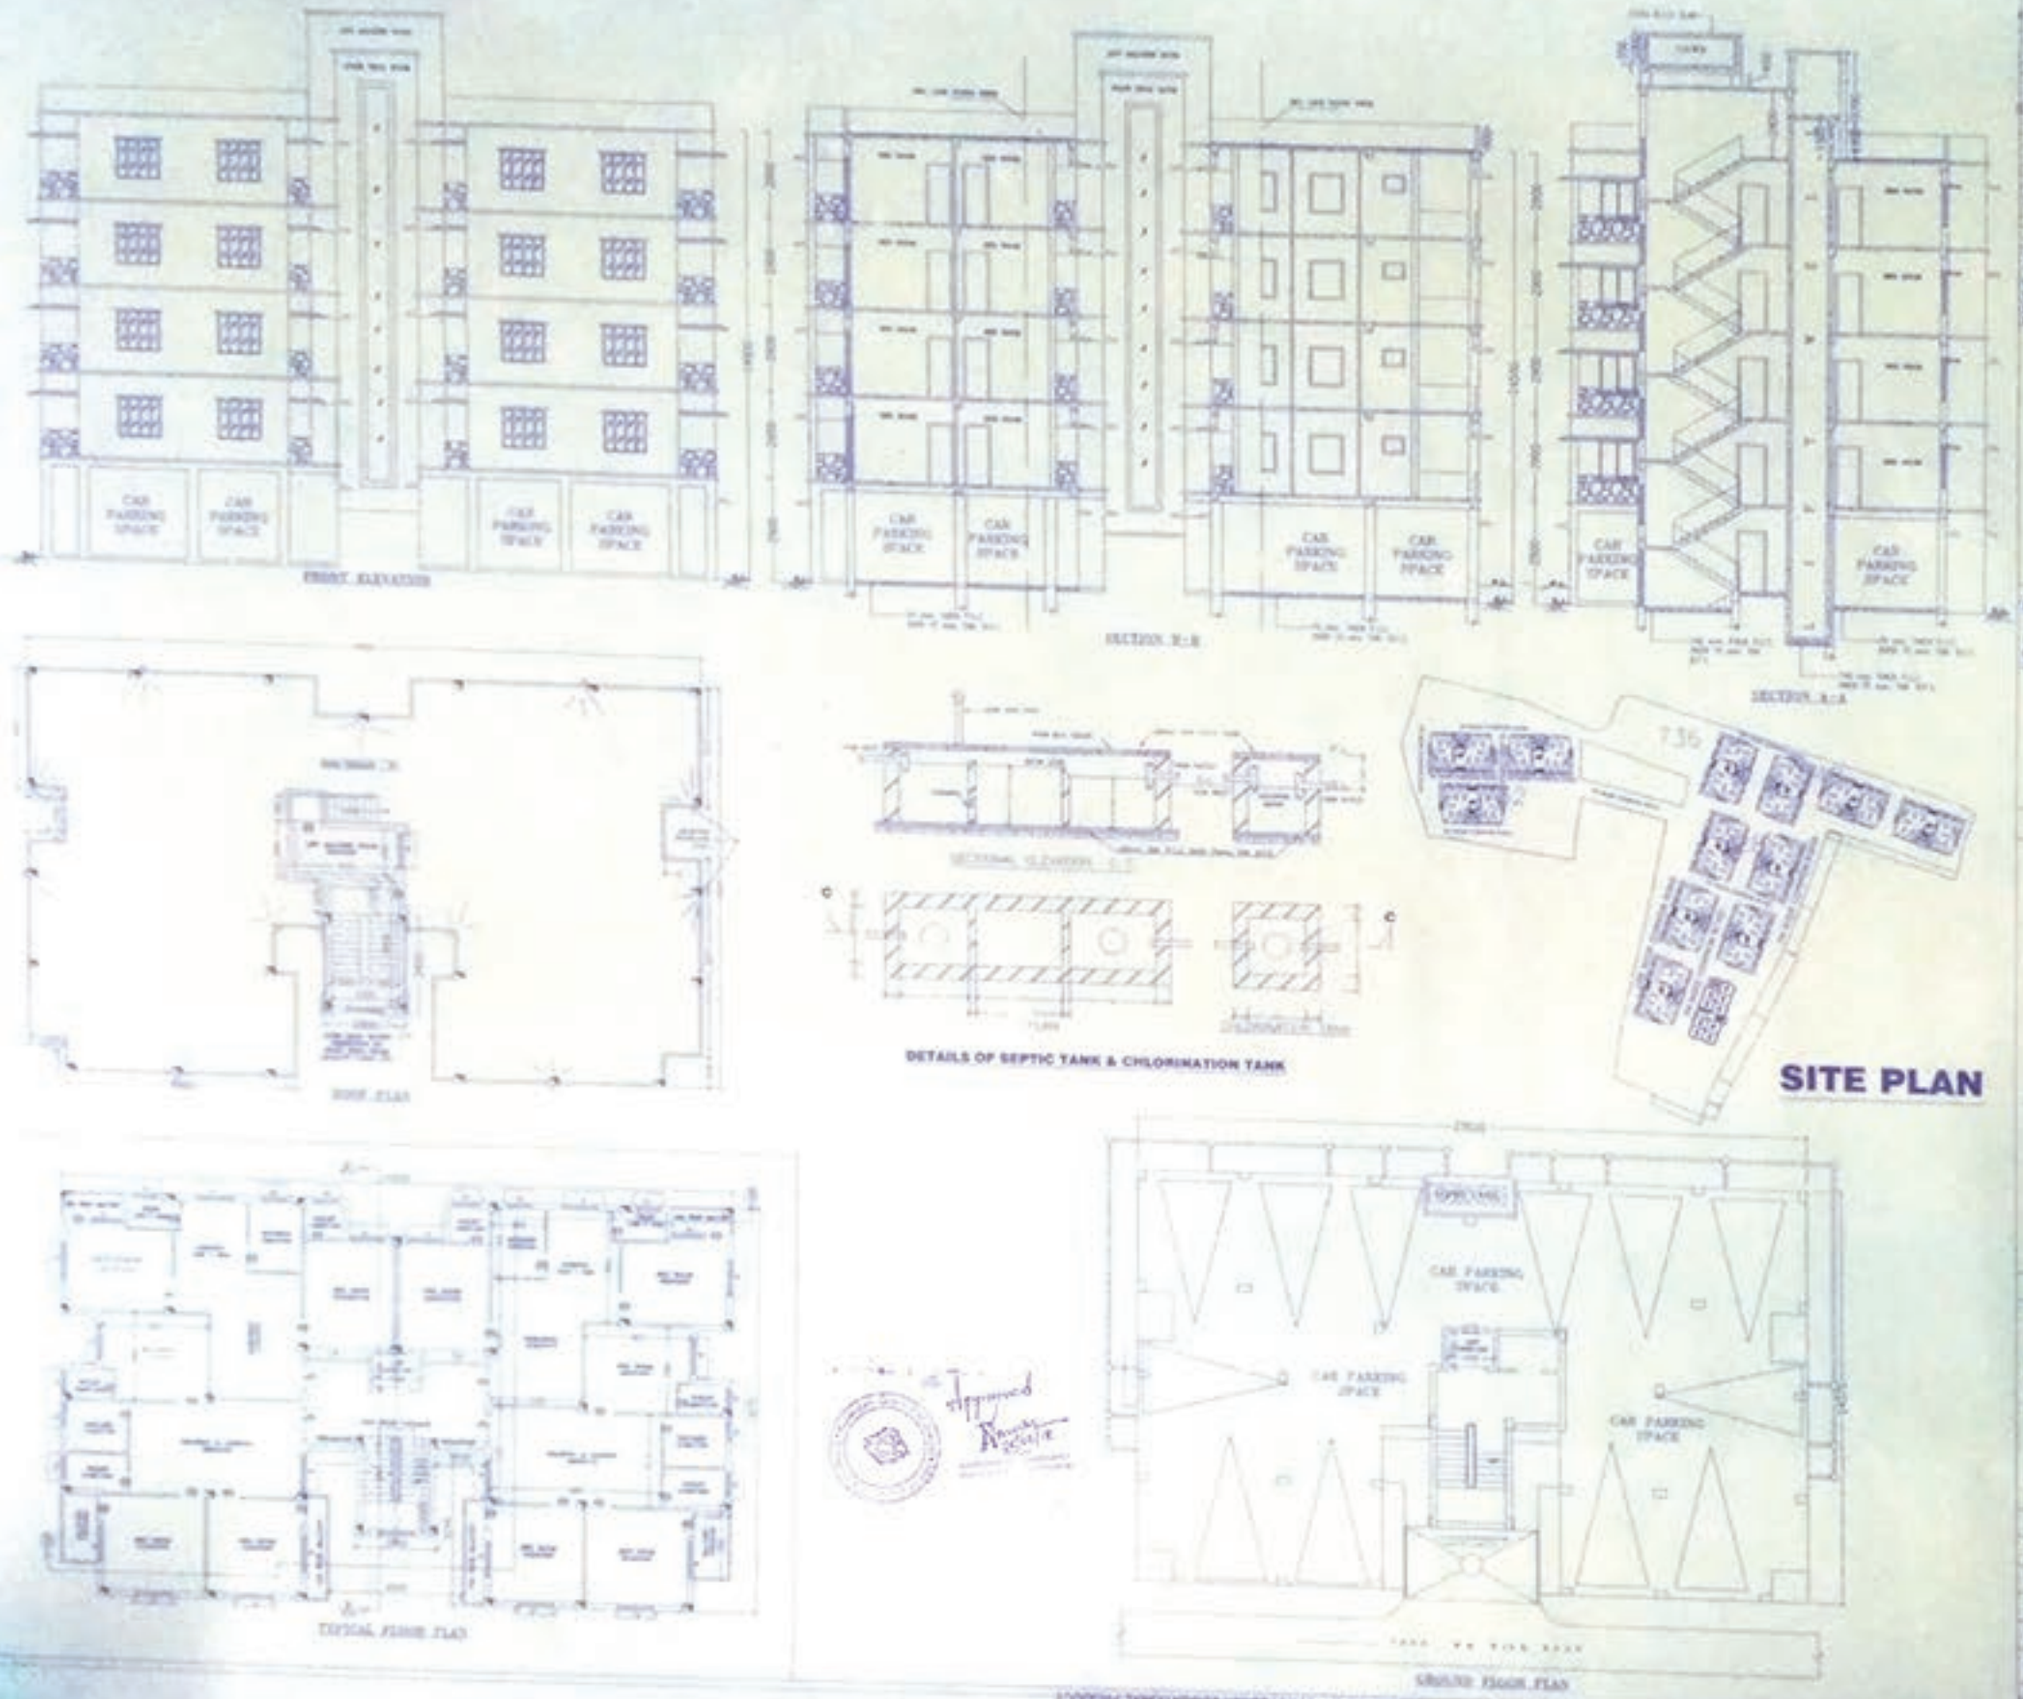

DECLARATION OF ARCHITECT ON RECORD / ENGINEER ON RECORD :

SIGN. OF ARCHITECT / ENGINEER

DECLARATION OF STRUCTURAL ENGINEER :

SIGN. OF STRUCTURAL ENGINEER

NOTE

SIGN. OF OWNER

TITLE: GENERAL ARRANGEMENT OF 1(2)3 BHK BUILDING

PROJECT:

PROPOSED HOUSING COMPLEX AT PAILAN

JL NO -73,
PLOT NO - 548,732,736,728,
L.R. KHATION NO- 2471
VILLAGE -DAULATPUR
P.O.- PAILAN
P.S. - BISHNUPUR
DIST - 24 PRGS (SOUTH)
KOLKATA - 700104
UNDER KULER DARI GRAM PANCHAYAT

DESN. BY	NAME	DATE	TITLE:
DWN.	T.DE		PLAN, ELEVATION & SECTION OF (C+4) 1,2&3 BHK BUILDING
CHECKED	N. CHEGHUR		DEVELOPER: [illegible]
ENG. APPR.			
Ar. APPR.			
MGR. APPR.			SCALE: [illegible]

PRODUCED BY AN AUTODESK EDUCATIONAL PRODUCT