THE KOLKATA MUNICIPAL CORPORATION
BUILDING PERMIT
No. 2012040237
Dtd. 10/11/19 Borough No. VII
Ex. Engineer / Asstt. Engineer
Bo. No. 6/1 Do. No. 30
BUILDING DEPARTMENT
Bldg. Proposal
K.M.C.

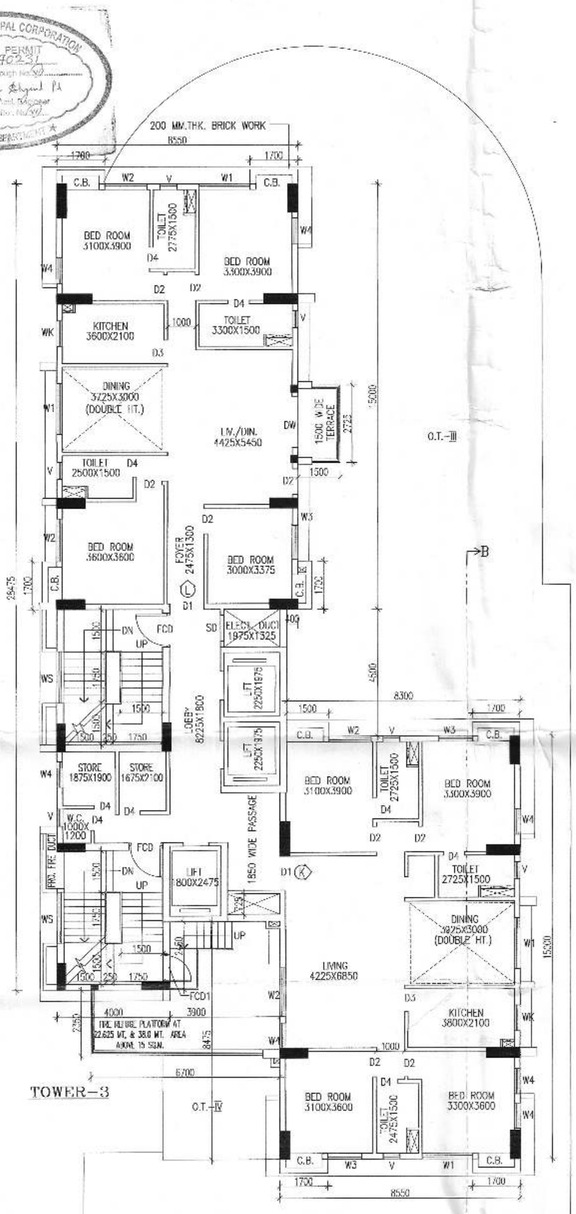

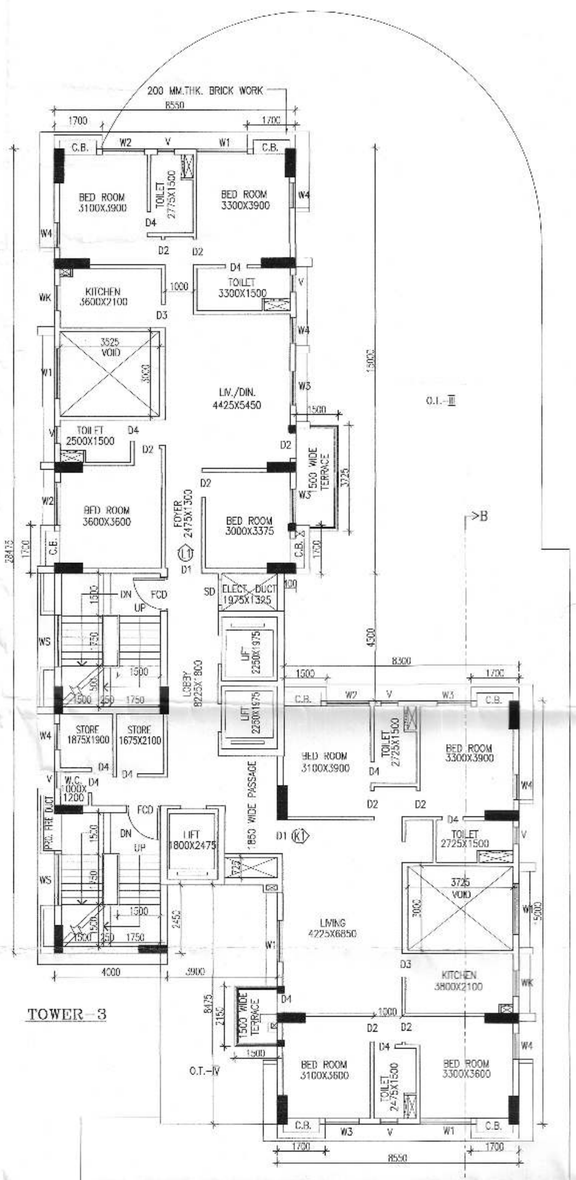

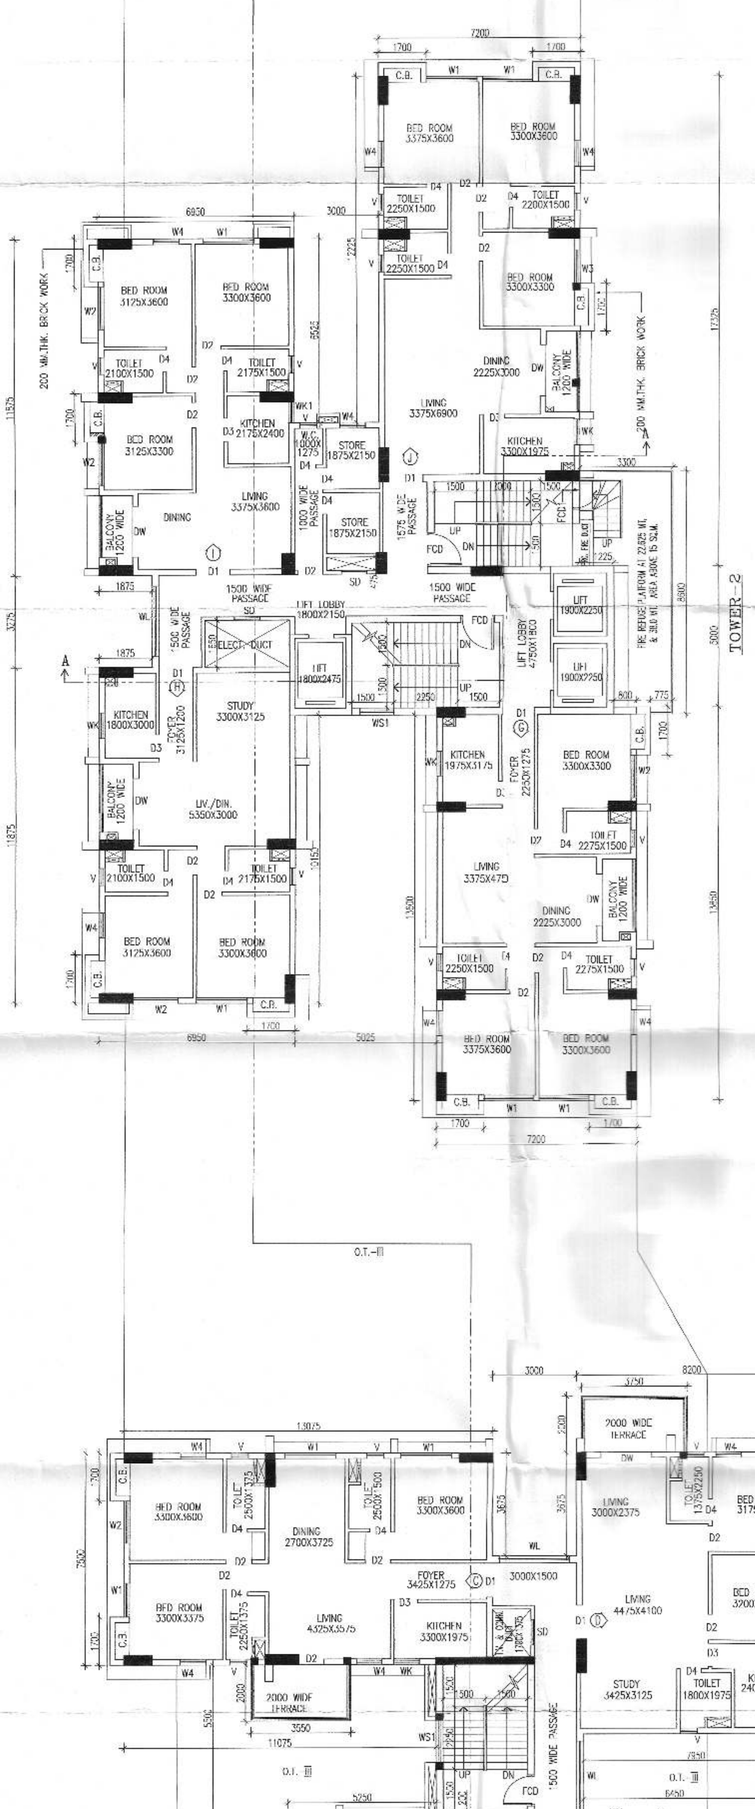

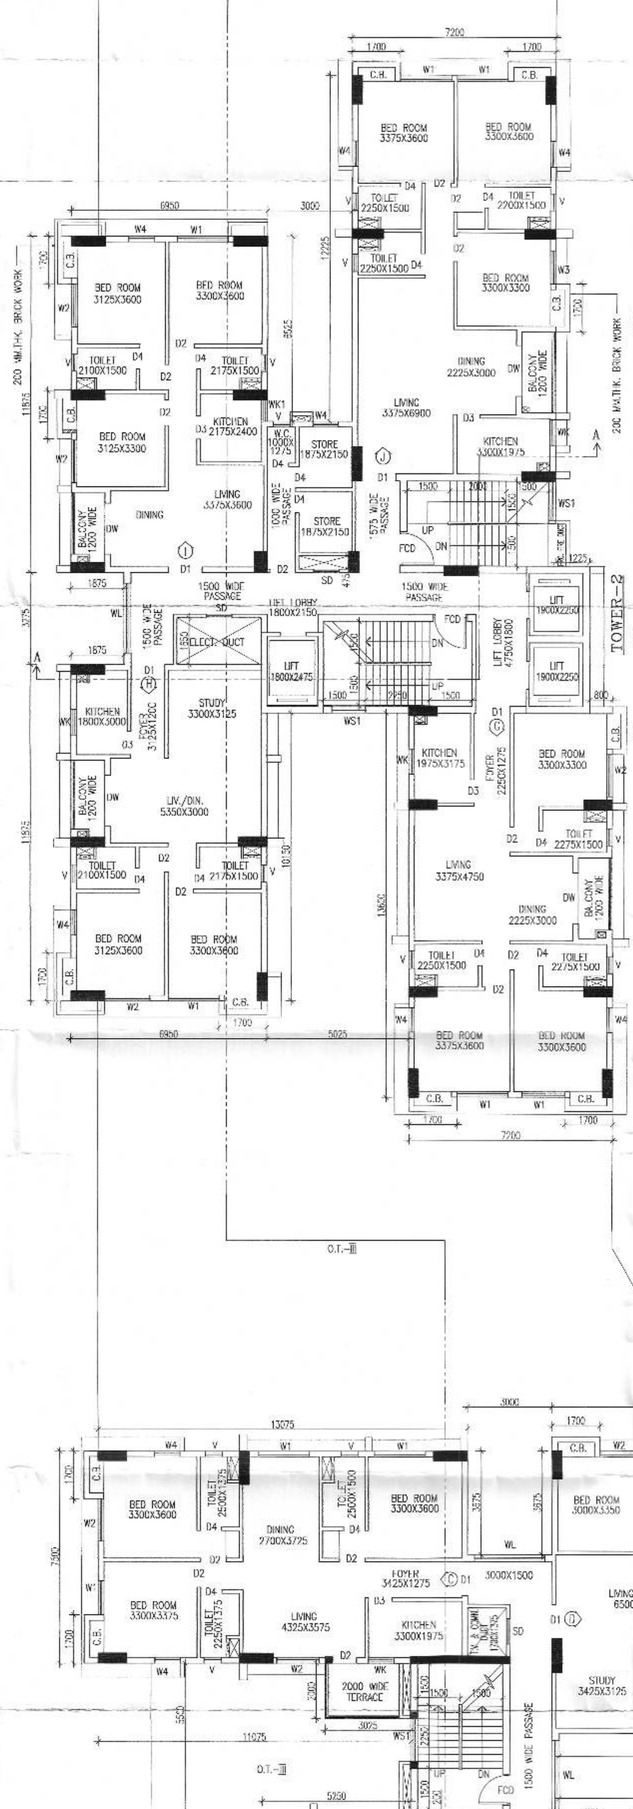

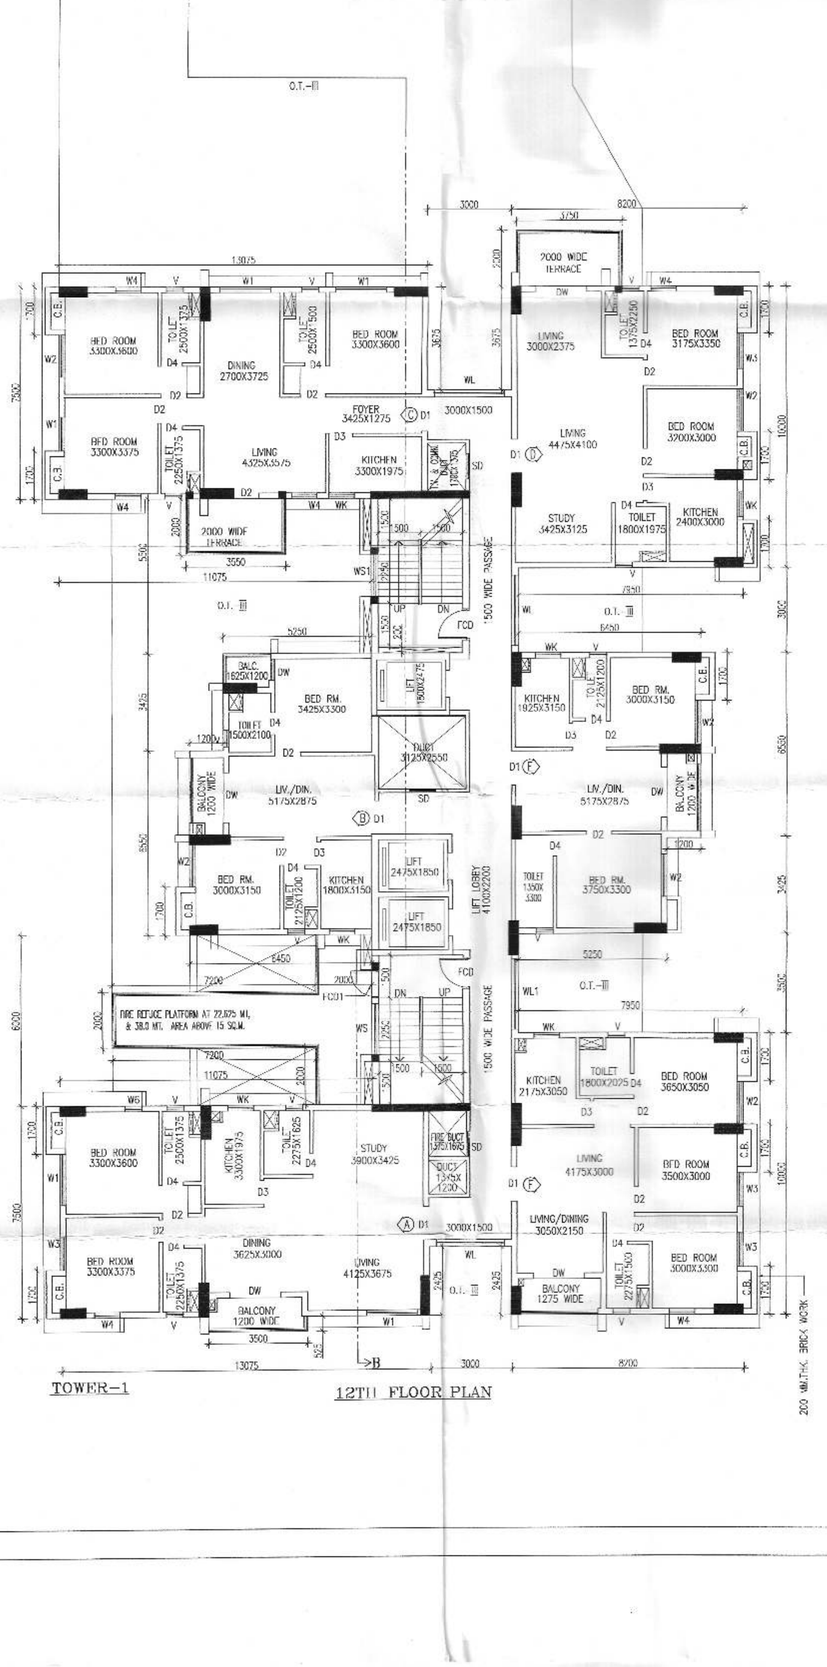

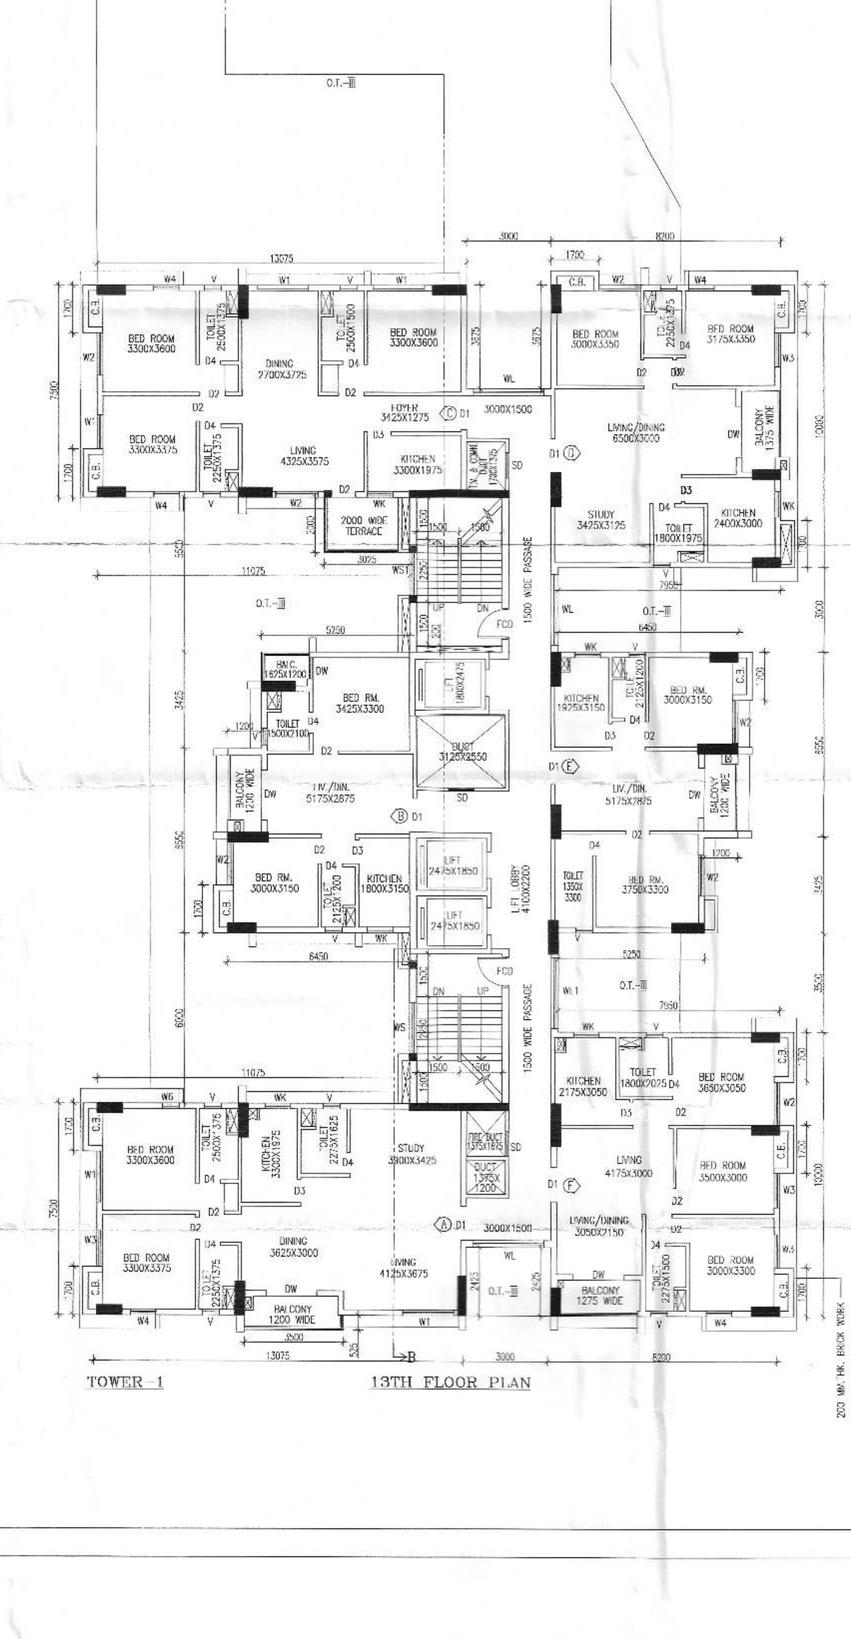

O.T.-III
3000
8200
13075
W4
V
W1
V
W1
BED ROOM 3300X3600
TOILET 2450X1325
DINING 2700X3725
TOILET 2650X1500
BED ROOM 3300X3600
D4
D2
FOYER 3425X1275
D1
3000X1500
W1
D3
KITCHEN 3300X1975
BED ROOM 3300X3375
TOILET 2225X1375
LIVING 4325X3575
2000 WIDE TERRACE
3550
5500
WS1
SD
LIVING/DINING 6500X3000
BALCONY 1375 WIDE
DW
STUDY 3425X3125
TOILET 1800X1975
KITCHEN 2400X3000
1700
10000
11075
1500 WIDE PASSAGE
O.T.-III
7350
3850
WL
WK
V
6450
BALC. 1625X1200
DW
BED RM. 3425X3300
TOILET 1500X2100
LIFT 1800X2475
LIV./DIN. 5175X2875
D1 (B)
LIV./DIN. 5175X2875
BALCONY 1200 WIDE
DW
D2
D4
1200
W2
BED RM. 3000X3150
KITCHEN 1800X3150
TOILET 2125X1200
LIFT 2475X1850
LIFT 2475X1850
LIFT LOBBY 4100X2200
BED RM. 3750X3300
5250
WL1
7950
KITCHEN 2175X3050
TOILET 1800X2075
BED ROOM 3650X3050
LIVING 4175X3000
BED ROOM 3500X3000
BED ROOM 3300X3300
TOILET 2275X1500

PARTY'S COPY

8

Plan for Water Supply arrangement including SEMILL G. & O. H. reservoirs should be submitted at the Office of the Ex-Engineer Water Supply and the sanction obtained before proceeding with the work of Water Supply any deviation may lead to disconnection/demolition.

Before starting any Construction the site must conform with the plans sanctioned and all theconditions as proposed in the plan should be fulfilled.

The validity of the written permission to excoute the work is subject to the above conditions.

CONSTRUCTION SITE SHALL BE MAINTAINED TO PREVENT NOISE TO BECOME AS REQUIRED U/S 499 (1) A (7) OF CMC ACT 1980 IN SUCH MANNER SO THAT ALL WATER COLLECTION & POINT C.I.A./PLY LIFT SKILLS, PITS, BASEMENT DURING SITES OPEN ROOF/PIGEON ETC. MUST BE FENTED COMPLETELY TRADE A WEEK

No rain water pipe should be fixed or discharged on Road or Footpath. Drainage plan should be submitted to the Borough Executive Engineer's Office and the sanction obtained before proceeding with the drainage work.

Design of all Structural Members including that of the foundation should conform to Standards specified in the National Building Code of India.

A suitable pump has to be provided i.e. pumping unfiltered water for the distribution to the flushing cisterns and urinals in the building incase unfiltered water from street main is not available.

All Building Materials to necessary & construction should conform's to standered specified in the National Building Code of India.

Non Commencement of Erection/ Re-Erection within Two Year will Require Fresh Application for Sanction.

DEVIATION WOULD MEAN DEMOLITION

THE SANCTION IS VALID UP TO 29/1/2024

APPROVED AS PER RESOLUTION OF M.I.C., VIDE ITEM NO. 6.2.2 DT. 12.9.18

Approved By MDK meeting No- 542 Dt- 31/1/18
The Building Committee

THE KOLKATA MUNICIPAL CORPORATION
BUILDING PERMIT
No. 2018070231
Date 10.1.19 Borough No.
Ex. Engineer
Dy. Chief Engineer
Bldg. Borough
K. M. C.
BUILDING DEPARTMENT

APPROVED
ASSISTANT ENGINEER (C)
BOROUGH NO.

Approved subject to Compliance of regulation of West Bengal Fire Services, if any.

Sanctioned subject to demolition of existing structure to provide open space as per plan before construction is started
Executive Engineer (C)
Asst. Engineer(C)
Bldg. Borough
K. M. C.

"The building materials that will be stacked on Road/Passage or Footpath during 3-months or after construction of G. Floor, which-ever is earlier may be cleared forthwith by the K.M.C. at cost and risk of the owner.

* Provision for use of solar energy in the form of solar heater and / or solar photo-cells shall be provided as required under Rule 147 of Building rules, 2009 and completion certificate will not be issued in case of building without having such provision "

OFFICE OF THE DEPUTY CHIEF ENGINEER
BUILDING BOROUGH - VI
DATE 29/1/19
THE KOLKATA MUNICIPAL CORPORATION

RESIDENTIAL BUILDING