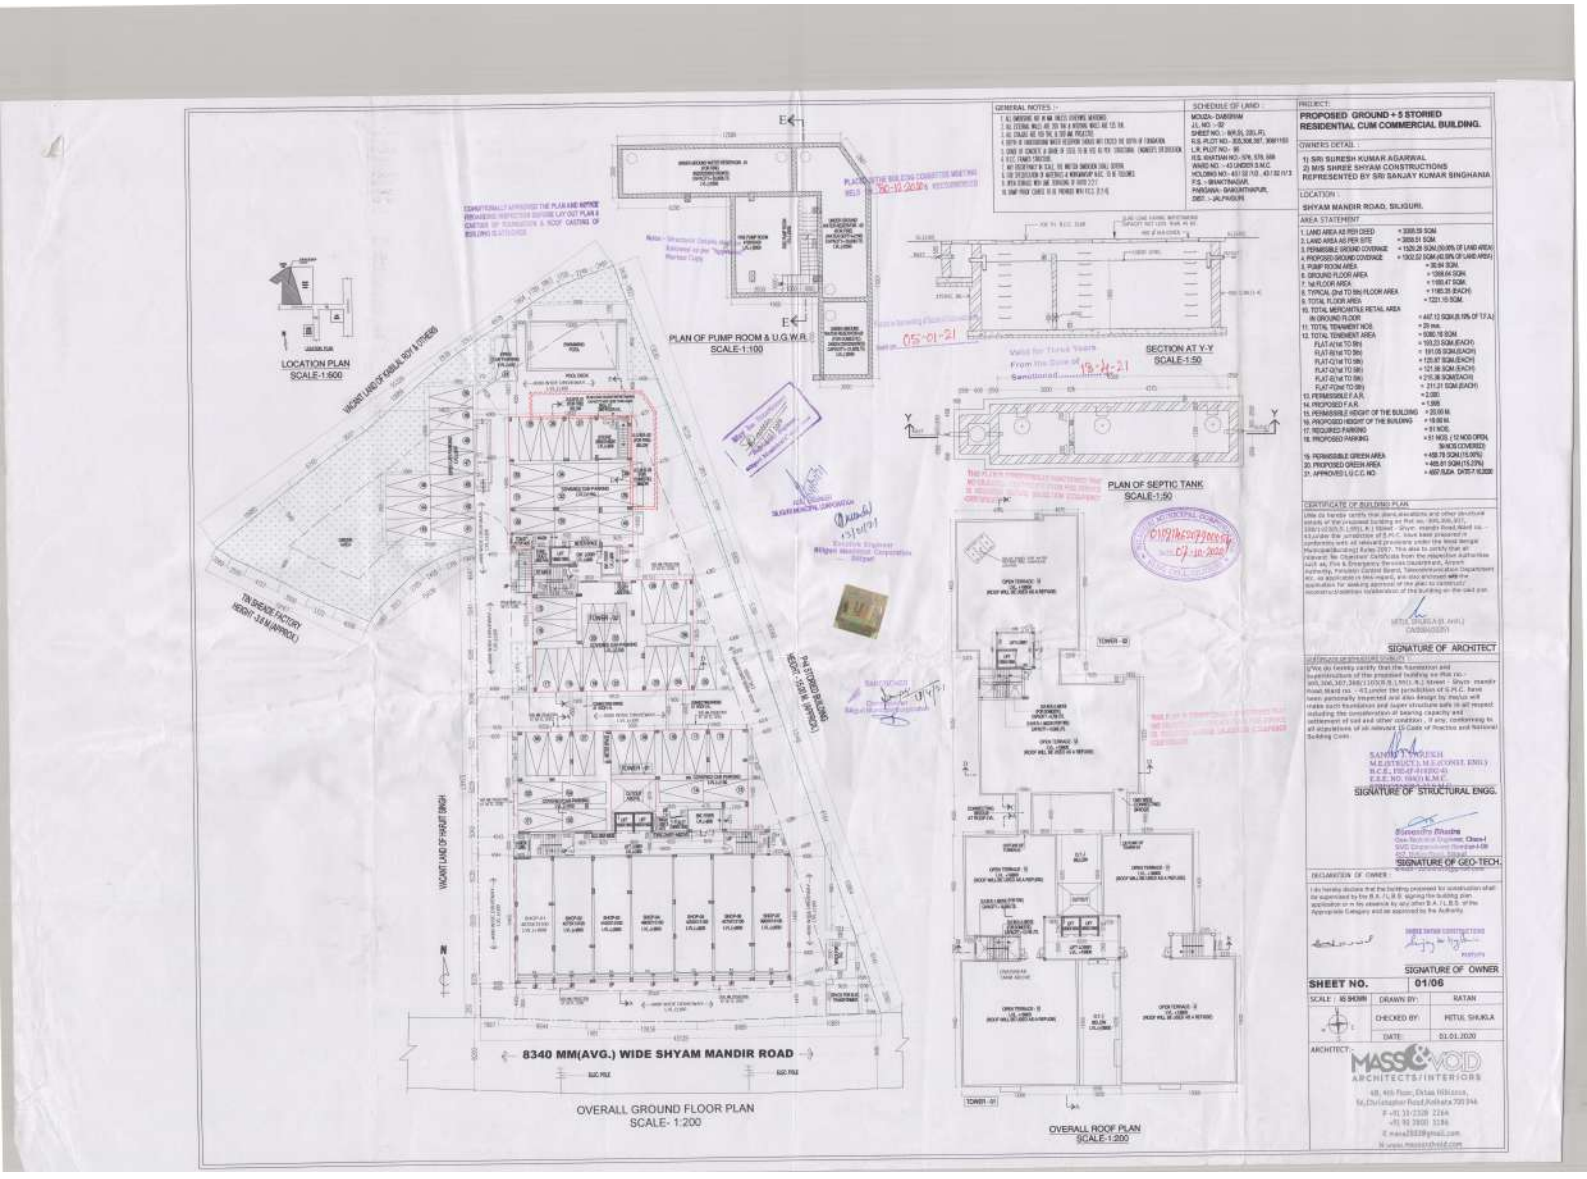
LOCATION PLAN
SCALE-1:600
PLAN OF PUMP ROOM & U.G.W.R.
SCALE-1:100
SECTION AT Y-Y
SCALE-1:50
PLAN OF SEPTIC TANK
SCALE-1:50
8340 MM(AVG.) WIDE SHYAM MANDIR ROAD
OVERALL GROUND FLOOR PLAN
SCALE- 1:200
OVERALL ROOF PLAN
SCALE-1:200
GENERAL NOTES :-
SCHEDULE OF LAND :
PROJECT:
PROPOSED GROUND + 5 STORIED RESIDENTIAL CUM COMMERCIAL BUILDING.
OWNERS DETAIL :
1) SRI SURESH KUMAR AGARWAL
2) M/S SHREE SHYAM CONSTRUCTIONS
REPRESENTED BY SRI SANJAY KUMAR SINGHANIA
LOCATION :
SHYAM MANDIR ROAD, SILIGURI.
AREA STATEMENT
CERTIFICATE OF BUILDING PLAN
SIGNATURE OF ARCHITECT
SIGNATURE OF STRUCTURAL ENGG.
SIGNATURE OF GEO-TECH.
DECLARATION OF OWNER
SIGNATURE OF OWNER
SHEET NO. 01/06
SCALE : AS SHOWN
DRAWN BY: RATAN
CHECKED BY: RITUL SHUKLA
DATE: 01.01.2020
ARCHITECT:
MASS & VOID
ARCHITECTS/INTERIORS