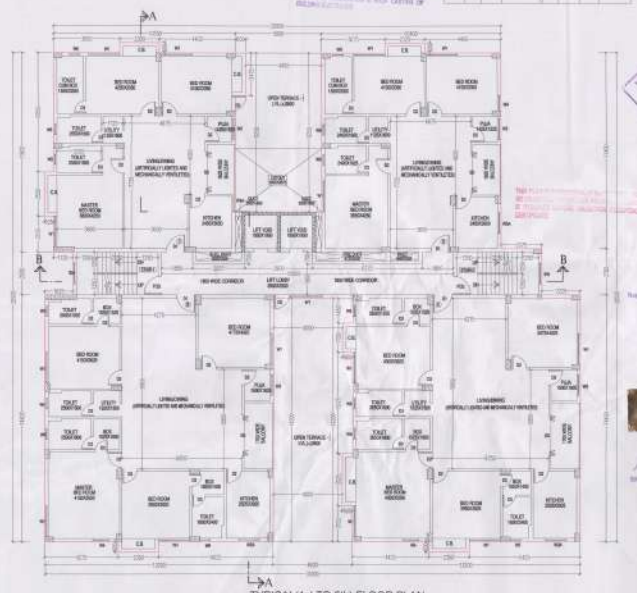

TYPICAL(1st TO 5th) FLOOR PLAN
(TOWER 1)
SCALE- 1:100

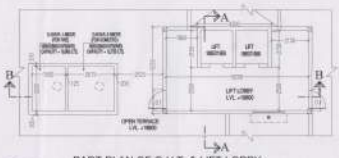

PART PLAN OF O.H.T. & LIFT LOBBY
(TOWER 1)
SCALE- 1:100

FRONT ELEVATION OF TOWER - 01
SCALE-1:100

SCHEDULE OF LAND :

MOUZA - GANGRAM
J.L. NO. - 62
SHEET NO. :- 9(P,S), 22(L,R),
R.S. PLOT NO.:- 307,306,307, 308/1193
L.R. PLOT NO.:- 96
R.S. KHATIAN NO.:- 578, 579, 599
WARD NO. :- 43 UNDER S.M.C.
HOLDING NO.:- 43 / 32 /12 , 43 / 32 /16 /3
P.S. :- BHAKTINAGAR.
PARGANA:- BAKUNTHAPUR,
DIST. :- JALPAIGURI.

GENERAL NOTES :-

PROJECT:

PROPOSED GROUND + 5 STORIED RESIDENTIAL CUM COMMERCIAL BUILDING.

OWNERS DETAIL :

1) SRI SURESH KUMAR AGARWAL
2) M/S SHREE SHYAM CONSTRUCTIONS
REPRESENTED BY SRI SANJAY KUMAR SINGHANIA

LOCATION :

SHYAM MANDIR ROAD, SILIGURI.

CERTIFICATE OF BUILDING PLAN

SIGNATURE OF ARCHITECT

CERTIFICATE OF STRUCTURE STABILITY

SIGNATURE OF STRUCTURAL ENGG.

SIGNATURE OF GEO-TECH.

DECLARATION OF OWNER

SIGNATURE OF OWNER

SHEET NO. 03/06

SCALE : 1:100	
DRAWN BY:	RATAN
CHECKED BY:	MITUL SHUKLA
DATE:	01.01.2020

ARCHITECT :

MASS & VOID
ARCHITECTS / INTERIORS
4B, 4th Floor, Ektaa Hibiscus,
5b,Christopher Road,Kolkata 700 046
P +91 33 2320 2244
+91 90 3800 3184
E mava2003@gmail.com
W www.massandvoid.com