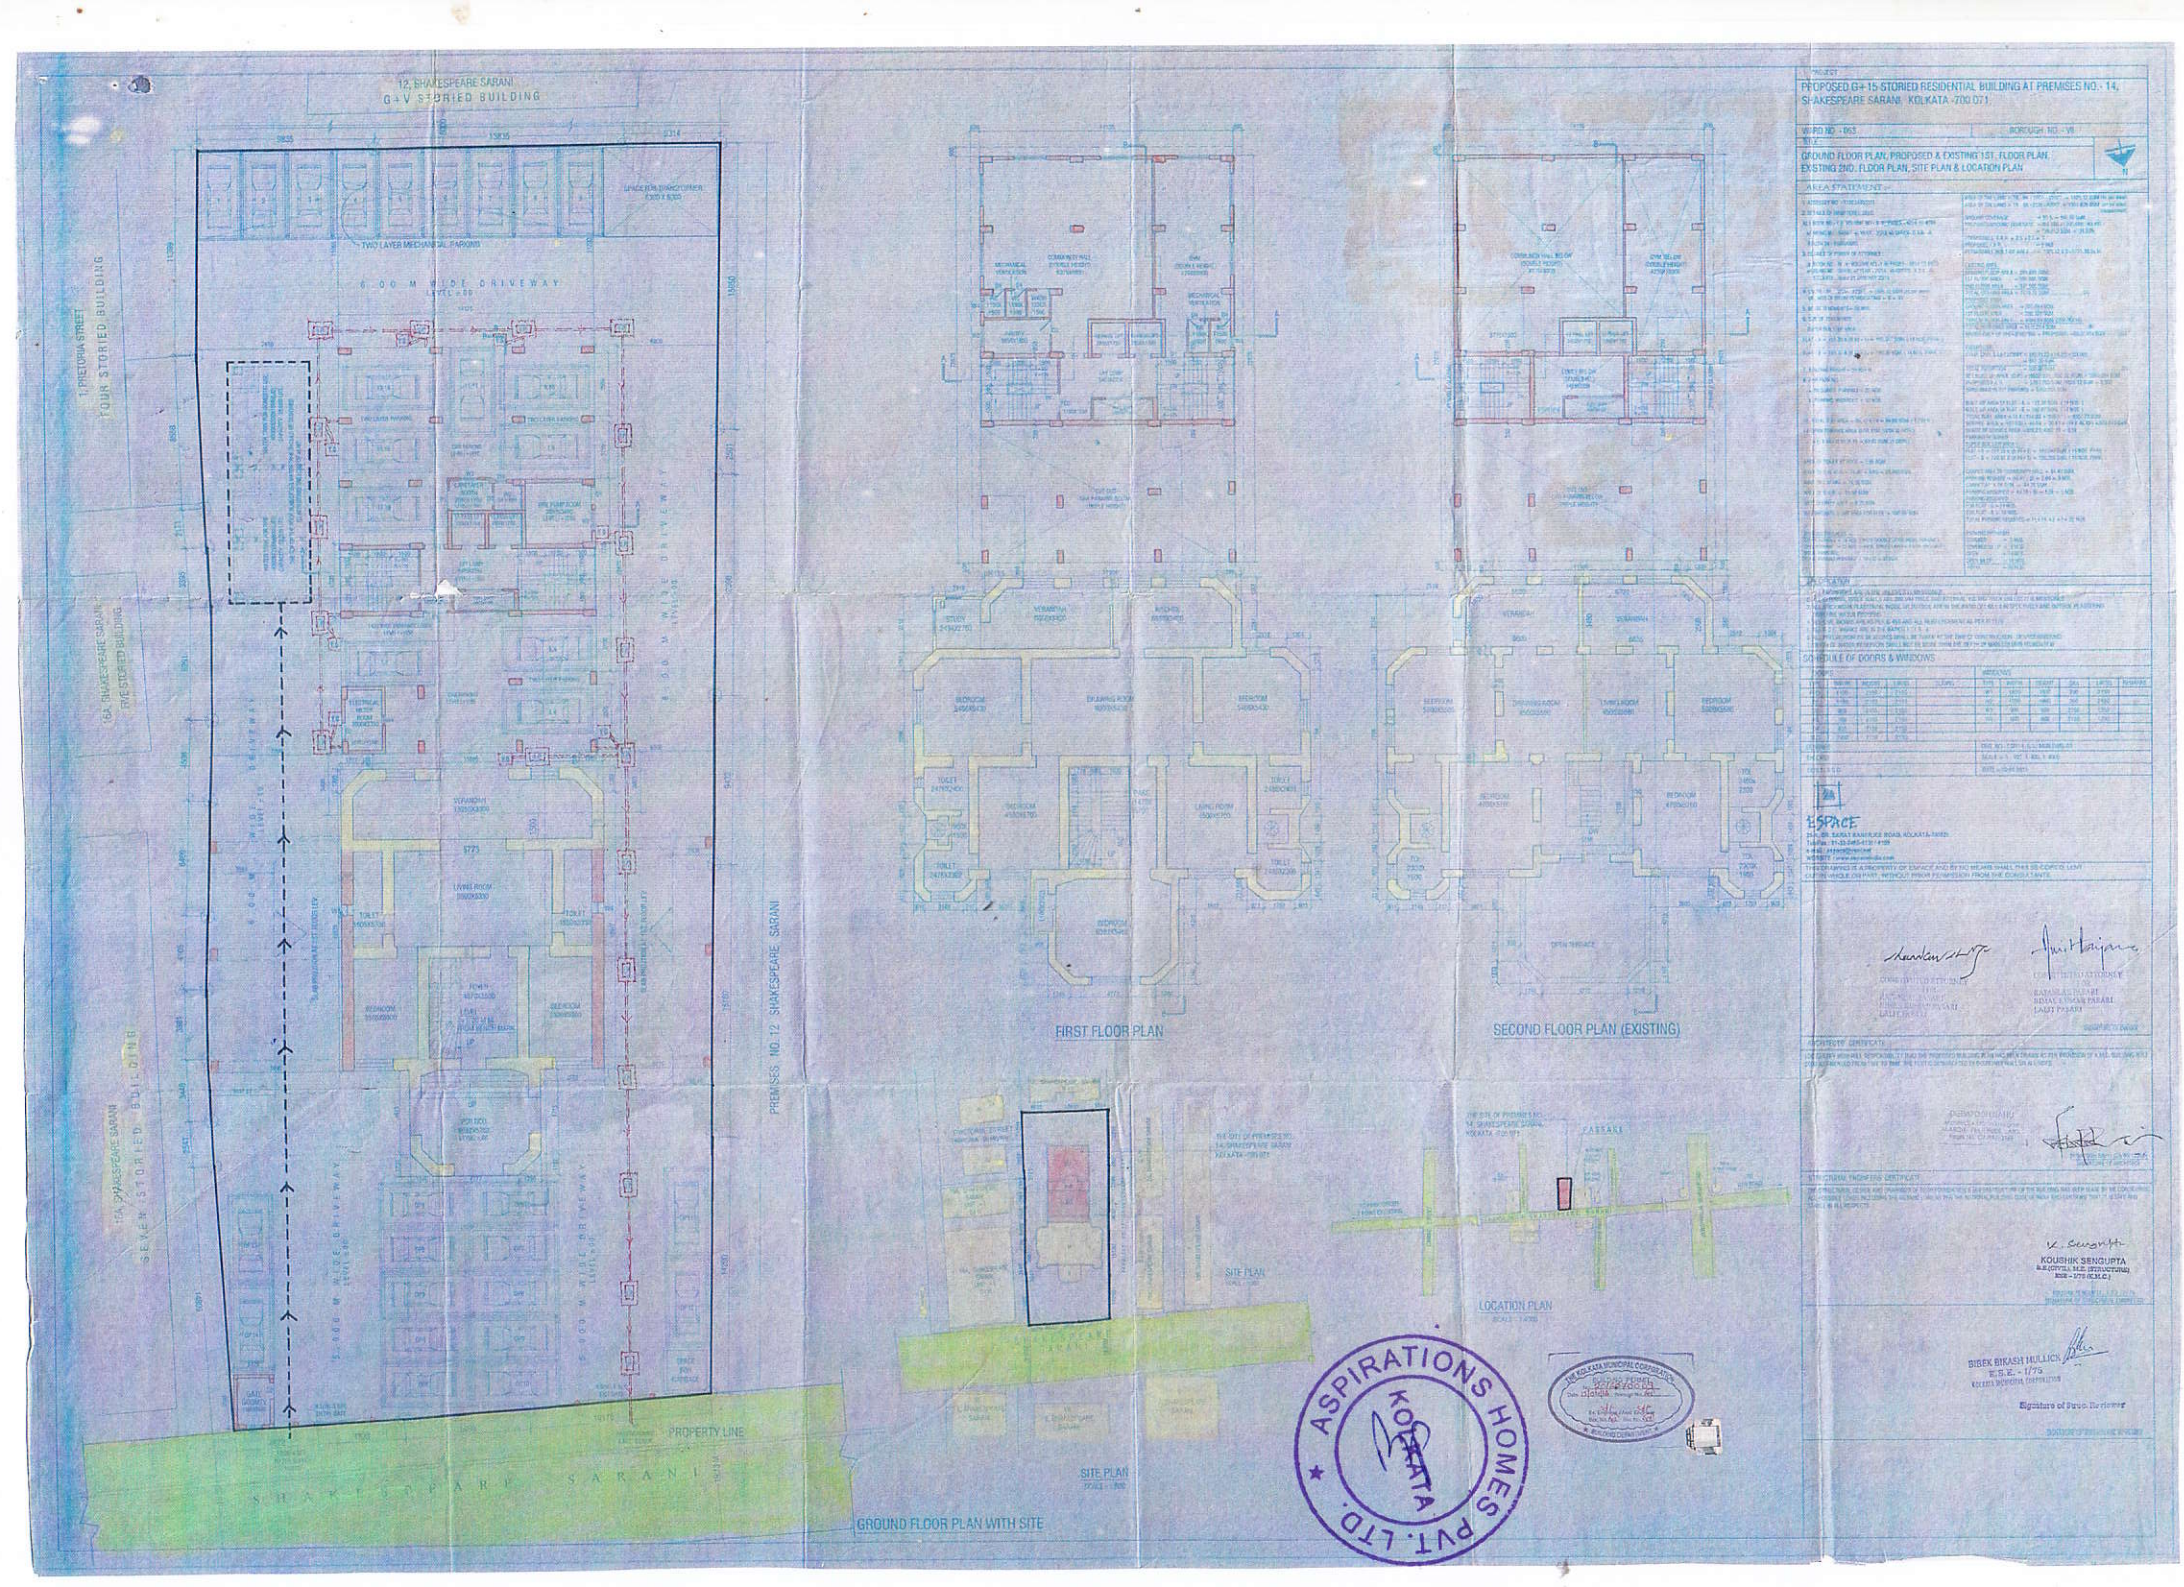
12, SHAKESPEARE SARANI
G+V STORIED BUILDING
TWO LAYER MECHANICAL PARKING
6.00 M WIDE DRIVEWAY
LEVEL -0.60
1, PRETORIA STREET
FOUR STORIED BUILDING
12A, SHAKESPEARE SARANI
FIVE STORIED BUILDING
12A, SHAKESPEARE SARANI
SEVEN STORIED BUILDING
PREMISES NO. 12 SHAKESPEARE SARANI
PROPERTY LINE
SHAKESPEARE SARANI
GROUND FLOOR PLAN WITH SITE
FIRST FLOOR PLAN
SECOND FLOOR PLAN (EXISTING)
SITE PLAN
SITE PLAN
LOCATION PLAN
PROPOSED G+15 STORIED RESIDENTIAL BUILDING AT PREMISES NO.- 14, SHAKESPEARE SARANI, KOLKATA -700 071
WARD NO. - 063
BOROUGH NO. - VII
GROUND FLOOR PLAN, PROPOSED & EXISTING 1ST. FLOOR PLAN, EXISTING 2ND. FLOOR PLAN, SITE PLAN & LOCATION PLAN
AREA STATEMENT
SCHEDULE OF DOORS & WINDOWS
ESPACE
ASPIRATIONS HOMES PVT. LTD.
KOLKATA
KOUSHIK SENGUPTA
BIBEK BIKASH MULLICK
E.E. - I/75
KOLKATA MUNICIPAL CORPORATION

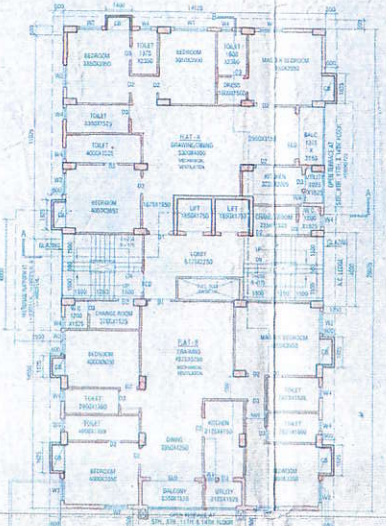

ROOF OF EXISTING THREE STORIED BUILDING

TYPICAL FLOOR PLAN
(2ND. FL. TO 15TH FL.)

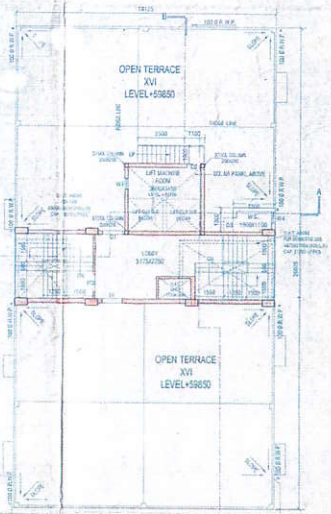

ROOF PLAN

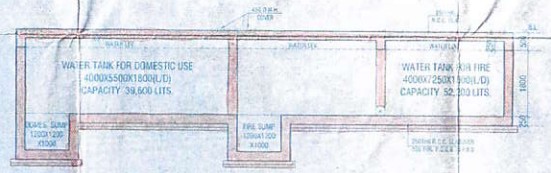

SECTION AT XX'
SCALE = 1:50

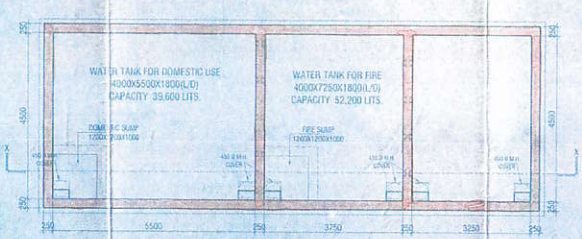

DETAIL OF U.G.R. PLAN
SCALE = 1:50

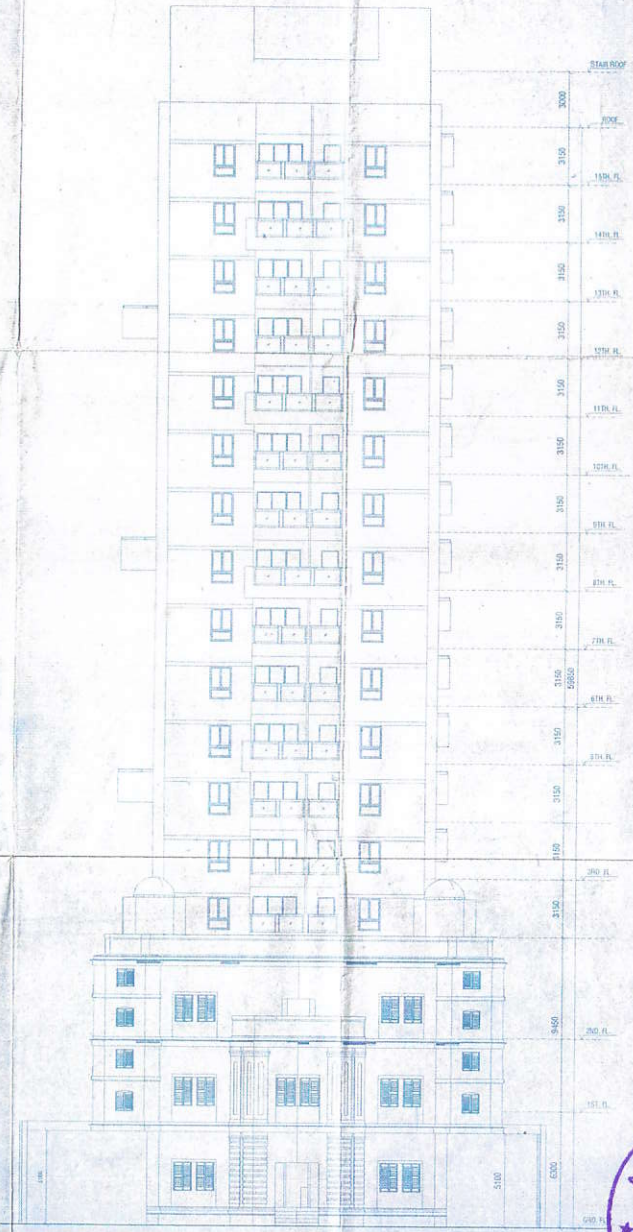

FRONT ELEVATION

PROJECT
PROPOSED G+15 STORIED RESIDENTIAL BUILDING AT PREMISES NO.- 14, SHAKESPEARE SARANI, KOLKATA -700 071.

WARD NO. - 063 | BOROUGH NO. - VIII

TITLE
PROPOSED TYPICAL FLOOR PLAN (3RD. TO 15TH.),ROOF PLAN, FRONT ELEVATION, DETAIL OF U.G.R. PLAN & SECTION

SCHEDULE OF DOORS & WINDOWS

DOORS					WINDOWS					
MARK	WIDTH	HEIGHT	NOS.	REMARKS	MARK	WIDTH	HEIGHT	NOS.	LINTEL	REMARKS
D1	1100	2100	2100		W1	1800	1800	300	2400	
D2	1000	2100	2100		W2	1200	1500	300	2700	
D3	900	2100	2100		W3	600	900	2700	1500	
D4	750	2100	2100		W4	900	900	2700	1500	
D5	2400	2700	2700		W5	1500	1500	2700	1200	

DRAWN BY
CHECKED BY
SALT LAKE

DRG. NO. : EXT/14 S.R. MUN. BKS.-III
SCALE : 1:50, 1:100
DATE : 16.04.2015

ESPACE
E.M. DR. SARAT BANERJEE ROAD, KOLKATA-700029
Tel/Fax : 91-33-2465-4134/ 4135
e-mail : espace@vsnl.net
WEBSITE : www.espaceindia.com

THIS DRAWING IS A PROPERTY OF ESPACE AND BY NO MEANS SHALL THIS BE COPIED, LENT OUT IN WHOLE OR PART, WITHOUT PRIOR PERMISSION FROM THE CONSULTANTS.

CONSTITUTED ATTORNEY FOR
BAIJNATH PASARI
BIMAL KUMAR PASARI
LALIT PASARI
SIGNATORY OF OWNERS

ARCHITECTS' CERTIFICATE
I DO CERTIFY HEREBY THAT THE PROPOSED BUILDING PLAN HAS BEEN DRAWN AS PER PROVISION OF K.M.C. BUILDING RULE 2009 AS AMENDED FROM TIME TO TIME. THE PLAN IS ENHANCED BY BOUNDARY WALL ON ALL SIDES.

DEBAYAN SAHA
REGISTRATION CLAIM NO.
SIGNATURE OF ARCHITECT

STRUCTURAL ENGINEERS CERTIFICATE
THE STRUCTURAL DESIGN AND DRAWINGS OF BOTH FOUNDATION & SUPERSTRUCTURE OF THE BUILDING HAVE BEEN CHECKED BY ME AND I CERTIFY THAT THE SAME IS SAFE AND STABLE IN ALL RESPECTS.

KOUSHIK SENGUPTA
B.E.(CIVIL), M.E. (STRUCTURE)
FIE - 1/75 (K.M.C.)

BIBEK BIKASH MULLICK
B.E.E. - 1/75
KOLKATA MUNICIPAL CORPORATION
Signature of Struc. Reviewer

THE KOLKATA MUNICIPAL CORPORATION
BUILDING PERMIT
No. 2015120003
Date: 30/4/15 Borough No. III
BUILDING DEPARTMENT

ASPIRATIONS HOMES PVT. LTD. KOLKATA