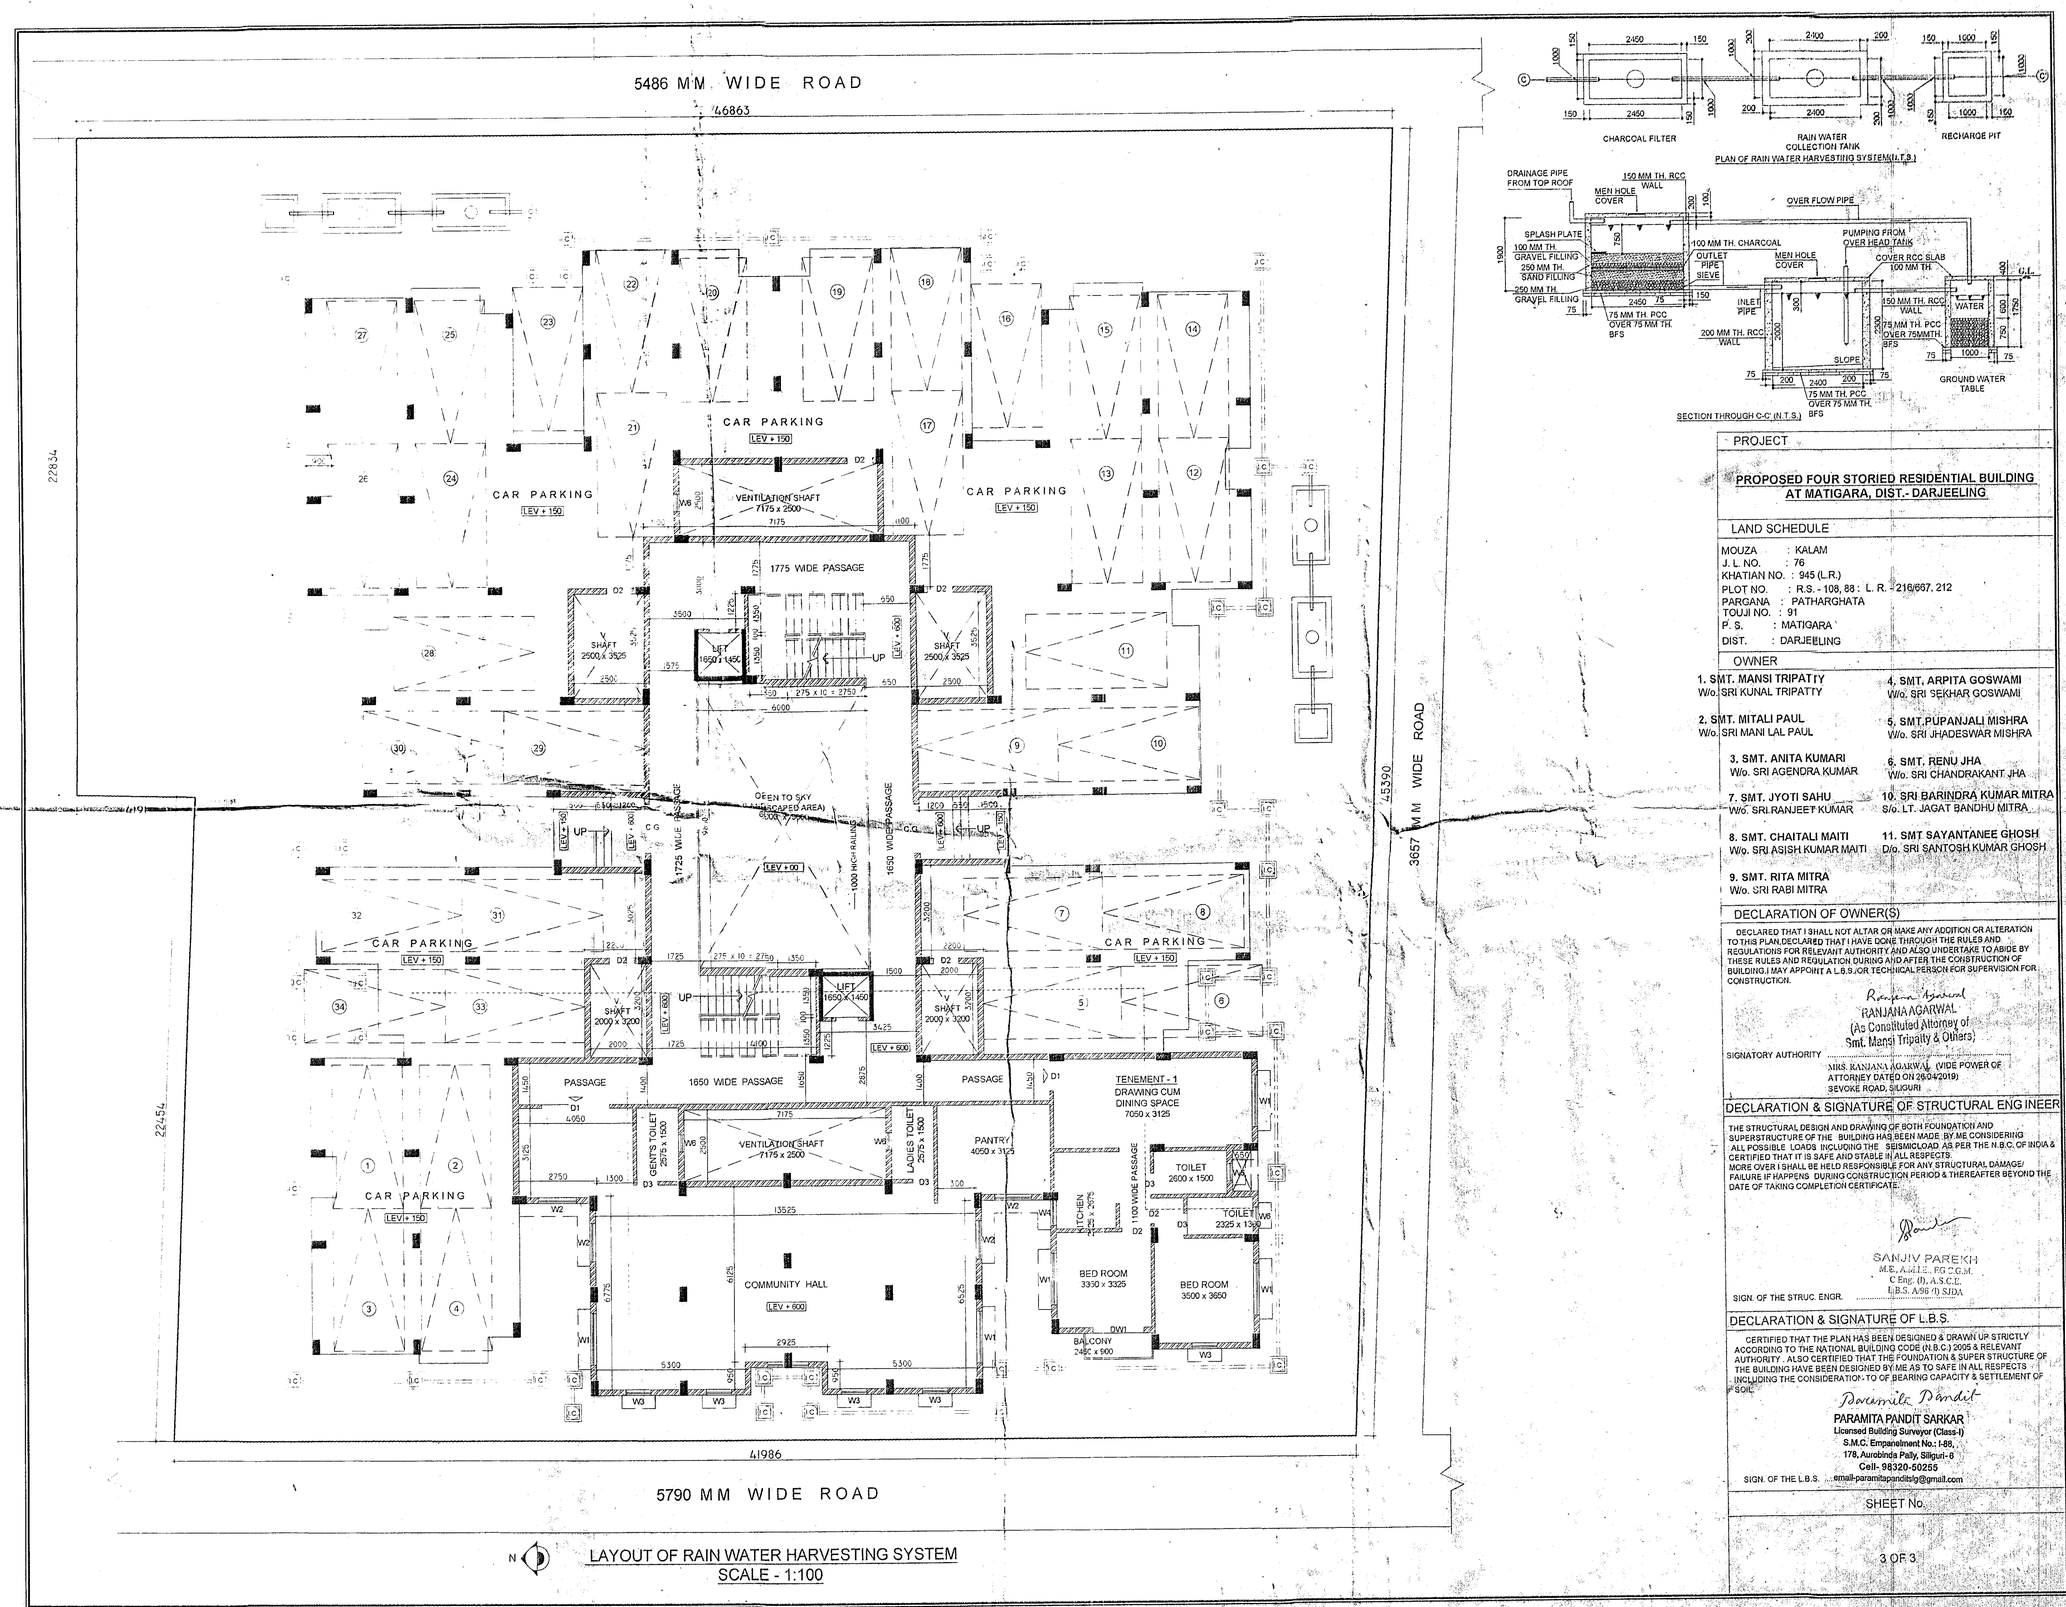

N

LAYOUT OF RAIN WATER HARVESTING SYSTEM
SCALE - 1:100

PLAN OF RAIN WATER HARVESTING SYSTEM(N.T.S.)

SECTION THROUGH C-C' (N.T.S.)

PROJECT

PROPOSED FOUR STORIED RESIDENTIAL BUILDING AT MATIGARA, DIST.- DARJEELING

LAND SCHEDULE

MOUZA : KALAM
J. L. NO. : 76
KHATIAN NO. : 945 (L.R.)
PLOT NO. : R.S. - 108, 88 : L. R. - 216/667, 212
PARGANA : PATHARGHATA
TOUJI NO. : 91
P. S. : MATIGARA
DIST. : DARJEELING

OWNER

1. SMT. MANSI TRIPATTY
W/o. SRI KUNAL TRIPATTY

2. SMT. MITALI PAUL
W/o. SRI MANI LAL PAUL

3. SMT. ANITA KUMARI
W/o. SRI AGENDRA KUMAR

7. SMT. JYOTI SAHU
W/o. SRI RANJEET KUMAR

8. SMT. CHAITALI MAITI
W/o. SRI ASISH KUMAR MAITI

9. SMT. RITA MITRA
W/o. SRI RABI MITRA

4. SMT. ARPITA GOSWAMI
W/o. SRI SEKHAR GOSWAMI

5. SMT.PUPANJALI MISHRA
W/o. SRI JHADESWAR MISHRA

6. SMT. RENU JHA
W/o. SRI CHANDRAKANT JHA

10. SRI BARINDRA KUMAR MITRA
S/o. LT. JAGAT BANDHU MITRA

11. SMT SAYANTANEE GHOSH
D/o. SRI SANTOSH KUMAR GHOSH

DECLARATION OF OWNER(S)

DECLARED THAT I SHALL NOT ALTAR OR MAKE ANY ADDITION OR ALTERATION TO THIS PLAN,DECLARED THAT I HAVE DONE THROUGH THE RULES AND REGULATIONS FOR RELEVANT AUTHORITY AND ALSO UNDERTAKE TO ABIDE BY THESE RULES AND REGULATION DURING AND AFTER THE CONSTRUCTION OF BUILDING.I MAY APPOINT A L.B.S./OR TECHNICAL PERSON FOR SUPERVISION FOR CONSTRUCTION.

Ranjana Agarwal
RANJANA AGARWAL
(As Constituted Attorney of
Smt. Mansi Tripatty & Others)

SIGNATORY AUTHORITY .....
MRS. RANJANA AGARWAL (VIDE POWER OF ATTORNEY DATED ON 29/04/2019)
SEVOKE ROAD, SILIGURI

DECLARATION & SIGNATURE OF STRUCTURAL ENGINEER

THE STRUCTURAL DESIGN AND DRAWING OF BOTH FOUNDATION AND SUPERSTRUCTURE OF THE BUILDING HAS BEEN MADE BY ME CONSIDERING ALL POSSIBLE LOADS INCLUDING THE SEISMICLOAD AS PER THE N.B.C. OF INDIA & CERTIFIED THAT IT IS SAFE AND STABLE IN ALL RESPECTS MORE OVER I SHALL BE HELD RESPONSIBLE FOR ANY STRUCTURAL DAMAGE/ FAILURE IF HAPPENS DURING CONSTRUCTION PERIOD & THEREAFTER BEYOND THE DATE OF TAKING COMPLETION CERTIFICATE.

SANJIV PAREKH
M.E., A.M.I.E., F.G.C.M.
C.Eng. (I), A.S.C.E.
L.B.S. A/96 (I) SJDA

SIGN. OF THE STRUC. ENGR. .....

DECLARATION & SIGNATURE OF L.B.S.

CERTIFIED THAT THE PLAN HAS BEEN DESIGNED & DRAWN UP STRICTLY ACCORDING TO THE NATIONAL BUILDING CODE (N.B.C.) 2005 & RELEVANT AUTHORITY . ALSO CERTIFIED THAT THE FOUNDATION & SUPER STRUCTURE OF THE BUILDING HAVE BEEN DESIGNED BY ME AS TO SAFE IN ALL RESPECTS INCLUDING THE CONSIDERATION - TO OF BEARING CAPACITY & SETTLEMENT OF SOIL.

Paramita Pandit

PARAMITA PANDIT SARKAR
Licensed Building Surveyor (Class-I)
S.M.C. Empanelment No.: I-88,
178, Aurobinda Pally, Siliguri- 6
Cell- 98320-50255
email-paramitapanditsly@gmail.com

SIGN. OF THE L.B.S. .....

SHEET No.

3 OF 3