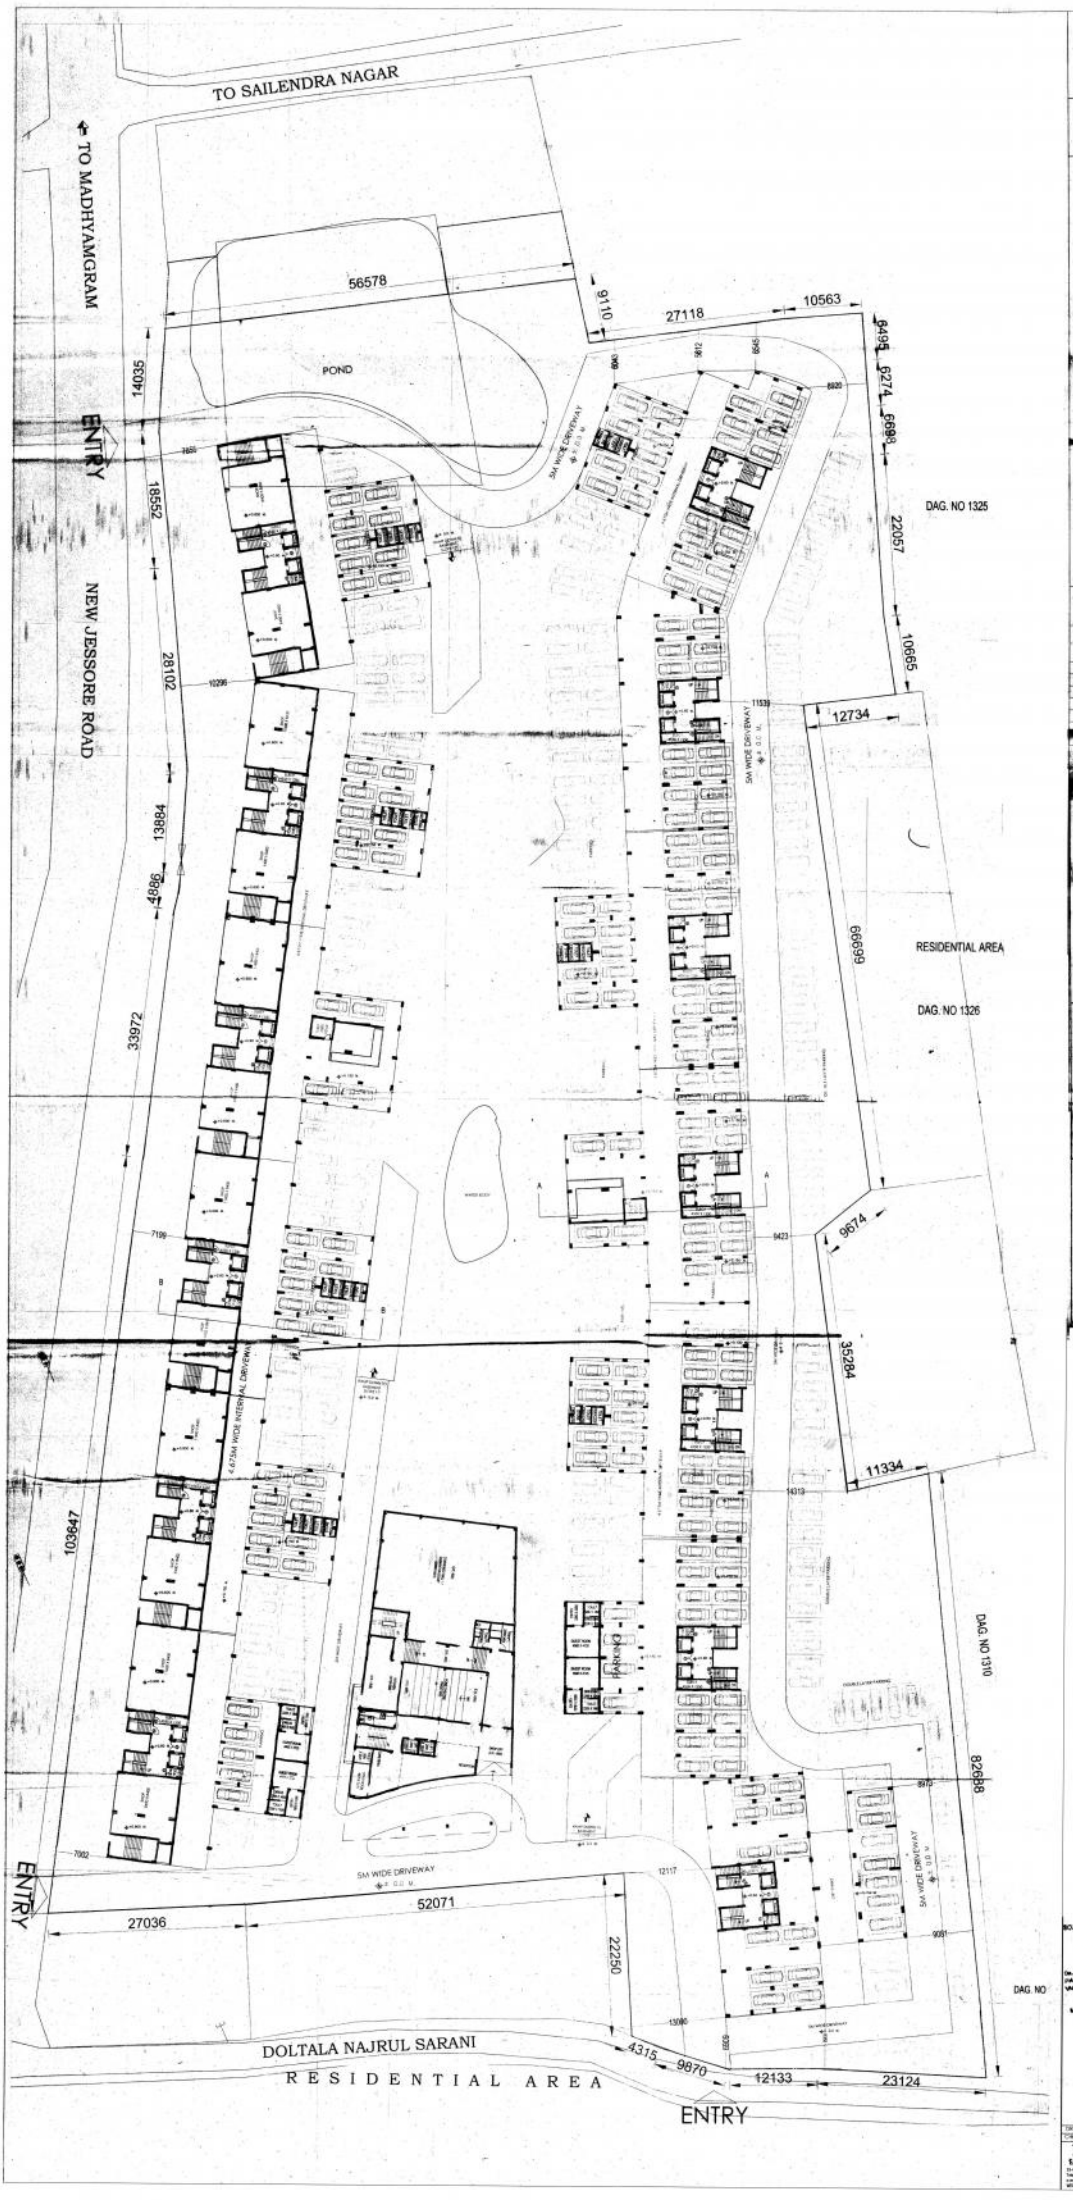

PROJECT
PROPOSED B+G+11 STORIED RESIDENTIAL COMPLEX
AT DAG NO. - 1311,1312,1313,1314,1315,1316,1317,
1318,1319,1320,1321,1322,1324.
HOLDING NO. 99, JESSORE ROAD (SOUTH)
KHATIAN NO. - 645, 25, 942, 938, 681, 212
MOUZA - DOHARIA IN WARD NO. - 17, J.L. NO. - 45.
UNDER MADHYAMGRAM MUNICIPALITY, P.S.- BARASAT

SPECIFICATION
1. ALL BRICKWORK ARE IN MM UNLESS IT IS MENTIONED
2. ALL EXTERNAL BRICK WALLS ARE 200 MM THICK
AND INTERNAL 100 MM THICK UNLESS IT IS MENTIONED.
3. ALL BRICKWORK PLASTERING MIXING OR OUTSIDE ARE IN THE
RATIO OF 1:4&1:6 RESPECTIVELY AND
OUTSIDE PLASTERING CONTAINS WATER PROOFING

Owner Name
1 Tarit Mitra
2 Tuya Mitra
3 Anuja Mitra
4 Apurba Mitra
5 Tejas Kumar Mitra
6 Santosh Kumar Dagar
7 Surendra Kumar Dagar
8 Pradip Kumar Chopra
9 Arun Kumar Sanchati (HUF)
10 PS Construction
11 Tejas Infra Realty Pvt. Ltd.
12 Tejas Land & Building Pvt. Ltd.
13 Tejas Rajagiri Pvt. Ltd.
14 Tejas Promoters Pvt. Ltd.
15 Tejas Nivas Pvt. Ltd.
16 Chaturdi Estate Pvt. Ltd.
17 Tejas Shalini Pvt. Ltd.
18 P. S. Buildcon Pvt. Ltd.
19 Tejas Complex Pvt. Ltd.

SIGNATURE OF OWNER & SEAL

SCHEDULE OF DOORS & WINDOWS

DOORS				WINDOW		
TYPE	WIDTH	HEIGHT		NOS	WIDTH	SILL HEIGHT
D	1200	2100		8	1200	900
DF	1800	2100		80	1200	900
D2	900	2100		40	900	1200
D3	750	2100		40	600	1200

SIGNATURE OF STRUCTURAL ENGINEER & SEAL
ADDRESS

ALOK ROY
Empanelled Geotechnical Engineer
Kolkata Municipal Corporation
Class - A(2020)
WBT TECHNICAL ENGINEER

SIGNATURE OF STRUCTURAL ENGINEER & SEAL
ADDRESS

SIGNATURE OF ARCHITECT & SEAL
ADDRESS

BOARD APPROVAL NOTE - 08-03-2018

SANCTIONED

DRAWN	SOHAM	SCALE 1:200
CHECKED	SANJOY	DATE 01.08.2018

TITLE
GROUND FLOOR PLAN

DRG NO. - PSP / DR_MCH / MUNI / ARCH / 03