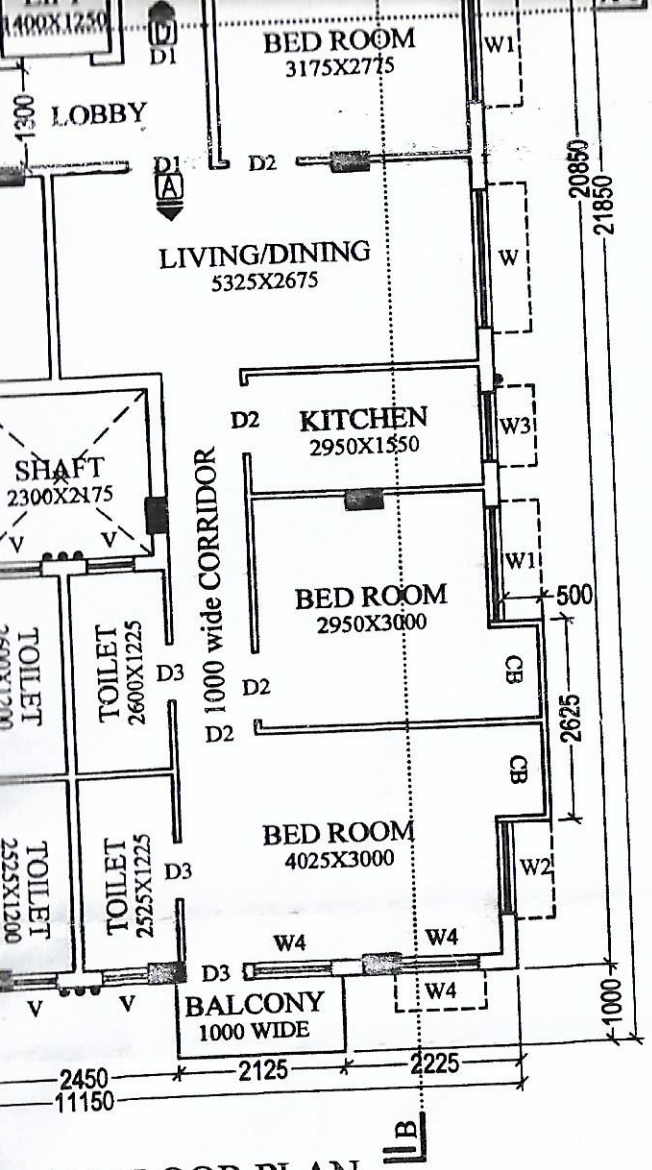

(O 4th) FLOOR PLAN

SCALE - 1:100

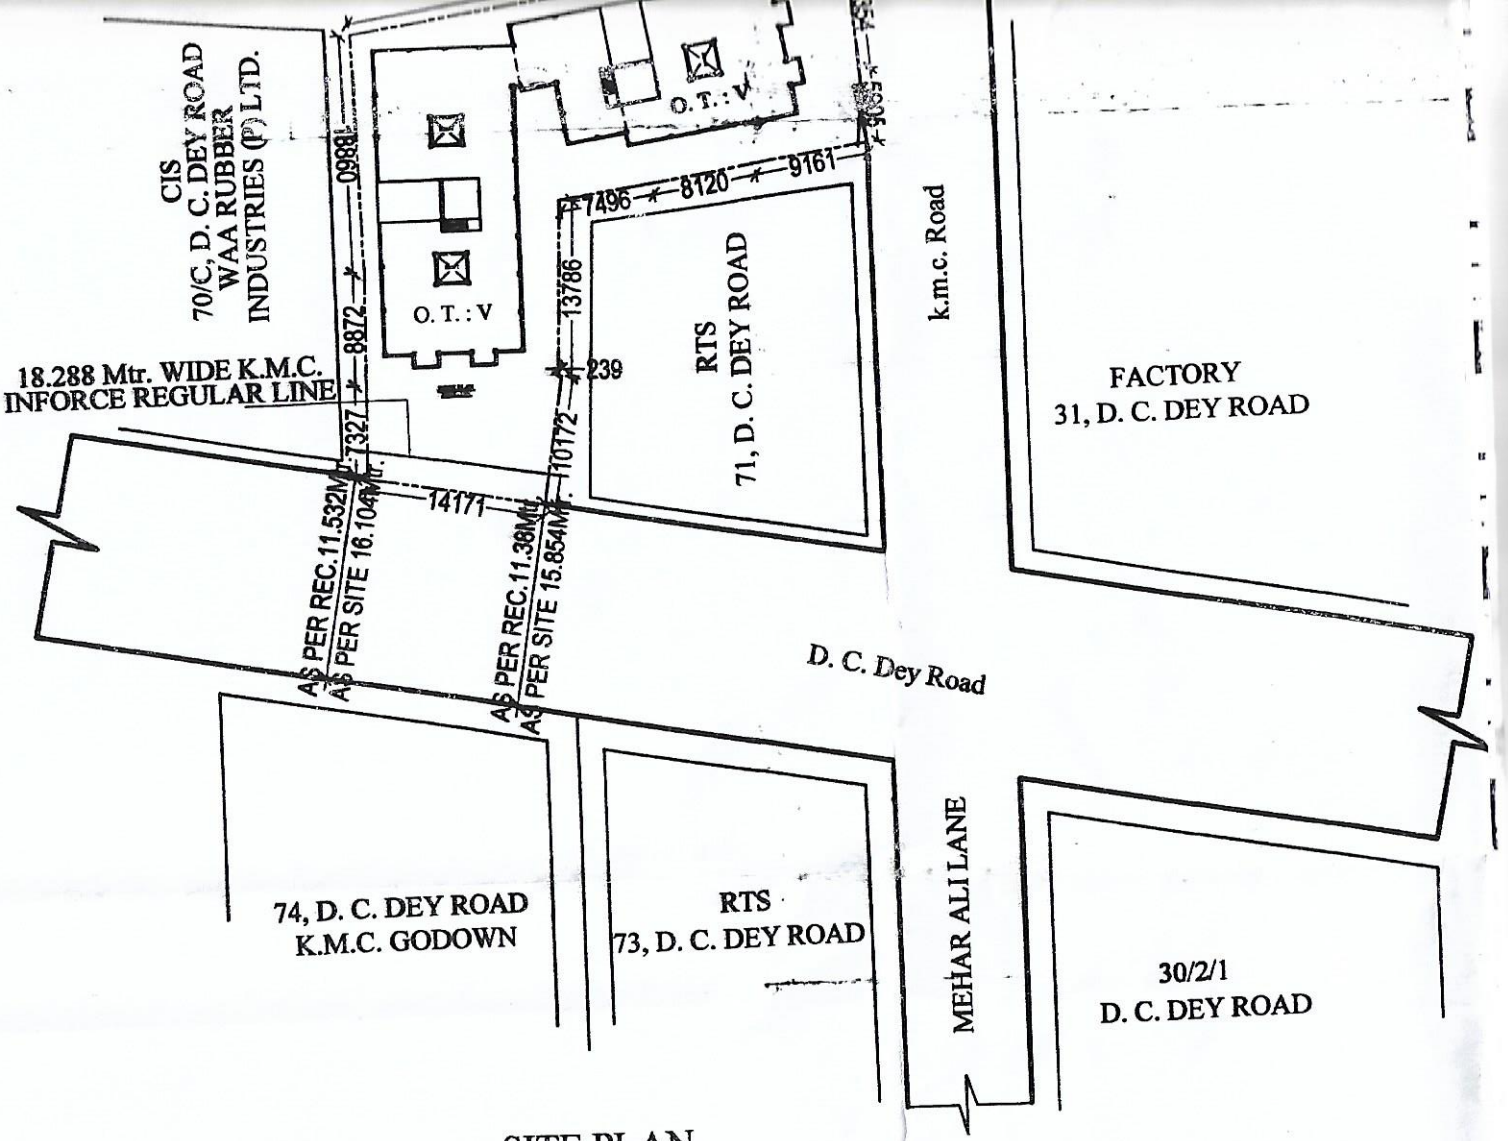

SITE PLAN

SCALE - 1:600