BLOCK-1B

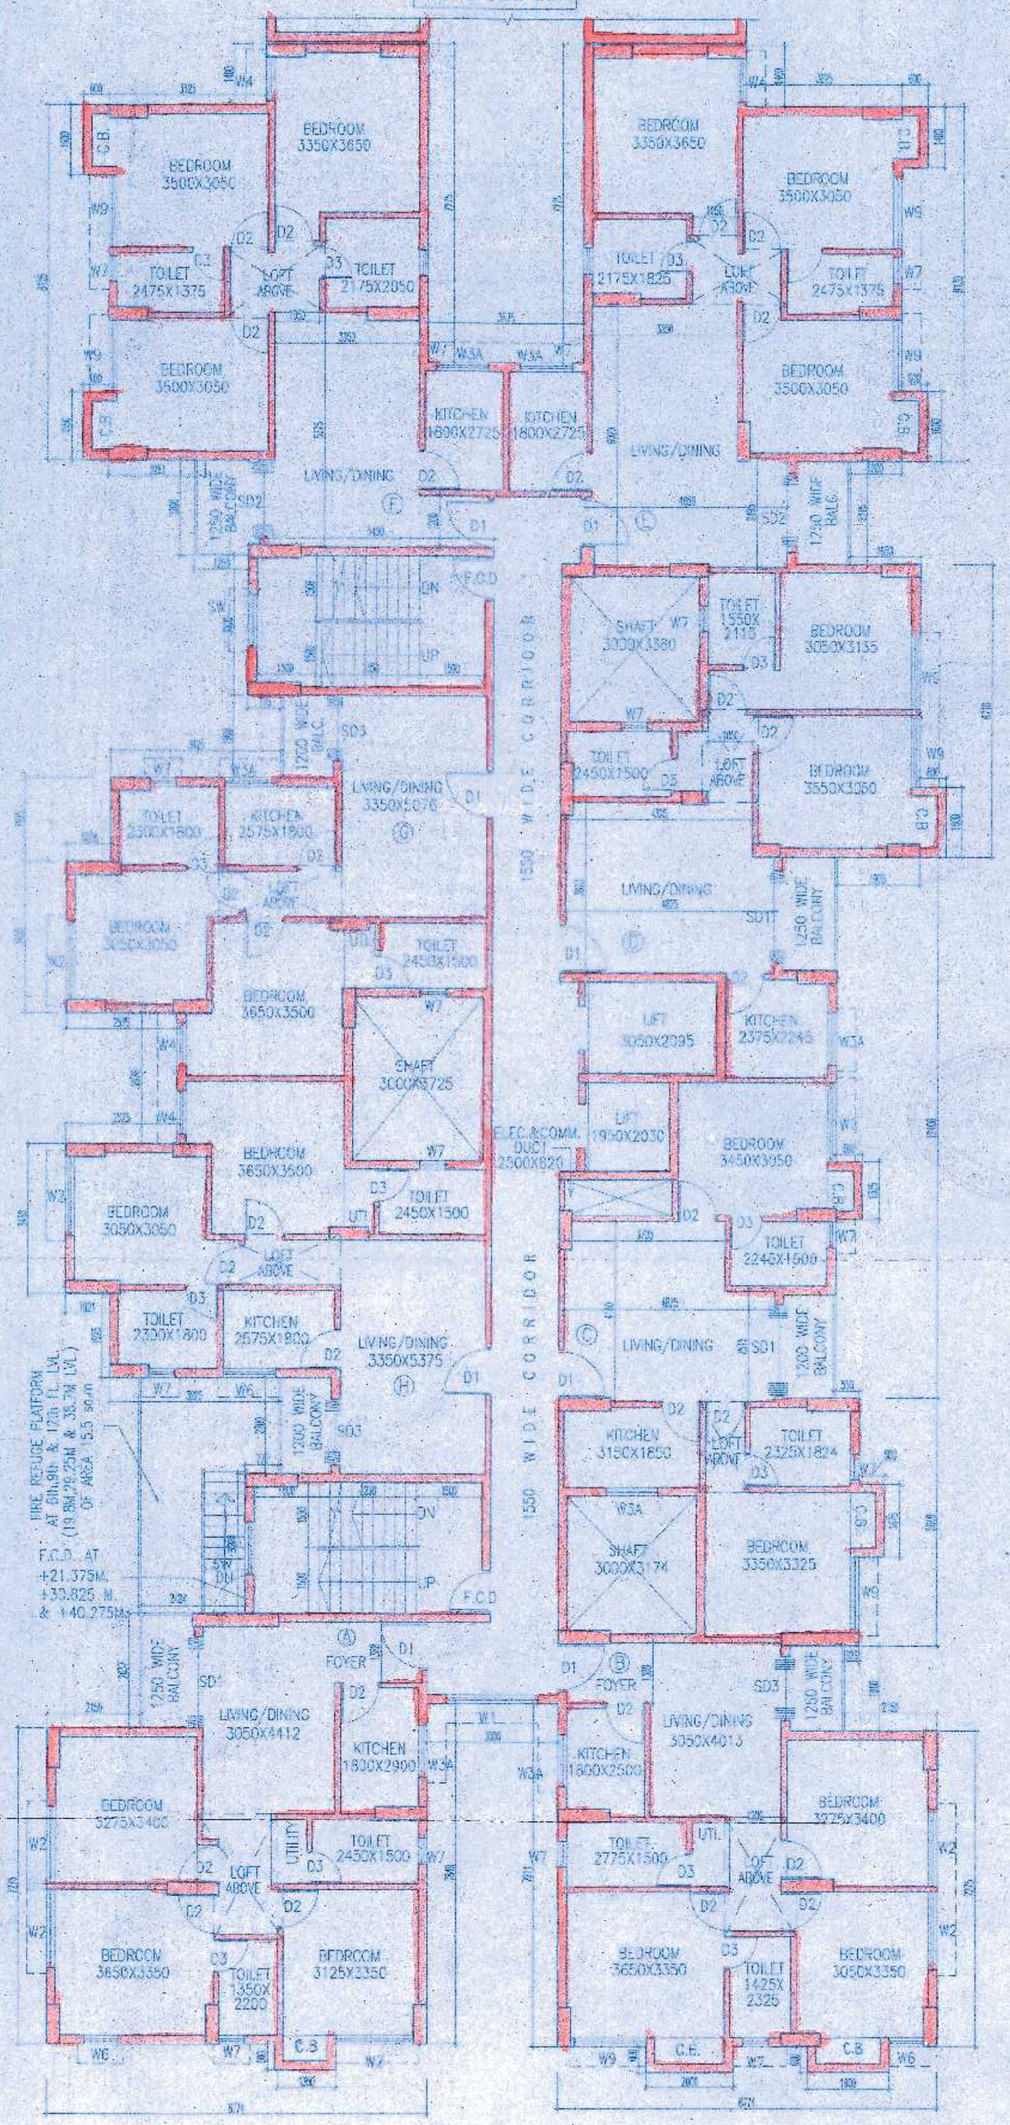

TYPICAL (2ND TO 13TH) FLOOR PLAN

BLOCK-1A

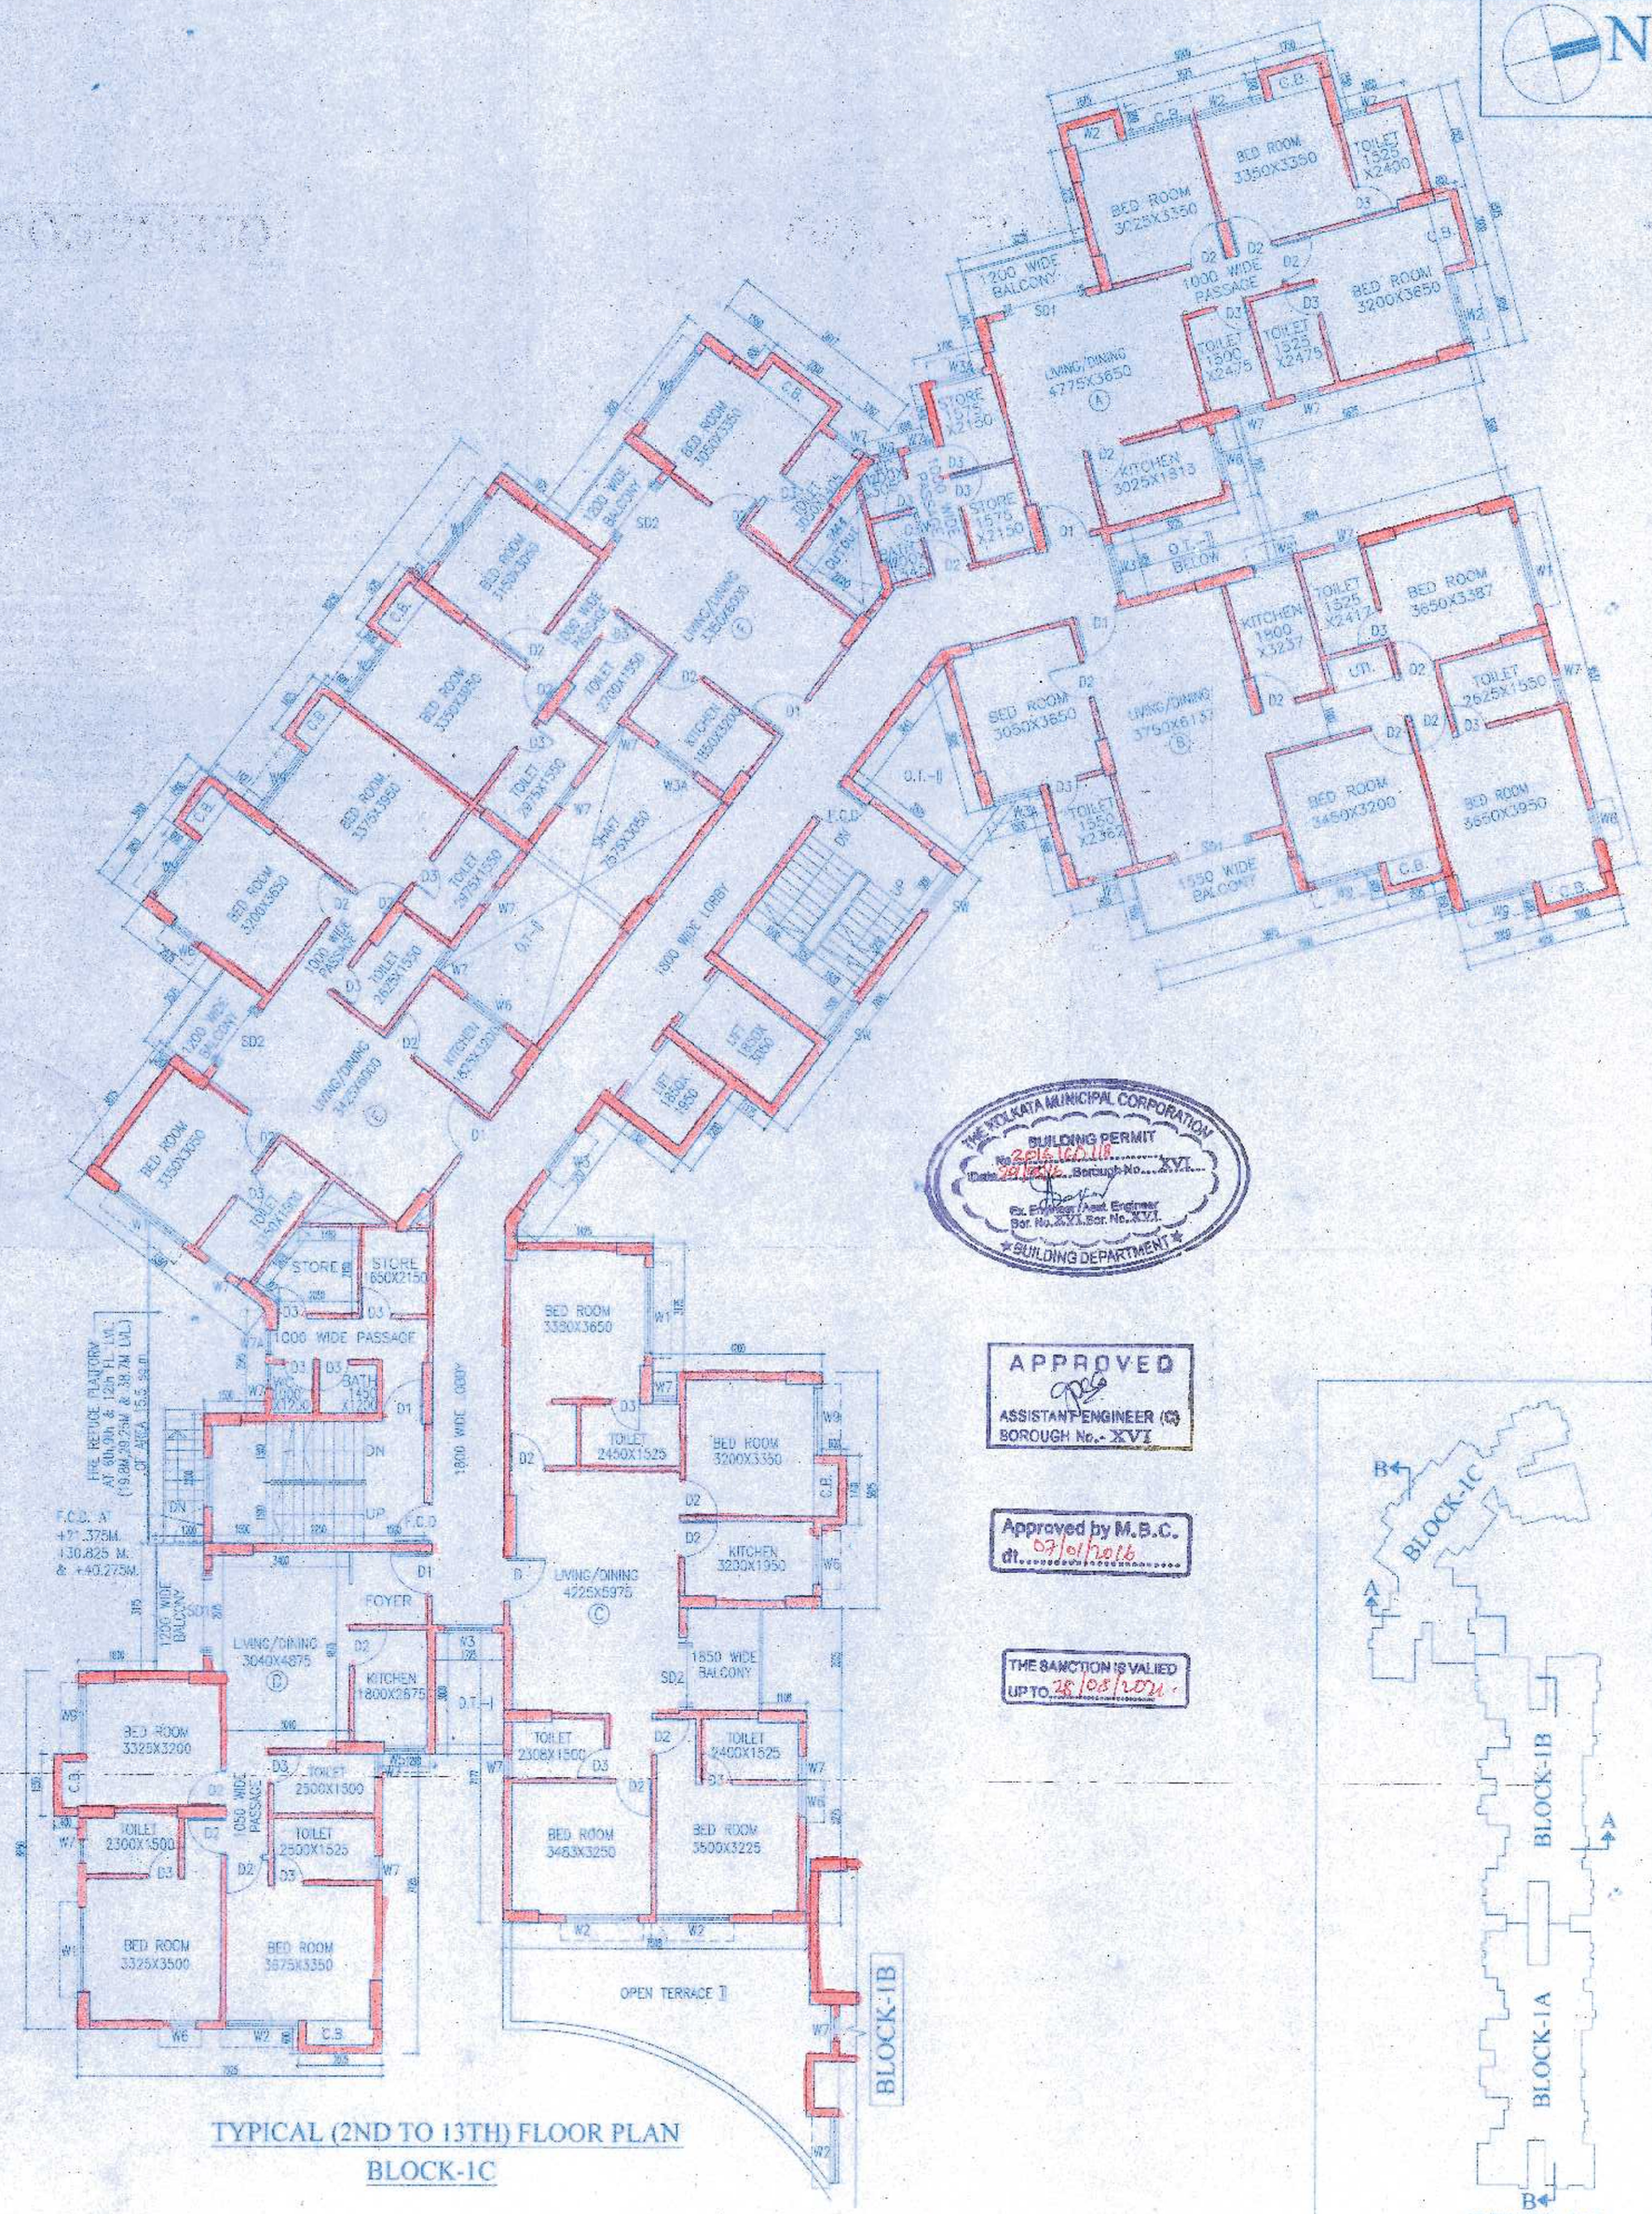

TYPICAL (2ND TO 13TH) FLOOR PLAN

BLOCK-1C

THE KOLKATA MUNICIPAL CORPORATION
BUILDING PERMIT
No. 2015100118
Date 29/12/15 Borough No. XVI
Ex. Engineer / Asst. Engineer
Bor. No. XVI, Bor. No. XVI
BUILDING DEPARTMENT

APPROVED
ASSISTANT ENGINEER (C)
BOROUGH No.- XVI

Approved by M.B.C.
dt. 29/01/2016

THE SANCTION IS VALIED UP TO 28/08/2021

N

DOORS & WINDOWS SCHEDULE

NO	SILL	LINTEL	SIZE
D1	-	2150	1100X2150
D2	-	2150	900X2150
D3	-	2150	750X2150
D4	-	2150	1000X2150
D4*	-	2150	1000X2150
SD1	-	2150	2100X2150
SD2	-	2150	1800X2150
SD3	-	2150	1500X2150
DW	-	2150	3000X2150
DW1	-	2150	2500X2150
D'	-	2150	1200X2150
F.C.D.	-	2150	1000X2150
W1	350	2150	2100X1800
W2	350	2150	1800X1800
W9	350	2150	1650X1800
W3	1050	2150	1200X1800
W3A	1050	2150	1200X1100
W4	350	2150	1000X1800
W5	1050	2150	1000X1100
W6	350	2150	800X1800
W7	1250	2150	800X900
W7A	1050	2150	800X1100
W8	1050	2150	500X1100
SW	350	2150	1200X1800

Name of Developers
M/s. Dronadeep (P) Ltd.
Name of Architects
Agrawal & Agrawal
Name of Structural Engineer
Sanjiv J. Parekh
Name of Electrical Consultant
Electrical Visions (P) Ltd.
Name of Mechanical Consultant
Zenith Consultants (P) Ltd.
Name of Plumbing Consultant
Zenith Consultants (P) Ltd.
Name of Fire Consultant
Fabrizio Nirman (P) Ltd.
Name of Soil Consultant
Soil Investigation Services (P) Ltd.
Name of Surveyor
Bhaskar Kumar Sarkar
Name of Landscape Consultant
Strikers Engineering (P) Ltd.

SIGNATURE OF OWNER.

CERTIFICATE OF STRUCTURAL ENGINEER.

THIS IS TO CERTIFY THAT THE STRUCTURAL DESIGN AND DRAWING OF BOTH FOUNDATION AND SUPER STRUCTURE OF THE BUILDING HAS BEEN MADE BY ME CONSIDERING ALL POSSIBLE LOADS INCLUDING THE SEISMIC LOAD AS PER THE NATIONAL BUILDING CODE OF INDIA AND CERTIFIED THAT IT IS SAFE AND STABLE IN ALL RESPECTS.

SANJIV J. PAREKH
M.E.(STRUCT), B.C.E., PGCOM, C.(ENG.)-1, MSCE, ASCE, FIE-(F-618207-4) E.S.E. No.-164 (I) K.M.C.
SIGNATURE OF ST. ENGG.

SANJIB GUHA
BSC, BCE, FIF-(F-115564-6) CHARTERED ENGINEERS KMC, E.S.C. No.- 1/88
SIGN. OF ST. REVIEWER.

CERTIFICATE OF ARCHITECT

I DO HERE BY CERTIFY WITH FULL RESPONSIBILITY THAT THE BUILDING PLAN HAS BEEN DRAWN UP AS PER K.M.C. BUILDING RULE - 2009 AS AMENDED FROM TIME TO TIME THAT THE WIDTH OF THE ABUTTING ROAD CONFORM WITH THE PLAN AND IT IS A BUILDABLE SITE NOT A TANK OR A FILLED UP TANK. THE SITE PLAN, LOCATION PLAN AGREES WITH THE SITE. THE PLOT IS DEMARCATED BY BOUNDARY WALLS & MEASUREMENTS TALLY WITH THE REGD. DEED PLAN. THE EXISTING STRUCTURE AS SHOWN FULLY OCCUPIED BY OWNERS AS PER OWNERS UNDERTAKING.

JAY PRAKASH BHARAT KUMAR AGRAWAL
B. Arch., A.I.I.A.
Reg. No. CA / 98 / 10098
ARCHITECT SI. NO. - 32(A)
SIGNATURE OF ARCHITECT

KEY PLAN

TITLE:
TYPICAL FLOOR PLAN (2ND. TO 13TH.) OF BLOCK-1A.
TYPICAL FLOOR PLAN (2ND. TO 13TH.) OF BLOCK-1C

PROJECT:
PROPOSED (B+G+XIII) STORIED RESIDENTIAL BLDG. AT PREM. NO. 24, DIAMOND HARBOUR ROAD, KOLKATA. WARD NO. 144, BOROUGH - XIV, P.S.-THAKURPUKUR

ARCHITECTS:
AGRAWAL & AGRAWAL
BARODA KOLKATA

SCALE	DATE	DEALT	CHECKED
1 : 100	29.07.15	INDRANI/ARPITA	SUPRIYA