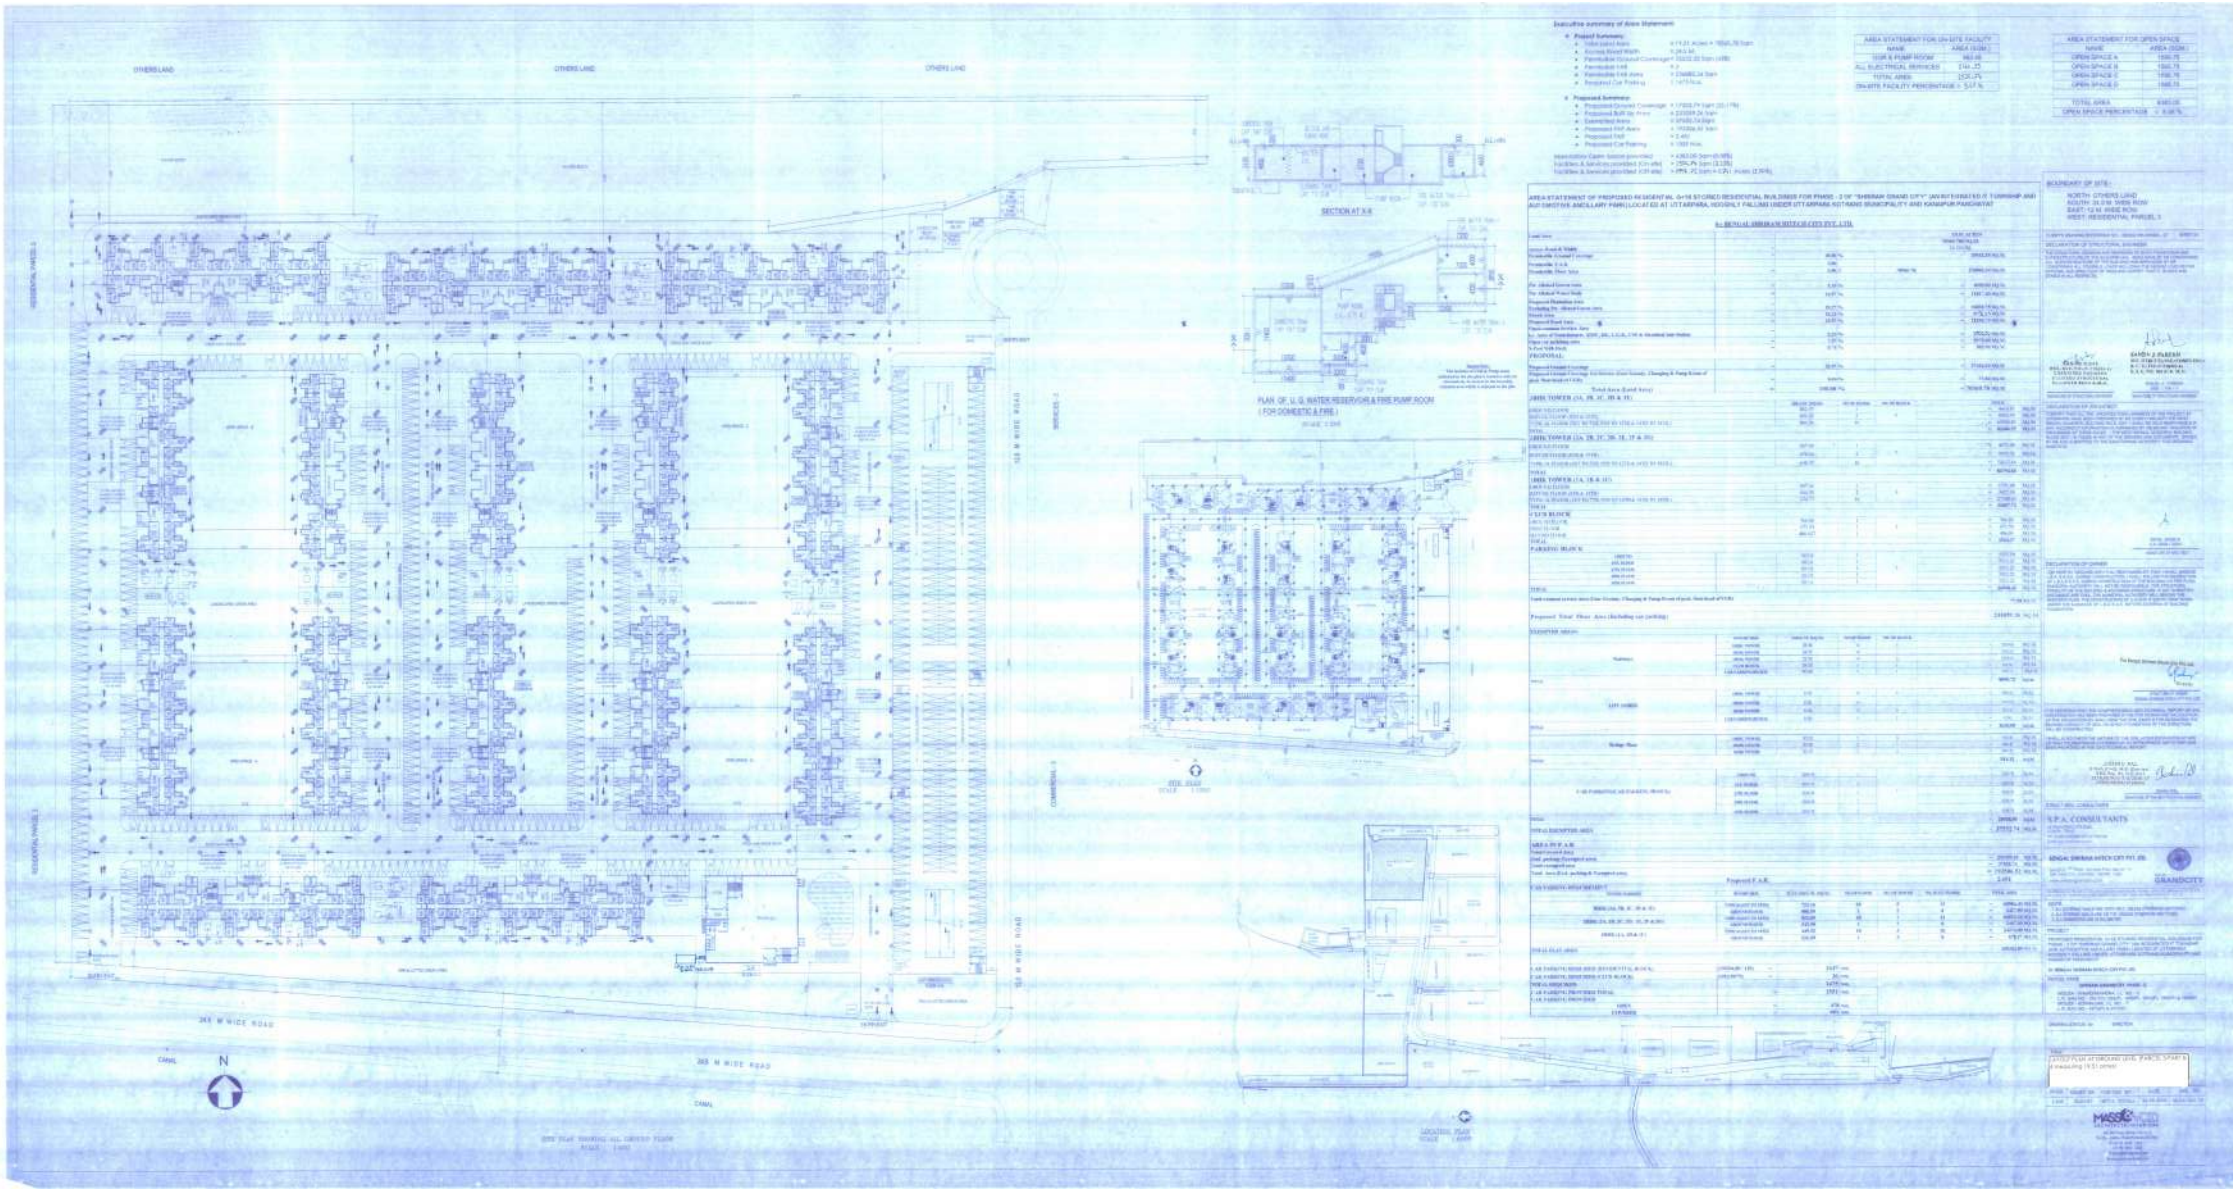
OTHERS LAND
OTHERS LAND
OTHERS LAND
RESIDENTIAL PHASE-II
RESIDENTIAL PHASE-I
24.0 M WIDE ROAD
BRIDGE-I
COMMERCIAL-II
24.0 M WIDE ROAD
24.0 M WIDE ROAD
CANAL
CANAL
N
SECTION AT X-X
PLAN OF U.G. WATER RESERVOIR & FIRE PUMP ROOM
(FOR DOMESTIC & FIRE)
SITE PLAN
SCALE : 1:1000
LOCATION PLAN
SCALE : 1:5000
Executive summary of Area Statement
Proposed Summary:
Proposed Summary:
AREA STATEMENT FOR ON-SITE FACILITY
AREA STATEMENT FOR OPEN SPACE
BOUNDARY OF SITE :-
NORTH: OTHERS LAND
SOUTH: 24.0 M. WIDE ROAD
EAST: 12 M. WIDE ROAD
WEST: RESIDENTIAL PHASE-I
DECLARATION OF STRUCTURAL ENGINEER
DECLARATION OF SITE ARCHITECT
DECLARATION OF OWNER
SARDA J. RAJESH
M.E. (STRUCTURAL ENGINEERING)
M.I.E. (I), M.I.S.T.E., M.I.G.S.
STRUCTURAL ENGINEER
G.S.A. REG. NO. S/ M.E./ 18/ 0.1
STRUCTURAL CONSULTANTS
S.P.A. CONSULTANTS
GRANDCITY
PROJECT
SHRIRAM GRANDCITY PHASE-II
PROPOSED RESIDENTIAL G+14 STILTED RESIDENTIAL BUILDINGS FOR FINISE - 2 OF "SHRIRAM GRAND CITY" (AN INTEGRATED IT TOWNSHIP AND ANCILLARY PARK) LOCATED AT UTTARPARA, HOOGHLY FALLING UNDER UTTARPARA KOTRANG MUNICIPALITY AND KAMARPUR PANCHAYAT
DRAWING TITLE
LAYOUT PLAN AT GROUND LEVEL (PARCEL SPARE) & remaining (1 to 5 zones)
MASSCAD