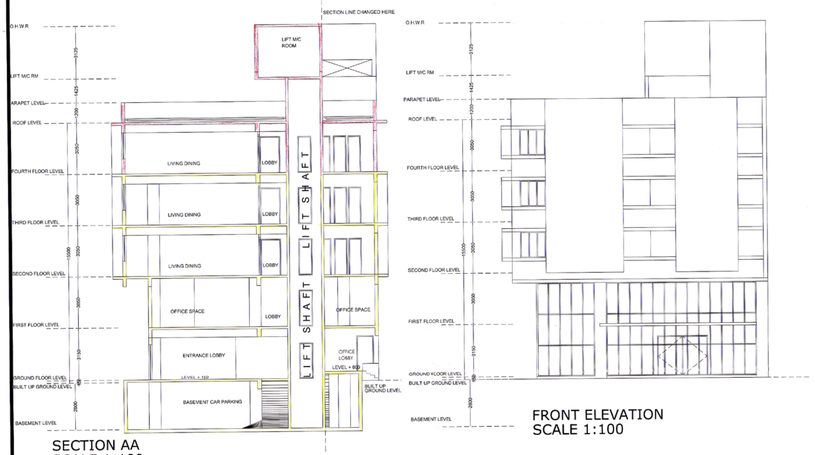

SECTION AA
SCALE 1:100

FRONT ELEVATION
SCALE 1:100

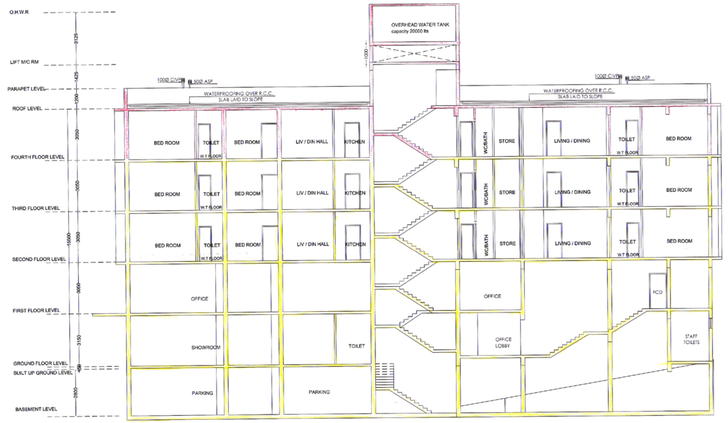

SECTION BB
SCALE 1:100

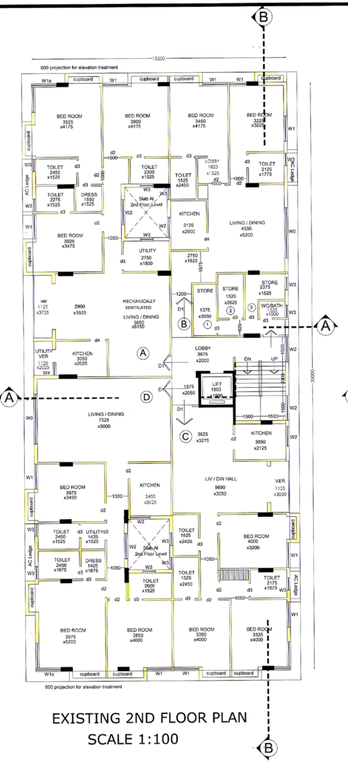

EXISTING 2ND FLOOR PLAN
SCALE 1:100

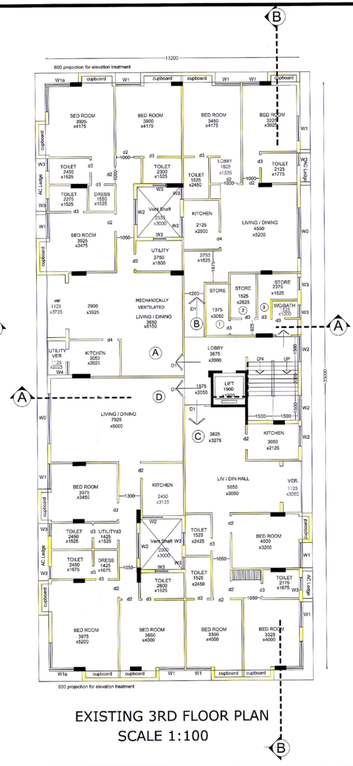

EXISTING 3RD FLOOR PLAN
SCALE 1:100

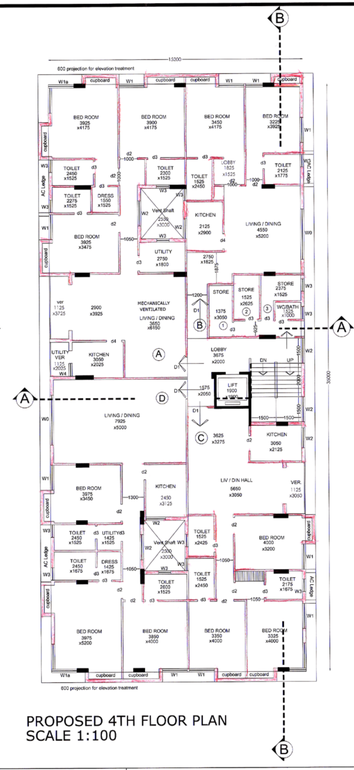

PROPOSED 4TH FLOOR PLAN
SCALE 1:100

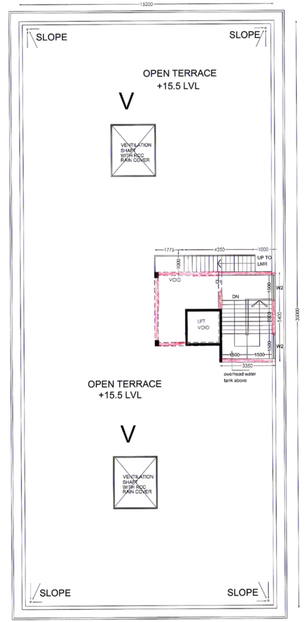

ROOF PLAN
SCALE 1:100

LIFT MACHINE ROOM
SCALE = 1:100

DOOR AND WINDOW SCHEDULE

DOOR	WIDTH	HEIGHT
D1	1000	2150
D2	900	2150
D3	750	2150
D4	1850	2150
D5	600	2150

WINDOW	WIDTH	HEIGHT
W1	2000	2150
W2	1000	2150
W3	750	2150
W4	775	2150

N

THE KOLKATA MUNICIPAL CORPORATION
BUILDING PERMIT
No. 2015090057
Dated 19.10.2015
Borough No. - 12
Ex. Engineer / Asst. Engineer
Bor. No. 12 Bor. No. - 12
BUILDING DEPARTMENT
THE SANCTION IS VALIED UP TO 31/5/2017

VIBGYOR PROJECTS PVT. LTD.

VIBGYOR PROJECTS PRIVATE LIMITED
Director / Authorised Signatory

Signature of owner :

THE STRUCTURAL DESIGNS DRAWINGS OF BOTH FOUNDATION AND SUPERSTRUCTURE OF THE BUILDING HAS BEEN MADE BY ME CONSIDERING ALL POSSIBLE LOADS INCLUDING THE SEISMIC LOAD AS PER THE NATIONAL BUILDING CODE OF INDIA AND CERTIFIED THAT IT IS SAFE AND STABLE IN ALL RESPECTS.

SOIL TESTING REPORT HAS BEEN DONE BY MANABU DUTTA FOR GEOTECHNICAL OF 26/1 MOORE AVENUE, KOL 700040 THE RECOMMENDATION OF SOIL REPORT HAS BEEN CONSIDERED DURING STRUCTURAL CALCULATION.

NOTE : STRUCTURE HAS BEEN DESIGNED FOR BASEMENT + GROUND + 5 UPPER LEVELS

CHANDI PROSAD KHANRA
ESE - 1 / 2
CHANDI PROSAD KHANRA

Signature of Structural Engineer :

I CERTIFIED WITH FULL RESPONSIBILITY THAT THE BUILDING HAS BEEN DRAWN UP AS PER THE PROVISION OF THE K.M.C. BUILDING RULES 2009 AS AMENDED FROM TIME TO TIME AND THE SITE CONDITION INCLUDING WIDTH OF THE ABUTTING ROAD 30.480 MT CONFORMS WITH THE PLAN,WHICH HAS BEEN MEASURED AND VERIFIED BY ME.IT IS A BUILDABLE SITE NOT A TANK OR FILLED UP TANK.THE LAND IS DEMARCATED BY BOUNDARY WALL.
THE CONSTRUCTION OF SEMI UNDERGROUND WATER TANK/RESERVOIR AND SEPTIC TANK WILL BE COMPLETED BEFORE STARTING OF BUILDING FOUNDATION WORK.

HARSH SANON
COUNCIL OF ARCHITECTURE
REGISTRATION NO. CA/90/13556

Signature of Architect :

PROJECT : PROPOSED ADDITION ONE FLOOR OVER EXISTING B+G+3 STORIED RESIDENTIAL BUILDING (HT:-15.5M) U/S 394 OF K.M.C. ACT 1980 COMPLYING K.M.C. BUILDING RULES 2009 (AMENDED) AT 28A ASHUTOSH MUKHERJEE ROAD,WARD-71 ,BOROUGH- IX , KOLKATA-700025,P.S.- BHAWANIPUR.PREVIOUSLY SANCTION REFERENCE NO.(U/S 393 OF K.M.C ACT 1980 .B/P NO. 2015090057 DATED 9.12.15.

JOB NO :

DRG. NO : CA/02

REVISION NO :

TITLE : 1ST FLOOR PLAN, 2ND & 3RD FLOOR PLAN,4TH FLOOR PLAN & ROOF PLAN,SECTION AA & BB, FRONT ELEVATION

SCALE :	DEALT BY :	CHECKED :	DATE :
AS MENTIONED	SOUNAK	HARSH	24.05.2017

S&S

SANON SEN & ASSOCIATES (P) LTD.
5, RUSSEL STREET, KOLKATA-700 071
PHONE:91-33-22264579, 22278065, 22172505;
FAX:2226 6917 www.sanonsen.com