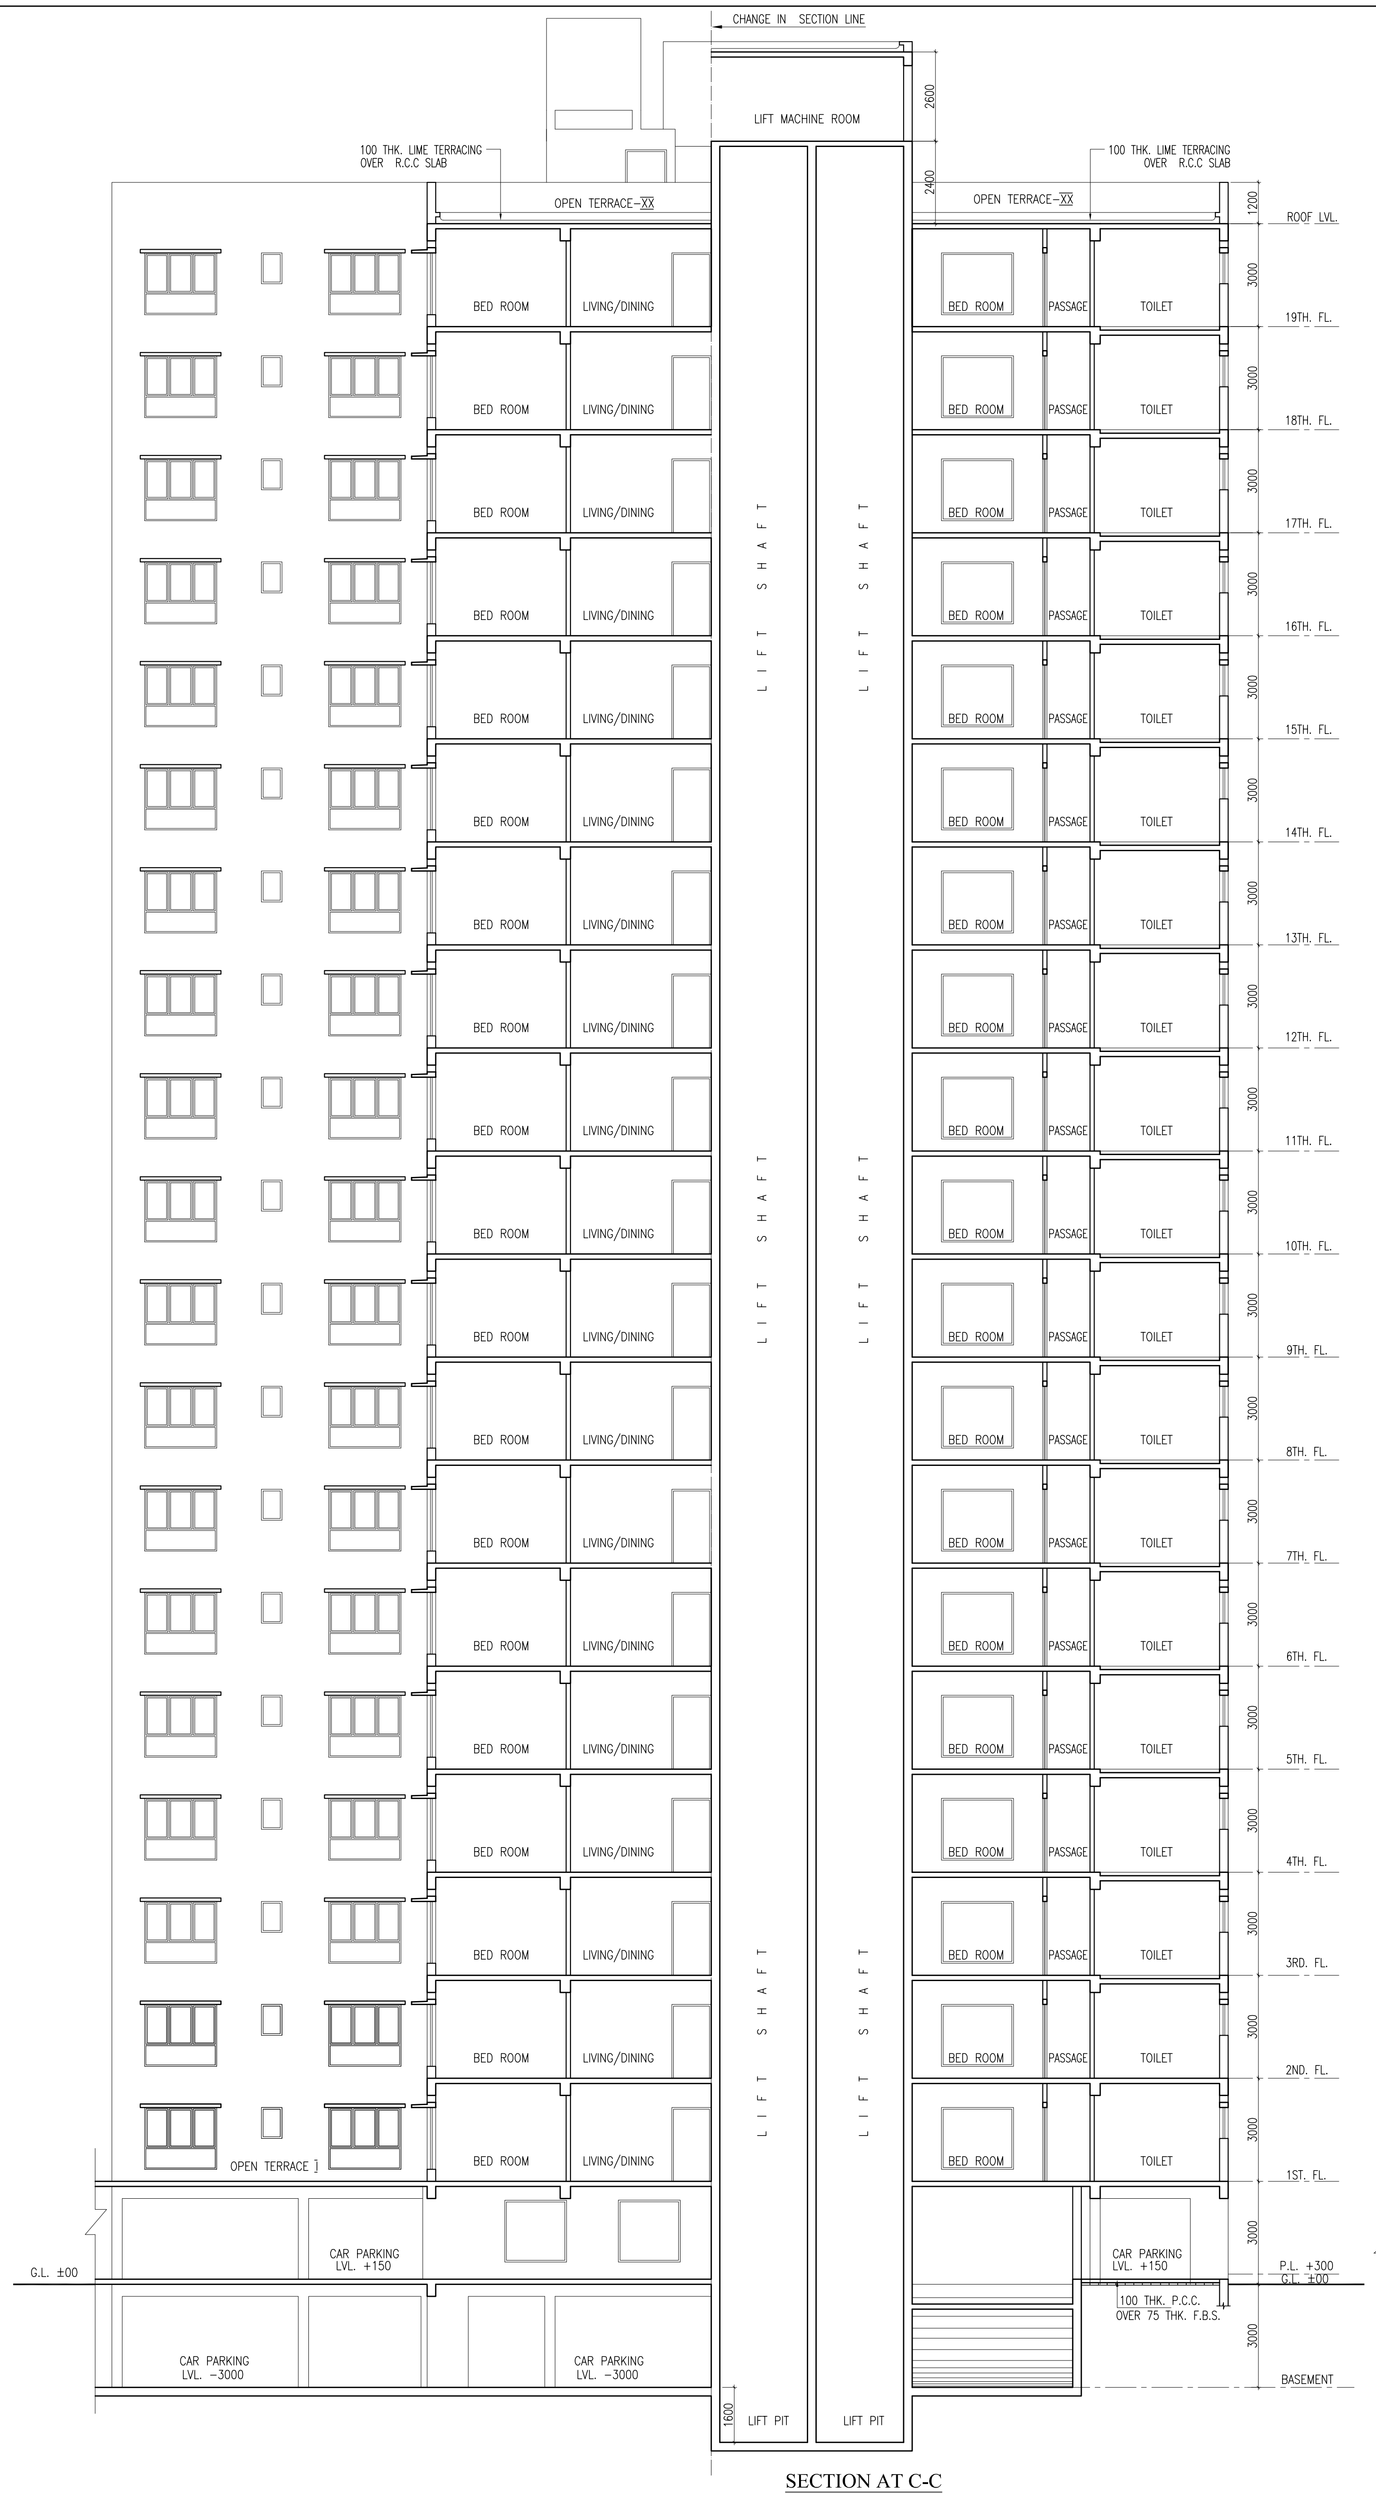

SECTION AT C-C

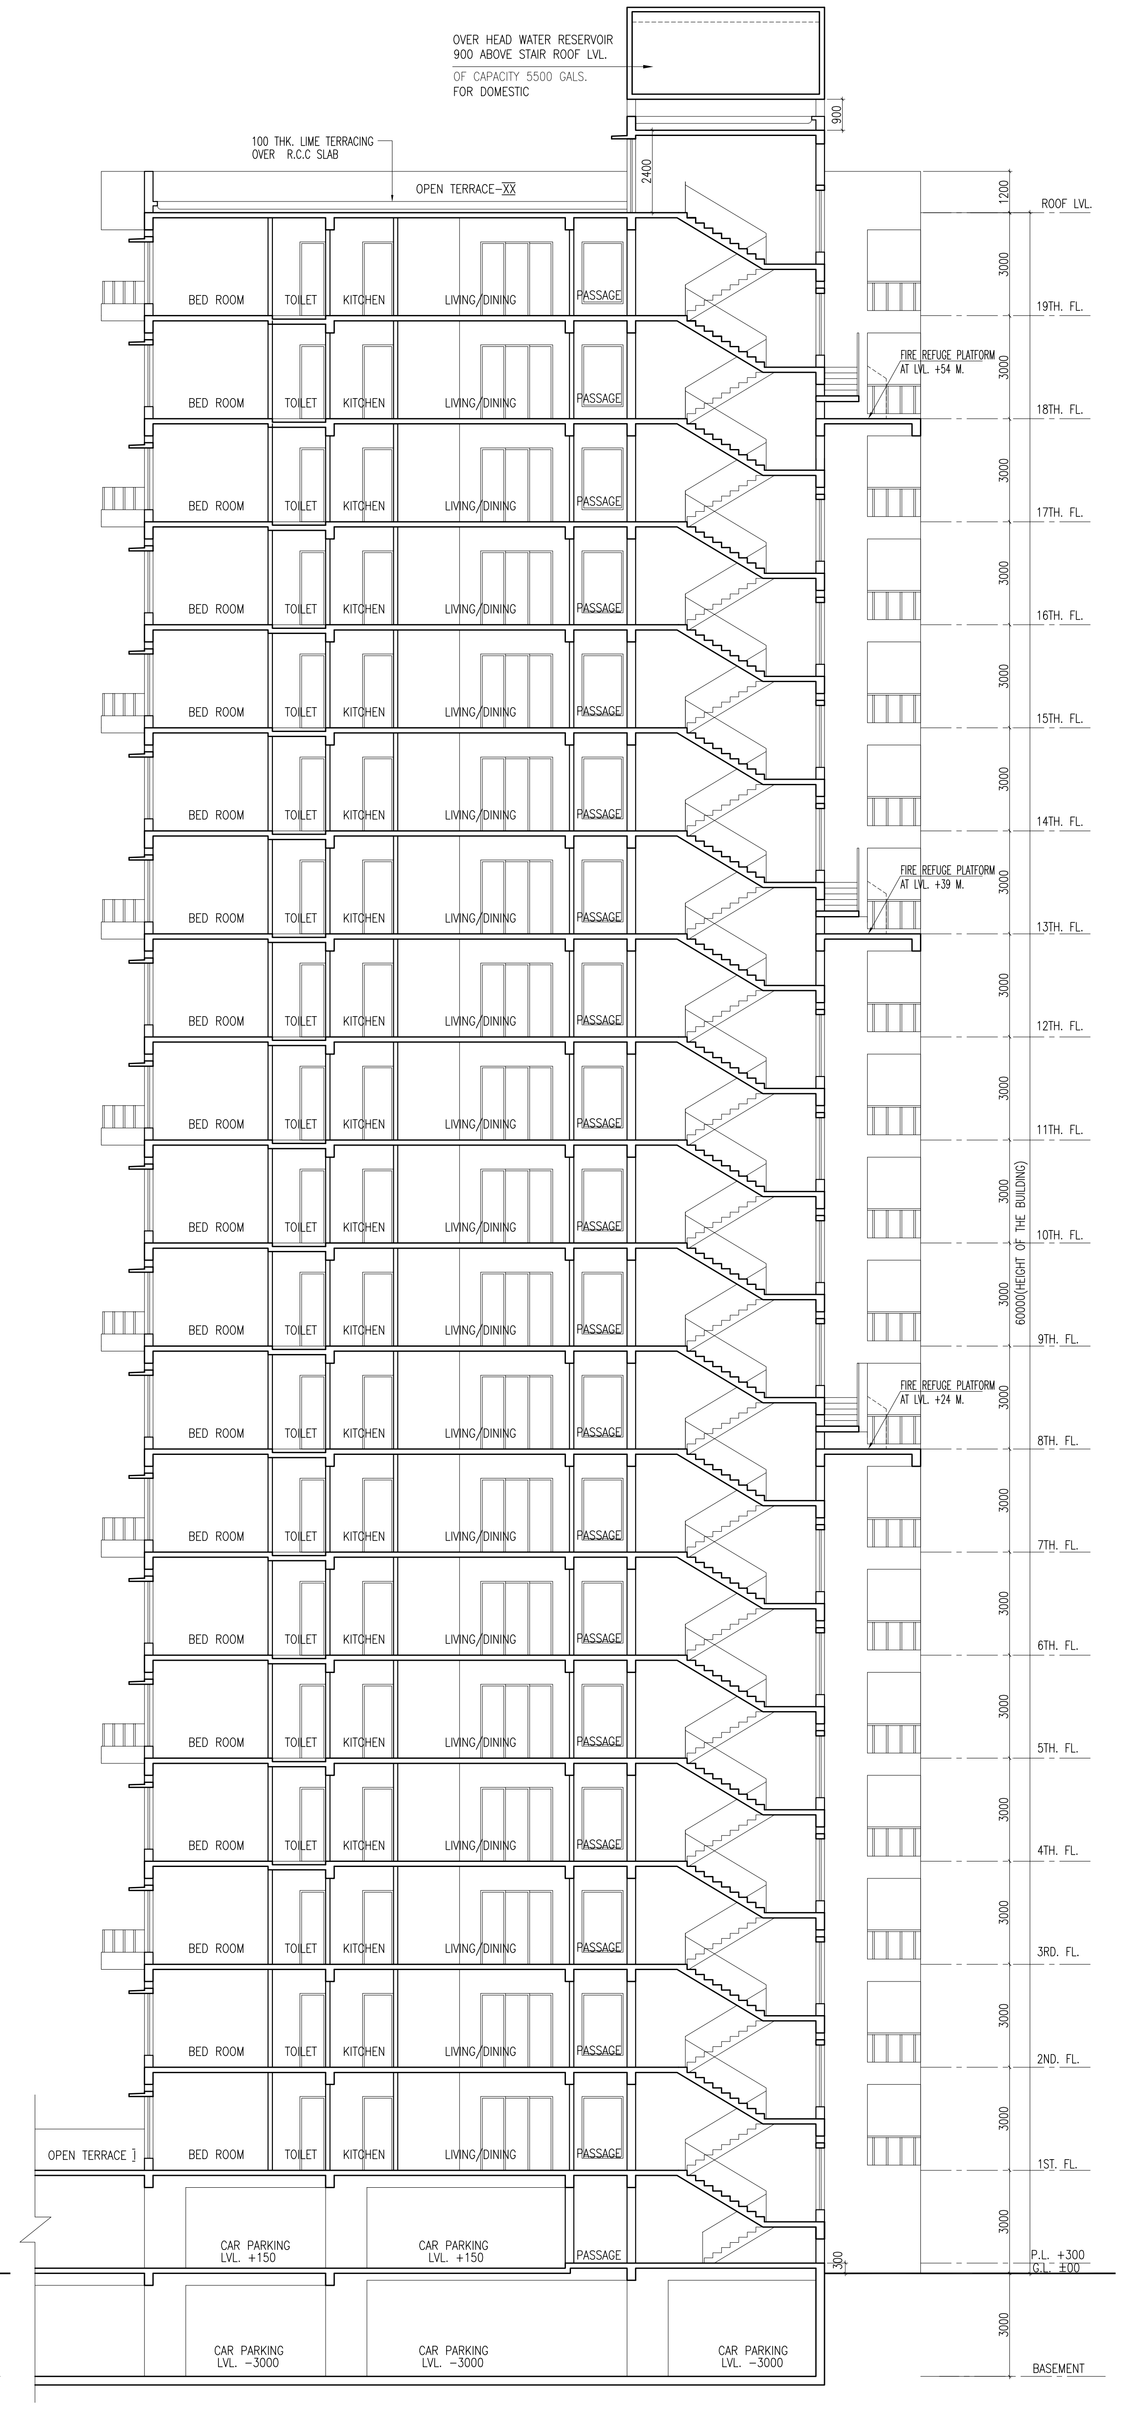

SECTION AT D-D

CERTIFICATE OF OWNER.

CERTIFIED THAT I HAVE GONE THROUGH THE BUILDING RULES FOR KAMARHATI MUNICIPALITY AND ALSO UNDER TAKE TO ABIDE BY THOSE RULES DURING AND AFTER CONSTRUCTION OF THE BUILDING

NAME OF OWNER

RASIKA MERCHANDISE (P) LTD.

SIGNATURE OF OWNER.

CERTIFICATE OF STRUCTURAL STABILITY

WE HERE BY CERTIFIED THAT THE FOUNDATION AND THE SUPERSTRUCTURE OF THE BUILDING PROPOSED FOR CONSTRUCTION ON MOUZA- ARIADAHA- KAMARHATI, J.L. NO.-01,R.S. & L.R. DAG NOS.-3642 TO 3647,3649 TO 3655,KHATIAN NO.-1133 TO 1135, 1038,1897, P.S.-BELGHORIA, PREMISES NO.-26, B.T.ROAD, MUNICIPAL HOLDING NO.-F-15, WARD NO.- 8, HAVE BEEN SO DESIGNED BY US WILL MAKE SUCH FOUNDATION & SUPER STRUCTURE SAFE IN ALL RESPECTS INCLUDING THE CONSIDERATION OF BEARING CAPACITYOF SOIL E.T.C.

SIGN. OF STRUCTURAL ENGG.

SIGN. OF GEO-TECHNICAL ENGG.

SIGNATURE OF ARCHITECT

TITLE-

SECTION AT C-C, SECTION AT D-D.

BLOCK-1 (PART - 2)

PROJECT-

PROPOSED PLAN OF (B+G+XVII),(B+G+XVIII) & (B+G+XIX) STORIED RESIDENTIAL BUILDING AT MOUZA-ARIADAHA-KAMARHATI, J.L. NO.-01,R.S. & L.R. DAG NOS.-3642 TO 3647, 3649 TO 3655,KHATIAN NO.-1133 TO 1135, 1038,1897, P.S.-BELGHORIA, DIST.- NORTH 24 PARGANAS, PREMISES NO.-26, B.T.ROAD, MUNICIPAL HOLDING NO.-F-15, WARD NO.- 8, UNDER KAMARHATI MUNICIPALITY.

ARCHITECTS

AGRAWAL & AGRAWAL

BARODA KOLKATA

SCALE	DATE	DEALT	CHECKED
1:100	09.10.13	TANUSHREE	MIZANUR