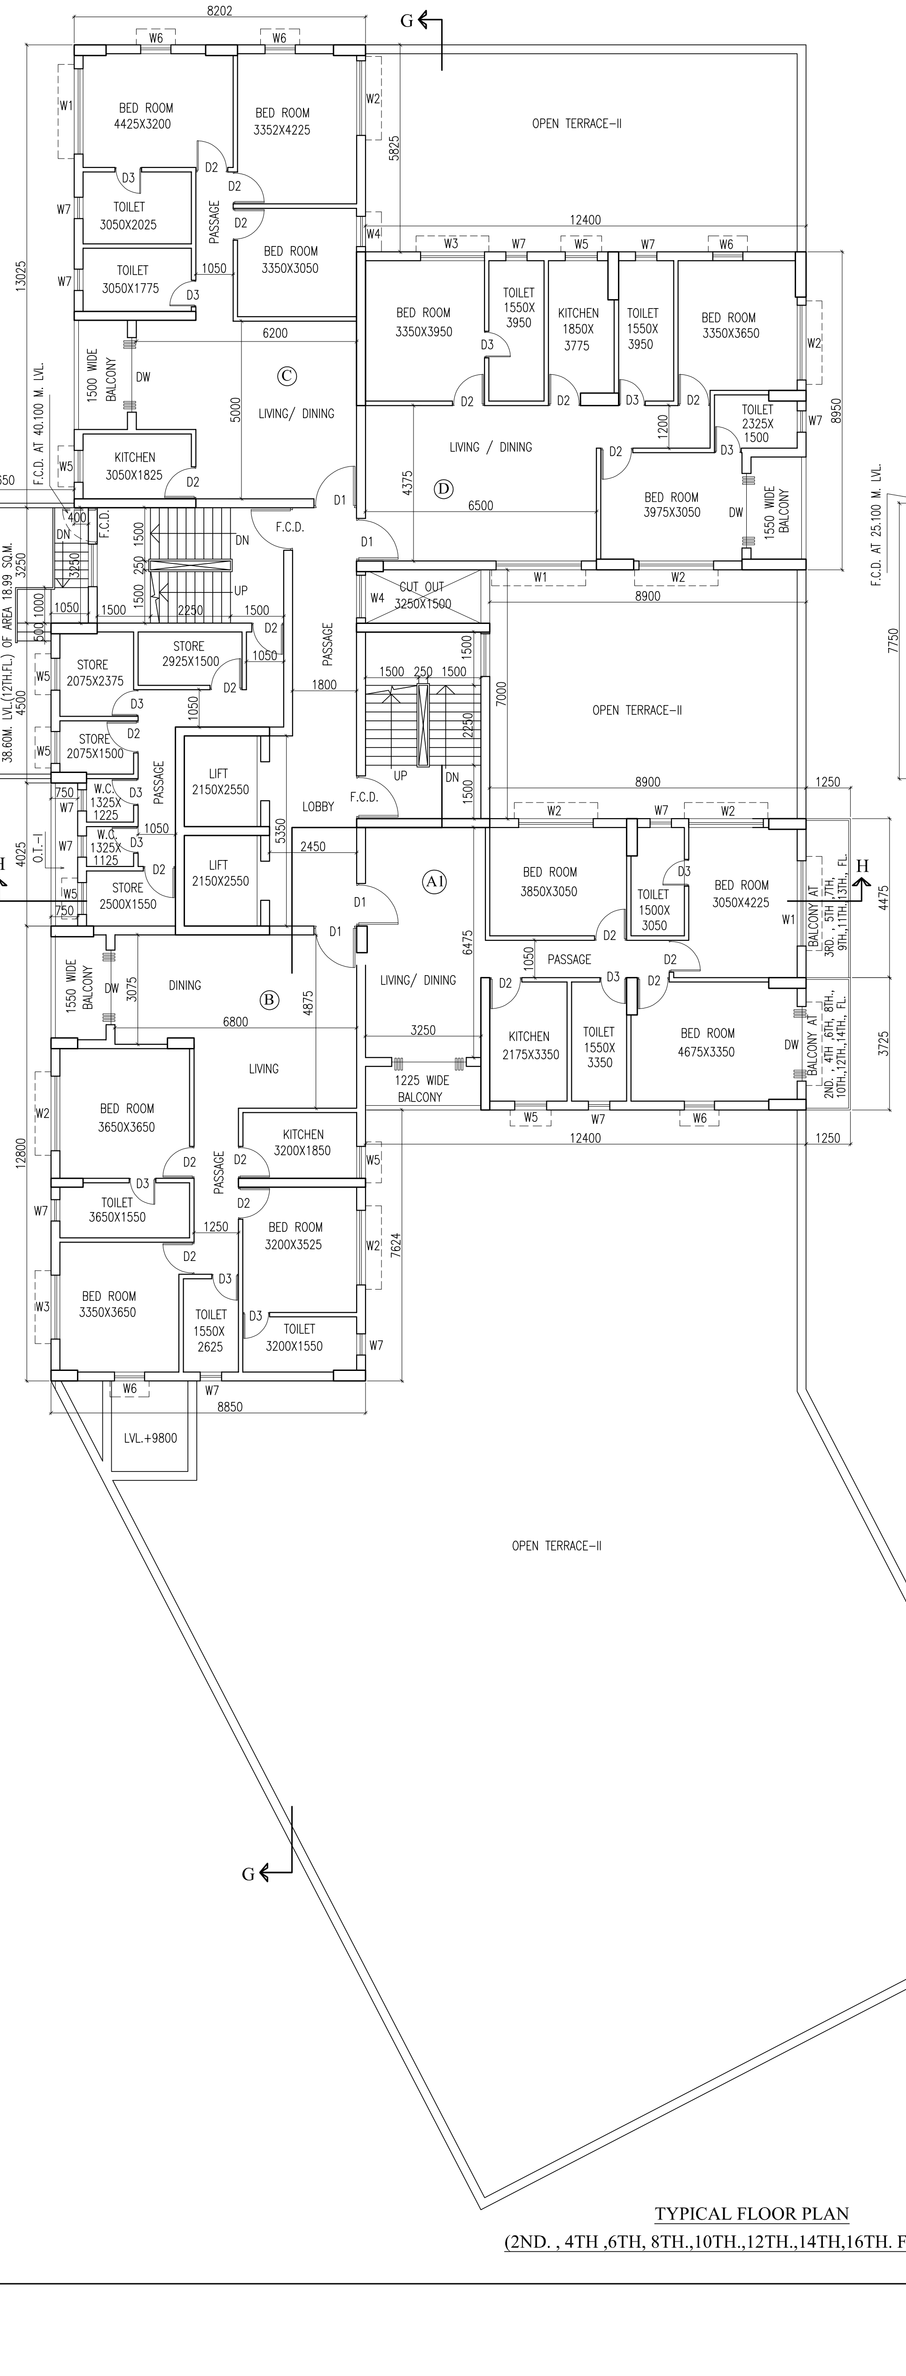

TYPICAL FLOOR PLAN
(2ND. , 4TH ,6TH, 8TH.,10TH.,12TH.,14TH,16TH. FLOOR)

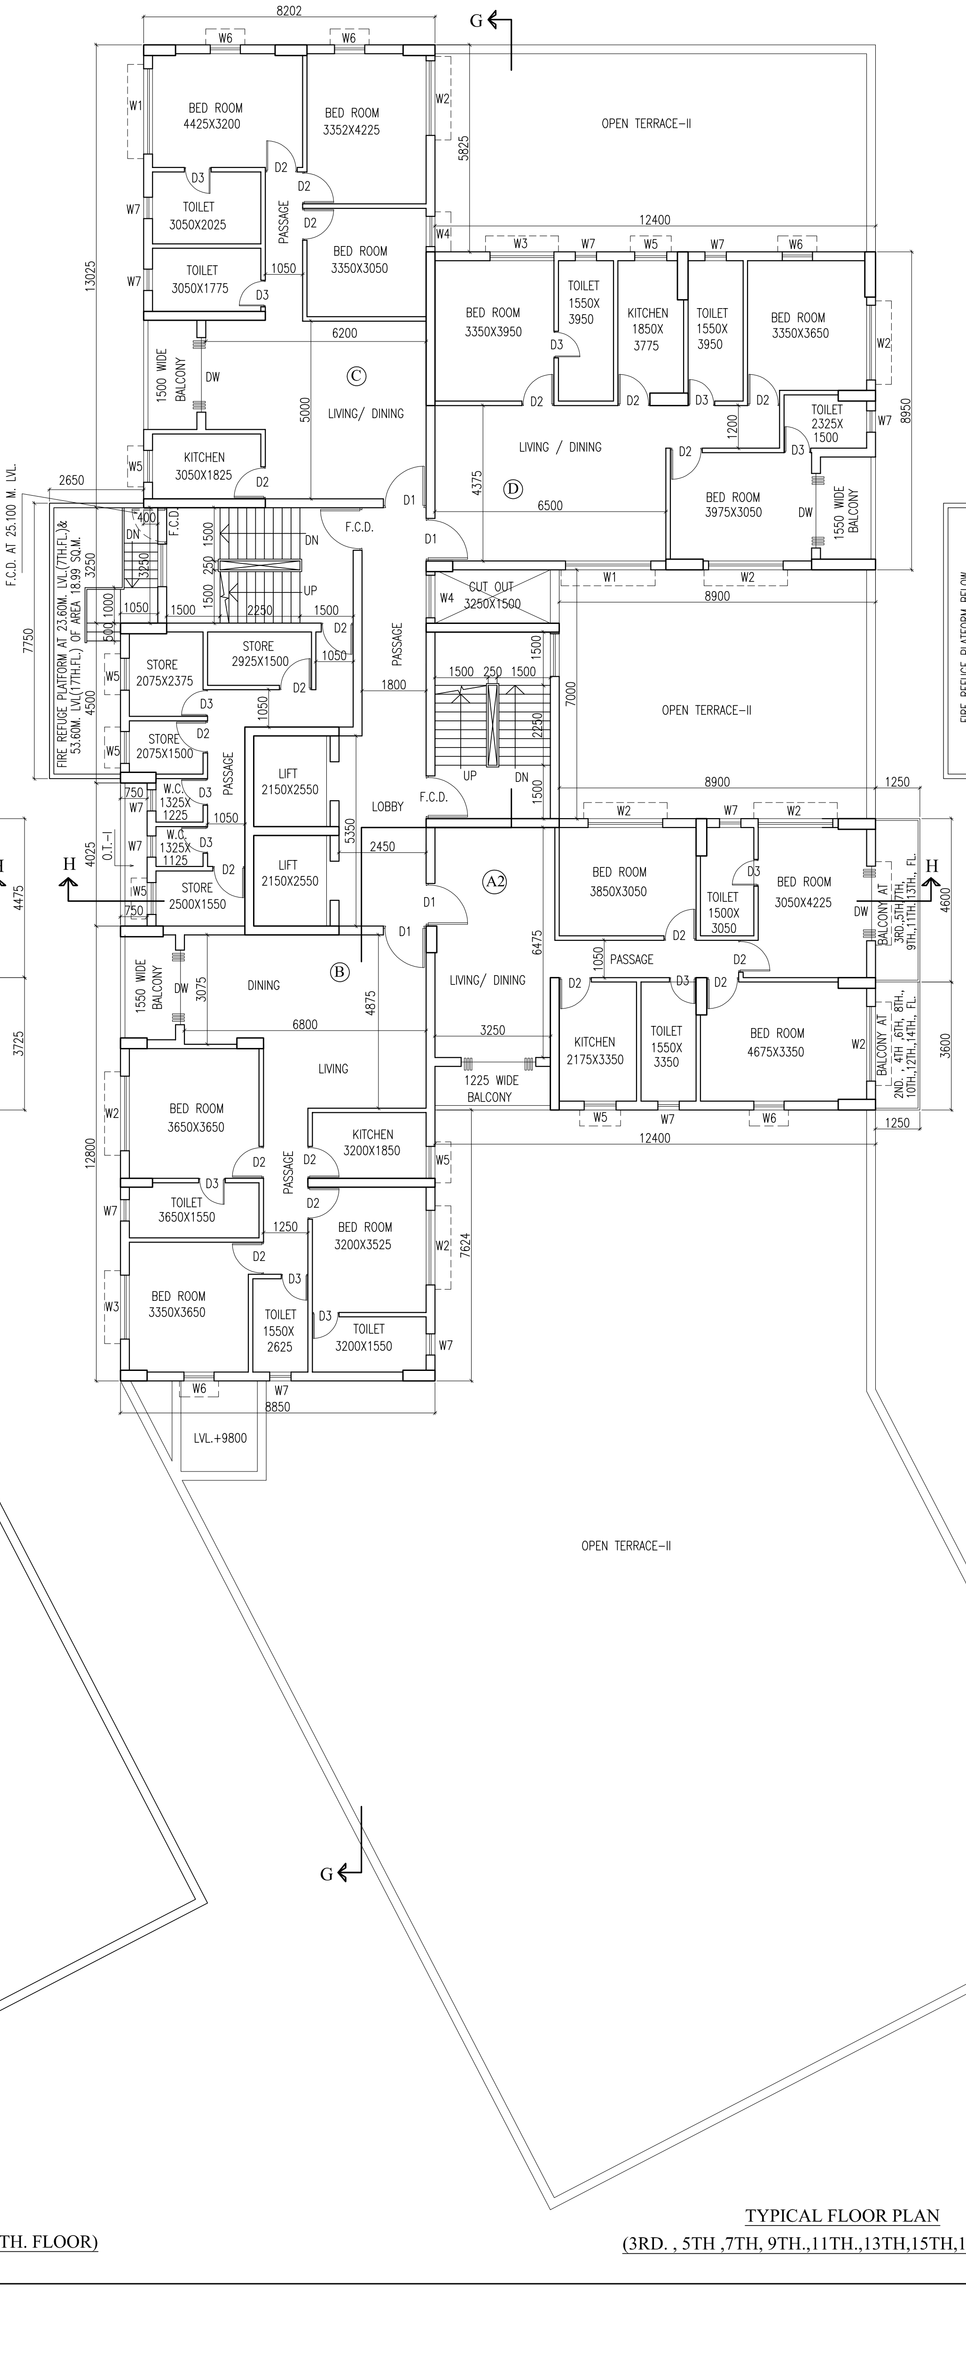

TYPICAL FLOOR PLAN
(3RD. , 5TH ,7TH, 9TH.,11TH,,13TH,15TH,17TH FLOOR)

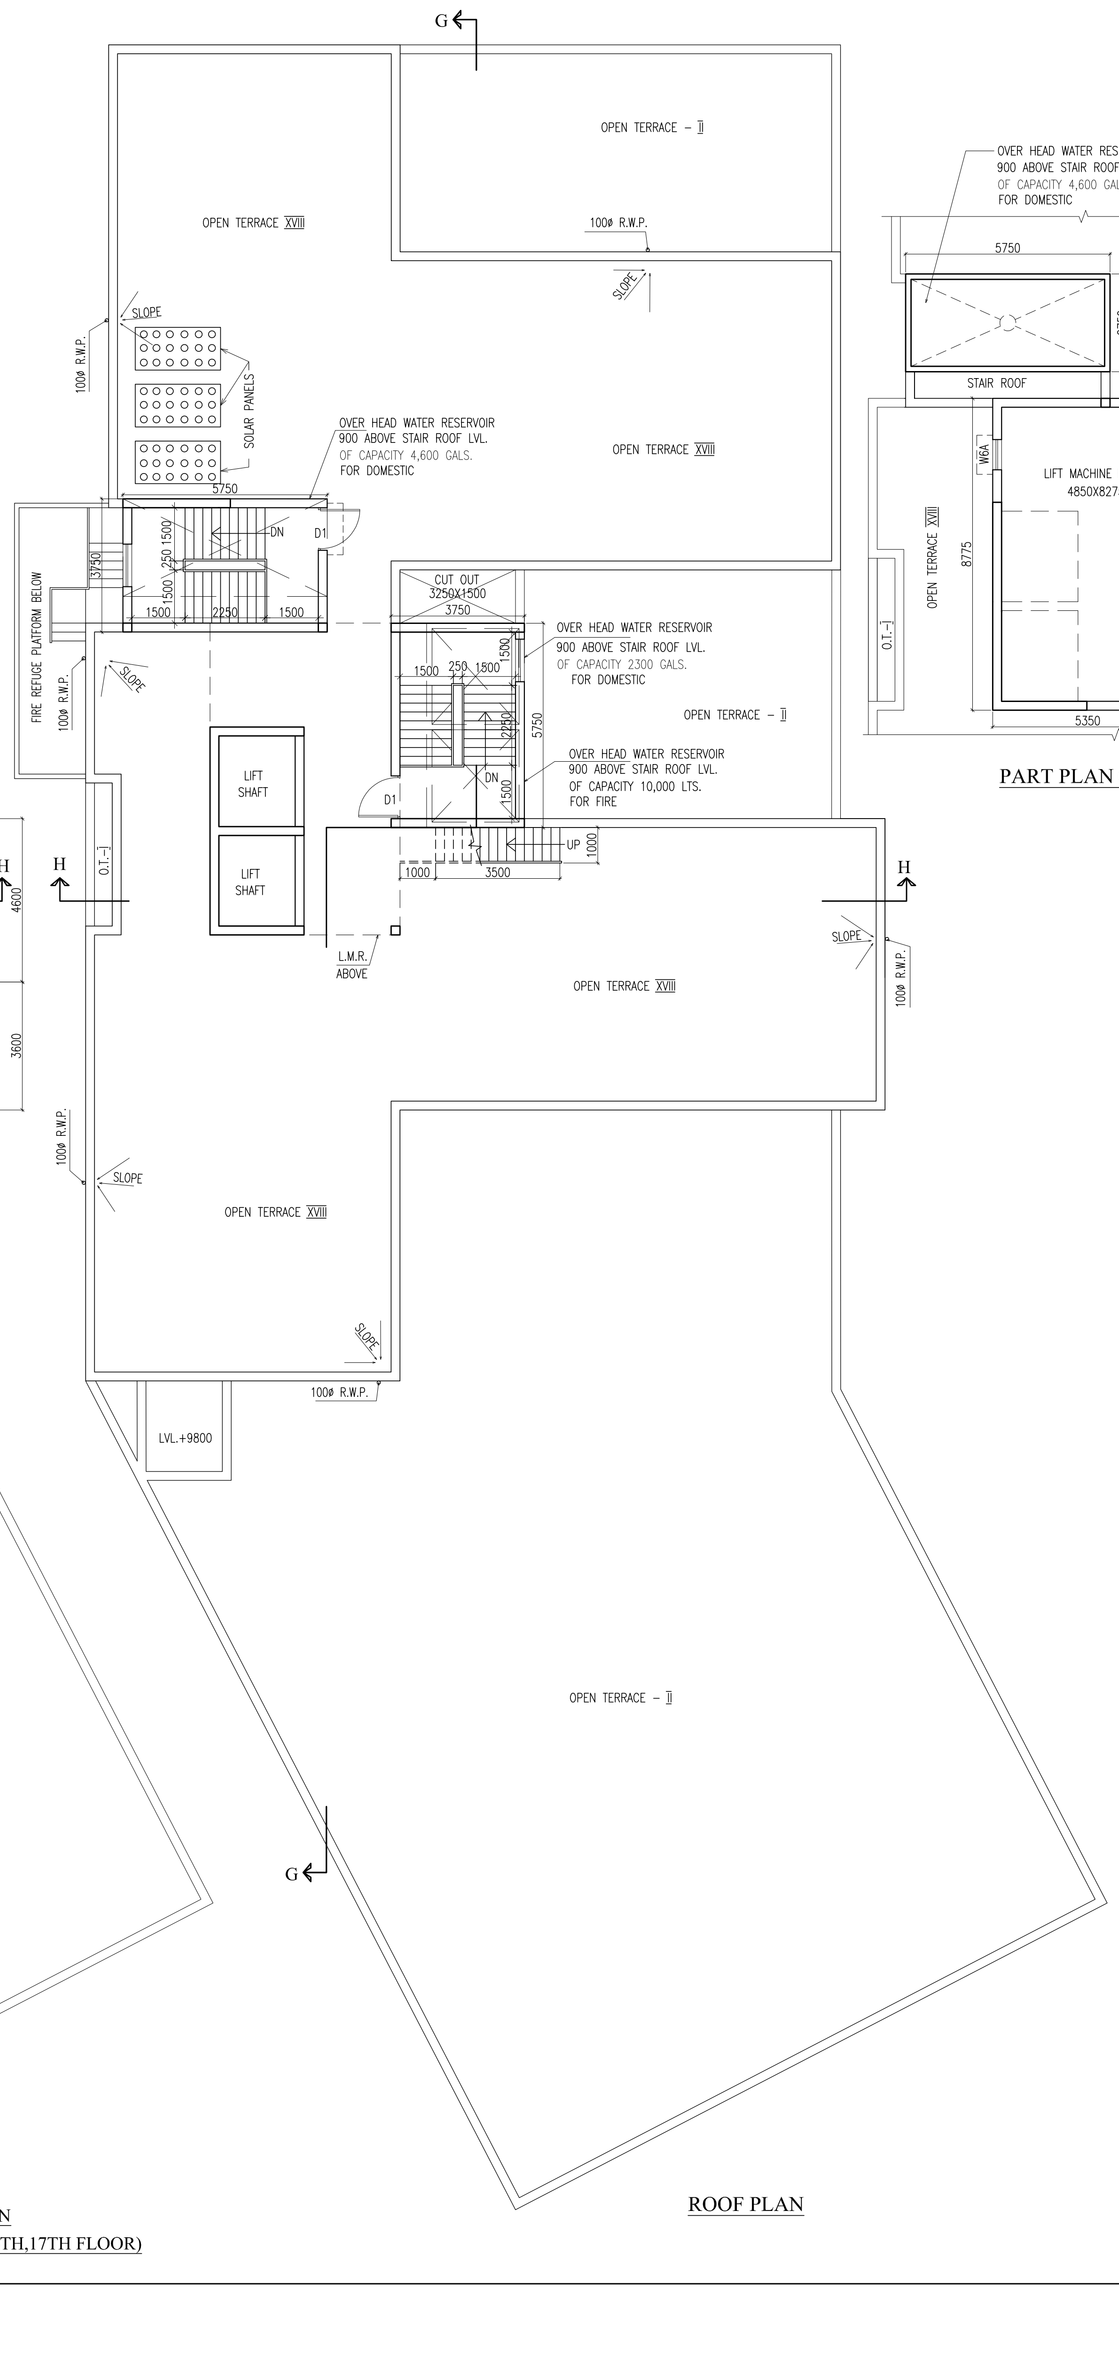

ROOF PLAN

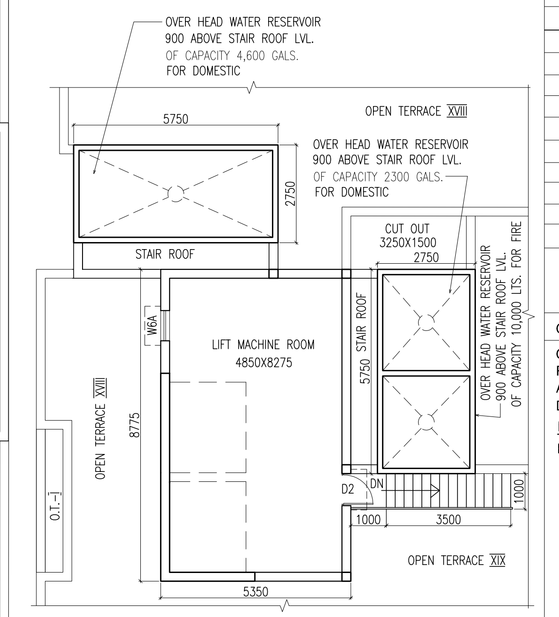

PART PLAN OF L.M.R.

SCHEDULE OF DOORS & WINDOWS			
NO	SILL	LINTEL	SIZE
D	-	2150	1500X2150
D1	-	2150	1200X2150
D1A	-	2150	1000X2150
D2	-	2150	900X2150
D3	-	2150	750X2150
DW	-	2150	2100X2150
F.C.D	-	2150	1200X2150
W1	350	2150	2400X1800
W2A	350	2150	900X1800
W2	350	2150	2100X1800
W3	350	2150	1800X1800
W4	950	2150	850X1200
W5	950	2150	900X1200
W6	350	2150	850X1800
W7	1250	2150	600X900

CERTIFICATE OF OWNER.

CERTIFIED THAT I HAVE GONE THROUGH THE BUILDING RULES FOR KAMARHATI MUNICIPALITY
AND ALSO UNDER TAKE TO ABIDE BY THOSE RULES DURING AND AFTER CONSTRUCTION OF THE BUILDING

NAME OF OWNER

RASIKA MERCHANDISE (P) LTD.

SIGNATURE OF OWNER.

CERTIFICATE OF STRUCTURAL STABILITY

WE HERE BY CERTIFIED THAT THE FOUNDATION AND THE SUPERSTRUCTURE OF THE BUILDING PROPOSED FOR CONSTRUCTION ON MOUZA- ARIADAHA- KAMARHATI, J.L. NO.-01,R.S. & L.R. DAG NOS.-3642 TO 3647,3649 TO 3655, KHATIAN NO.-1133 TO 1135, 1038,1897, P.S.-BELGHORIA, PREMISES NO.-26, B.T.ROAD, MUNICIPAL HOLDING NO.-F-15, WARD NO.- 8, HAVE BEEN SO DESIGNED BY US WILL MAKE SUCH FOUNDATION & SUPER STRUCTURE SAFE IN ALL RESPECTS INCLUDING THE CONSIDERATION OF BEARING CAPACITYOF SOIL E.T.C.

SIGN. OF STRUCTURAL ENGG.

SIGN. OF GEO-TECHNICAL ENGG.

SIGNATURE OF ARCHITECT

TITLE-
TYPICAL (2ND. , 4TH ,6TH, 8TH.,10TH.,12TH.,14TH., FL.) PLAN,
TYPICAL 3RD. , 5TH ,7TH, 9TH.,11TH.,13TH. FL.) PLAN,
ROOF PLAN & PART PLAN OF L.M.R. BLOCK-2

PROJECT-
PROPOSED PLAN OF (B+G+XVII) ,(B+G+XVIII),(B+G+XVIII) STORIED RESIDENTIAL BUILDING AT MOUZA-ARIADAHA-KAMARHATI, J.L. NO.-01,R.S. & L.R. DAG NOS.-3642 TO 3647, 3649 TO 3655,KHATIAN NO.-1133 TO 1135, 1038,1897, P.S.-BELGHORIA, DIST.- NORTH 24 PARGANAS, PREMISES NO.-26, B.T.ROAD, MUNICIPAL HOLDING NO.-F-15, WARD NO.- 8, UNDER KAMARHATI MUNICIPALITY.

ARCHITECTS
AGRAWAL & AGRAWAL
BARODA KOLKATA

SCALE	DATE	DEALT	CHECKED
1:100	12.09.13	DEEPIKA / ETU/ KAUSHIK/TANU	SUPRIYA/MIZANUR