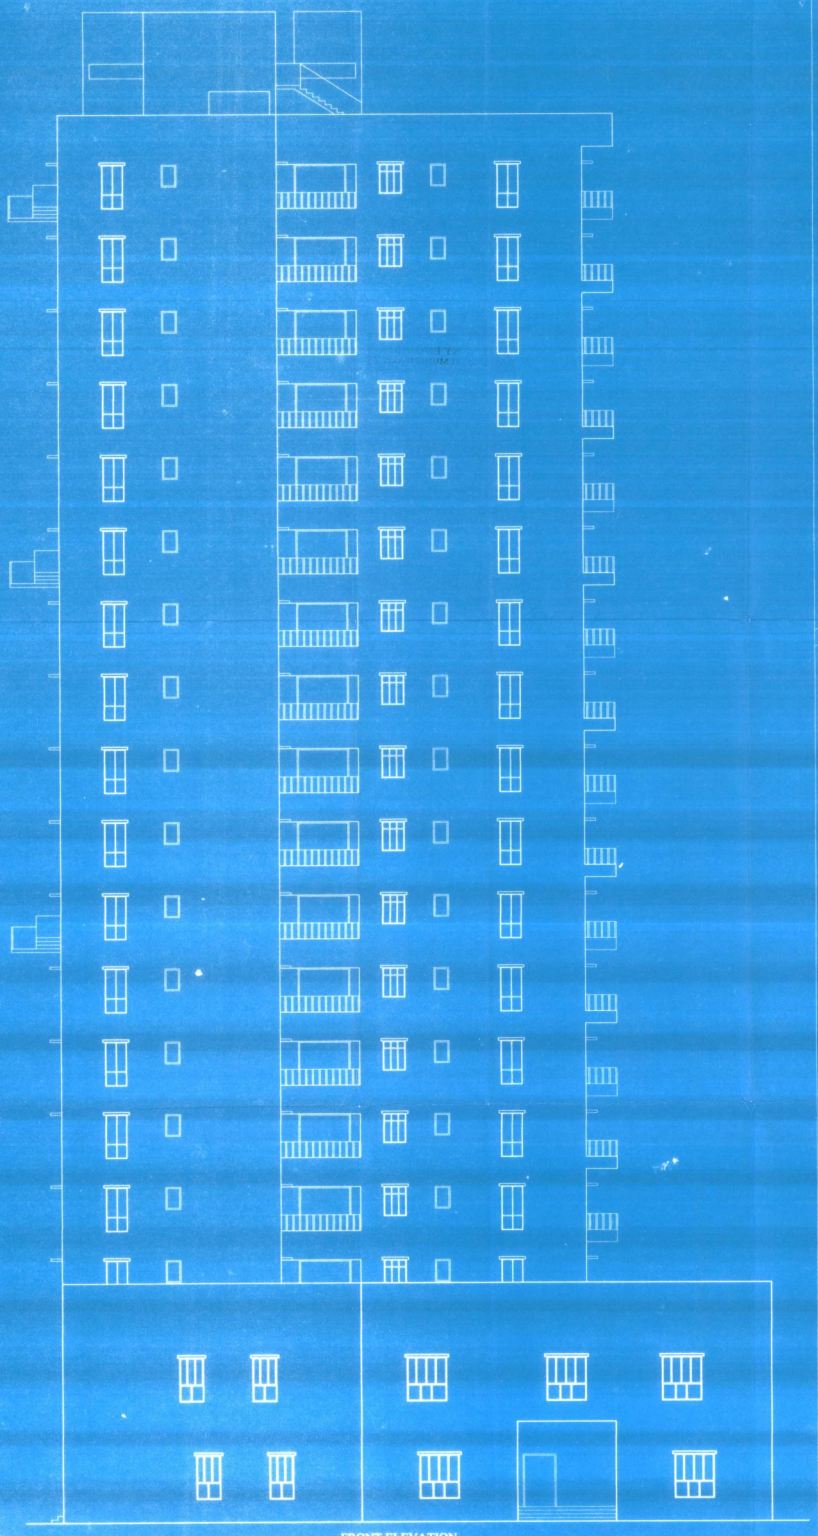

FRONT ELEVATION

CERTIFICATE OF OWNER.

CERTIFIED THAT I HAVE GONE THROUGH THE BUILDING RULES FOR KAMARHATI MUNICIPALITY AND ALSO UNDER TAKE TO ABIDE BY THOSE RULES DURING AND AFTER CONSTRUCTION OF THE BUILDING.

NAME OF OWNER

RASIKA MERCHANDISE (P) LTD.

For Rasika Merchandise Pvt. Ltd.

Director / Authorised Signatory

SIGNATURE OF OWNER.

CERTIFICATE OF STRUCTURAL STABILITY

WE HERE BY CERTIFIED THAT THE FOUNDATION AND THE SUPERSTRUCTURE OF THE BUILDING PROPOSED FOR CONSTRUCTION ON MOUZA- ARIADAHA- KAMARHATI, J.L. NO.-01,R.S. & L.R. DAG NOS.-3642 TO 3647, 3649 TO 3655, KH.NOS. 1133 TO 1135, 1038, 1897, P.S.-BELGHORIA, PREMISES NO.-26 B.T.ROAD, MUNICIPAL HOLDING NO.-F-15, WARD NO.- 8, HAVE BEEN SO DESIGNED BY US WILL MAKE SUCH FOUNDATION & SUPER STRUCTURE SAFE IN ALL RESPECTS INCLUDING THE CONSIDERATION OF BEARING CAPACITYOF SOIL E.T.C.

Mainak Majumdar
B.C.E., M.C.E. (Struct)
ESE - 152/I of CMC
STER / NKDA / 10 / 00020

SIGN. OF STRUCTURAL ENGG.

DR. SUJIT KUMAR BOSE
Ph.D., M.C.E (Soil) B.C.E. (Hons)
M.I.G.S.
License No:- BM / Geo -Tech /12

SIGN. OF GEO-TECHNICAL ENGG.

JAY PRAKASH BHARAT KUMAR AGRAWAL
B. Arch., A.I.I.A.
Reg. No. CA / 86 / 10098
ARCHITECT SL. NO. - 32(A)

SIGNATURE OF ARCHITECT

TITLE-

FRONT ELEVATION.

BLOCK-2

PROJECT-

PROPOSED PLAN OF (B+G+XVII) ,(B+G+XVIII),(B+G+XVIII) STORIED RESIDENTIAL BUILDING AT MOUZA-ARIADAHA-KAMARHATI, J.L.NO.-01,R.S. & L.R. DAG NOS.-3642 TO 3647, 3649 TO 3655, KH.NOS.1133 TO 1135, 1038, 1897, P.S.-BELGHORIA, DIST.- NORTH 24 PARGANAS, PREMISES NO.-26, B.T.ROAD, MUNICIPAL HOLDING NO.-F-15, WARD NO.- 8, UNDER KAMARHATI MUNICIPALITY.

ARCHITECTS

AGRAWAL & AGRAWAL
BARODA KOLKATA

SCALE	DATE	DEALT	CHECKED
1:100	09.10.13	ETU/TANUSHREE	MIZANUR