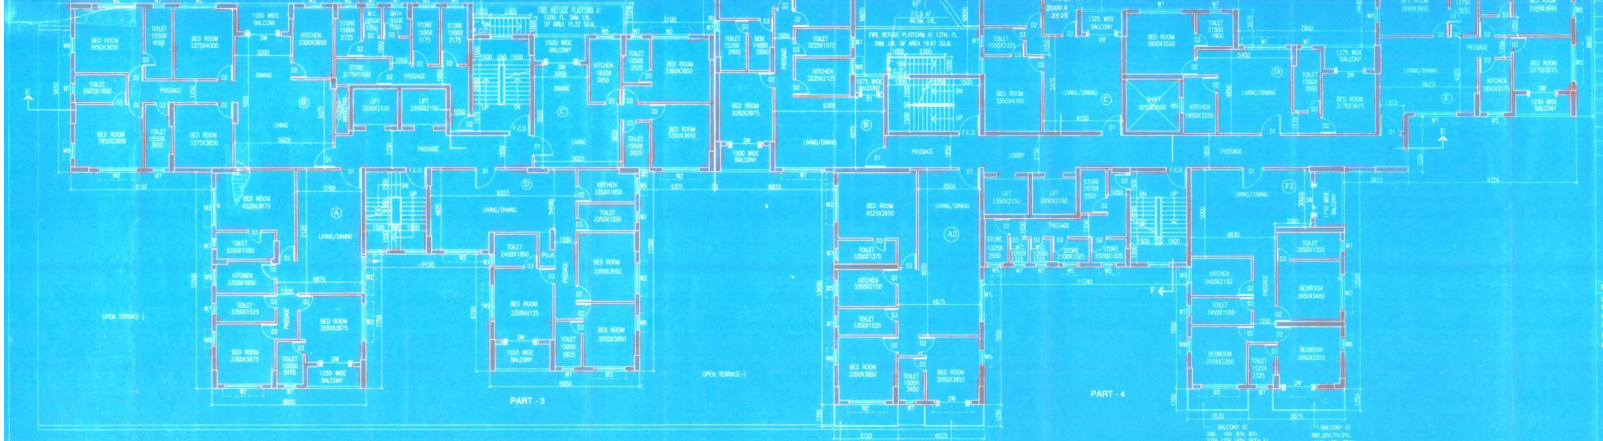

TYPICAL FLOOR PLAN
(3RD., 5TH.,7TH.,9TH.,11TH.,13TH.,15TH.,17TH. FLOOR)

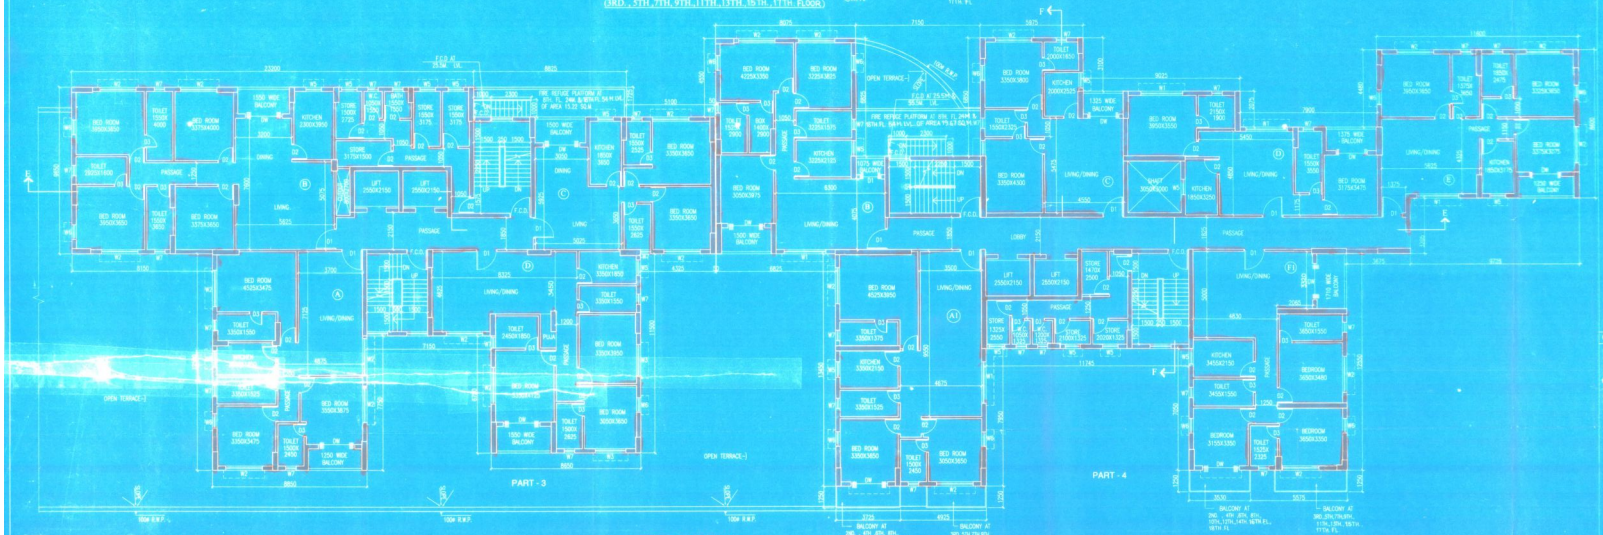

TYPICAL FLOOR PLAN
(2ND., 4TH.,6TH.,8TH.,10TH.,12TH.,14TH.,16TH.,18TH. FLOOR)

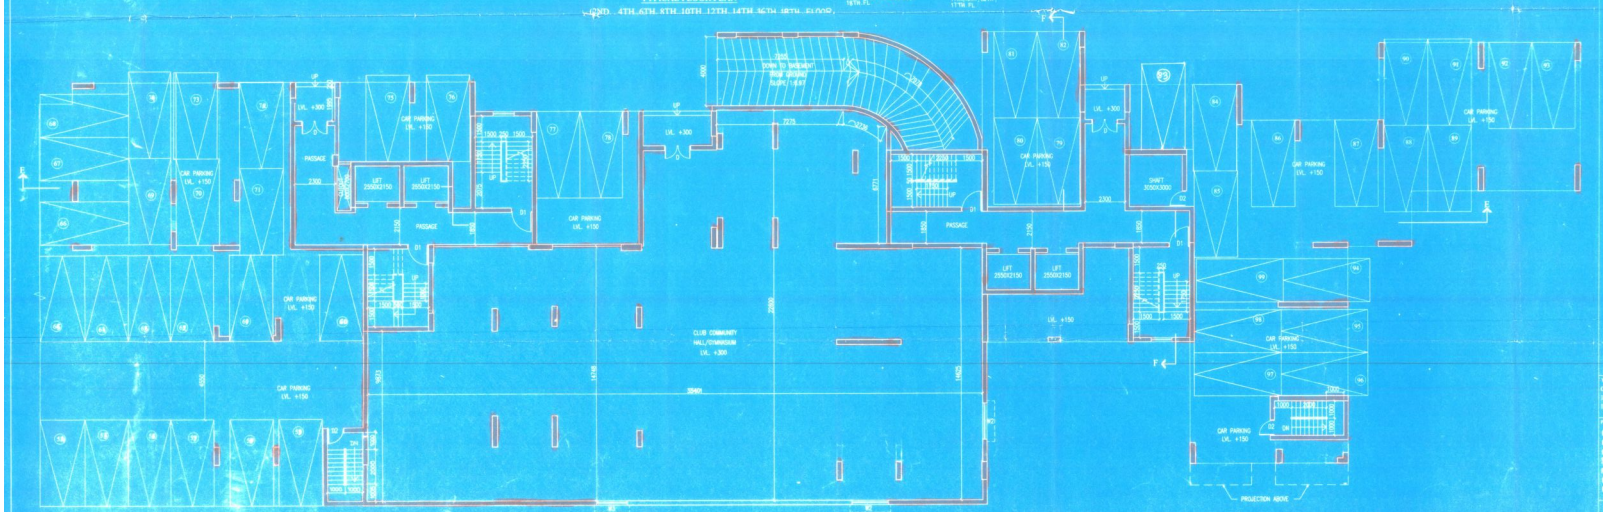

GROUND FLOOR PLAN

D3		2150	780X2150
DW		2150	2100X2150
F.C.D		2150	1200X2150
W1	350	2150	2400X1800
W2A	350	2150	900X1800
W2	350	2150	2100X1800
W3	350	2150	1800X1800
W4	350	2150	1200X1800
W5	950	2150	900X1200
W6	350	2150	850X1800
W7	1250	2150	600X900

For Rasika Merchandise Pvt. Ltd.
Director / Authorised Signatory

CERTIFICATE OF OWNER.

CERTIFIED THAT I HAVE GONE THROUGH THE BUILDING RULES FOR KAMARHATI MUNICIPALITY AND ALSO UNDER TAKE TO ABIDE BY THOSE RULES DURING AND AFTER CONSTRUCTION OF THE BUILDING

NAME OF OWNER
RASIKA MERCHANDISE (P) LTD.

For Rasika Merchandise Pvt. Ltd.
Director / Authorised Signatory

SIGNATURE OF OWNER.

CERTIFICATE OF STRUCTURAL STABILITY

WE HERE BY CERTIFIED THAT THE FOUNDATION AND THE SUPERSTRUCTURE OF THE BUILDING PROPOSED FOR CONSTRUCTION ON MOUZA- ARAGHATA- KAMARHATI ,J.L. NO.-01,R.S. & L.R. DAG NOS.-3848TO 3847,3847P/3852,4P-NOS:1133TO1135,1138,1073 P.S.-BELGHORIA, PREMISES NO.-25, B.T.ROAD, MUNICIPAL HOLDING NO.-F-13, WARD NO.-5 HAVE BEEN SO DESIGNED BY US WILL MAKE SUCH FOUNDATION & SUPER STRUCTURE SAFE IN ALL RESPECTS INCLUDING THE CONSIDERATION OF BEARING CAPACITYOF SOIL ETC.

Manish Maloomder
B.E.(Civil) M.I.E. / 1202000
ME-0001 M.I.E.(IND)
STER / 1192011 / 1/0/00000

SIGN. OF STRUCTURAL ENGG.

DR. SUJIT KUMAR BOSE
Ph.D., M.C.E (Roo) B.C.E. (Hons)
M10.1
License No:- 8M / Gen -Tech /17

SIGN. OF GEO-TECHNICAL ENGG.

JIT PRAKASH BANAT KUMAR AGRAWAL
Reg. No. 4/1/1 / 2000
Reg. No. 4/1/1 / 2000

SIGNATURE OF ARCHITECT

TITLE
GROUND FLOOR PLAN, TYPICAL (2ND., 4TH.,6TH.,8TH.,10TH., 12TH.,14TH.,16TH.,18TH. FLOOR),TYPICAL(3RD.,5TH.,7TH.,9TH., 11TH.,13TH.,15TH.,17TH.FL.) PLAN BLOCK-1 (PART 3&4)

PROJECT
PROPOSED PLAN OF(RESIDENTIAL BUILDING) RESIDENTIAL BUILDING AT MOUZA-ARAGHATA-KAMARHATI, J.L. NO.-01,R.S. & L.R. DAG NOS.-3848 TO 3847,3847P/3852, 4P-NOS:1133TO1135,1138,1073 P.S.-BELGHORIA, DIST.- NORTH 24 PARGANAS, PREMISES NO.-25, B.T.ROAD, MUNICIPAL HOLDING NO. F-13, WARD NO.- 5 UNDER KAMARHATI MUNICIPALITY.

ARCHITECT
AGRAWAL & AGRAWAL
BARIDDA KOLKATA

SCALE	DATE	SHEET	CHECKED
1:100	09.10.13	THBUNNEE / 4TH	MIZANUR