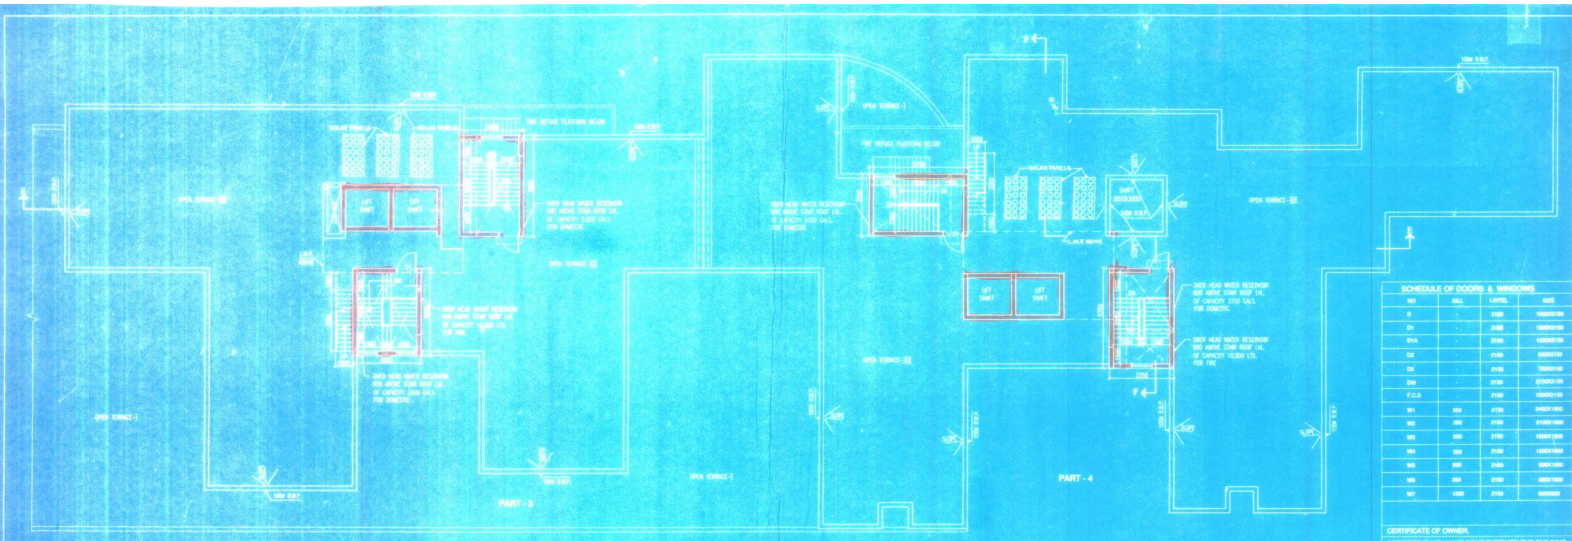

ROOF PLAN

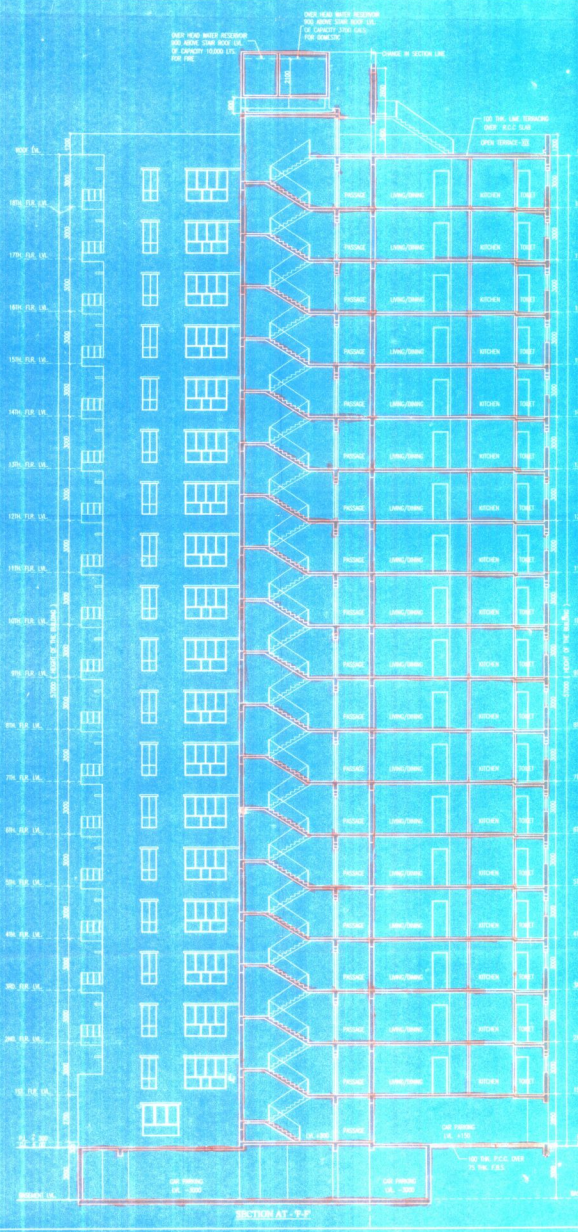

SECTION AT - 'F-F'

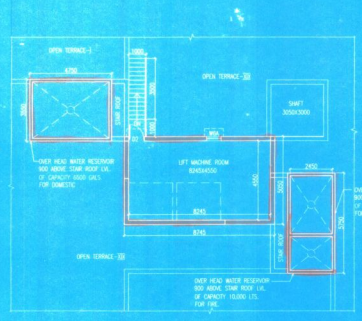

PART PLAN OF L.M.R.-4

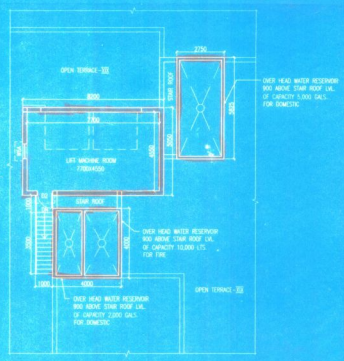

PART PLAN OF L.M.R.-3

SCHEDULE OF DOORS & WINDOWS				
NO	SILL	LINTEL	SIZE
D		2100	1000X2100
D1		2100	1200X2100
D1A		2100	1500X2100
D2		2100	900X2100
D3		2100	750X2100
DW		2100	2100X2100
F.D.D		2100	1500X2100
W1	350	2100	2400X1800
W2	350	2100	3100X1800
W3	350	2100	1800X1800
W4	350	2100	1200X1800
W5	900	2100	900X1200
W6	350	2100	900X1800
W7	1200	2100	600X600

CERTIFICATE OF OWNER.

CERTIFIED THAT I HAVE GONE THROUGH THE BUILDING RULES FOR KAMARHATI MUNICIPALITY AND ALSO UNDER TAKE TO ABIDE BY THOSE RULES DURING AND AFTER CONSTRUCTION OF THE BUILDING

NAME OF OWNER
RASIKA MERCHANDISE (P) LTD.

For Rasika Merchandise (P) Ltd.
Director / Authorised Signatory

SIGNATURE OF OWNER.

CERTIFICATE OF STRUCTURAL STABILITY

WE HERE BY CERTIFIED THAT THE FOUNDATION AND THE SUPERSTRUCTURE OF THE BUILDING PROPOSED FOR CONSTRUCTION ON MOUZA- ARIADAHA KAMARHATI, J.L. NO.-01,R.S. & L.R. DAG NOS.-3642 TO 3647, 3649 TO 3655, KH. NOS. 1133 TO 1135, 1038, 1077, P.S.-BELGHORIA, PREMISES NO.-29, B.T.ROAD, MUNICIPAL HOLDING NO.-F-15, WARD NO.- 8, HAVE BEEN SO DESIGNED BY US WILL MAKE SUCH FOUNDATION & SUPER STRUCTURE SAFE IN ALL RESPECTS INCLUDING THE CONSIDERATION OF BEARING CAPACITYOF SOIL E.T.C.

Manab Majumdar
B.E.(C), M.I.E.(Ind.)
F(S)-13217 of CMC
STR / 1/90324 / 50 / 10/2000

SIGN. OF STRUCTURAL ENGG.

DR. SUJIT KUMAR BOSE
Ph.D., M.C.E. (Soil) B.C.E. (Hons.)
M I.G.S
License No.: BM / Geo-Tech /01

SIGN. OF GEO-TECHNICAL ENGG.

JOY PRAKASH SARKAR ASSOCIATES
Regd. No.-CA / 2011 / 0344
ARCHITECTS Reg. No.-13241

SIGNATURE OF ARCHITECT

TITLE
ROOF PLAN, PART PLAN OF L.M.R.-3 & 4,
SECTION AT - 'F-F'. BLOCK-1 (PART 'SEA')

PROJECT
PROPOSED PLAN OF (B+G+XVIII),(B+G+XVIII) & (B+G+XIII) STORIED RESIDENTIAL BUILDING AT MOUZA-ARIADAHA-KAMARHATI, J.L. NO.-01,R.S. & L.R. DAG NOS.-3642 TO 3647, 3649 TO 3655, KH. NOS. 1133 TO 1135, 1038, 1077, P.S.-BELGHORIA, DIST.- NORTH 24 PARGANAS, PREMISES NO.-29, B.T.ROAD, MUNICIPAL HOLDING NO.-F-15, WARD NO.- 8, UNDER KAMARHATI MUNICIPALITY.

ARCHITECTS
AGRAWAL & AGRAWAL
BARODA KOLKATA

SCALE	DATE	DRAWN BY	CHECKED BY
1:100	08.10.13	ETC/TM/MH/RKS	MB/MK/JR