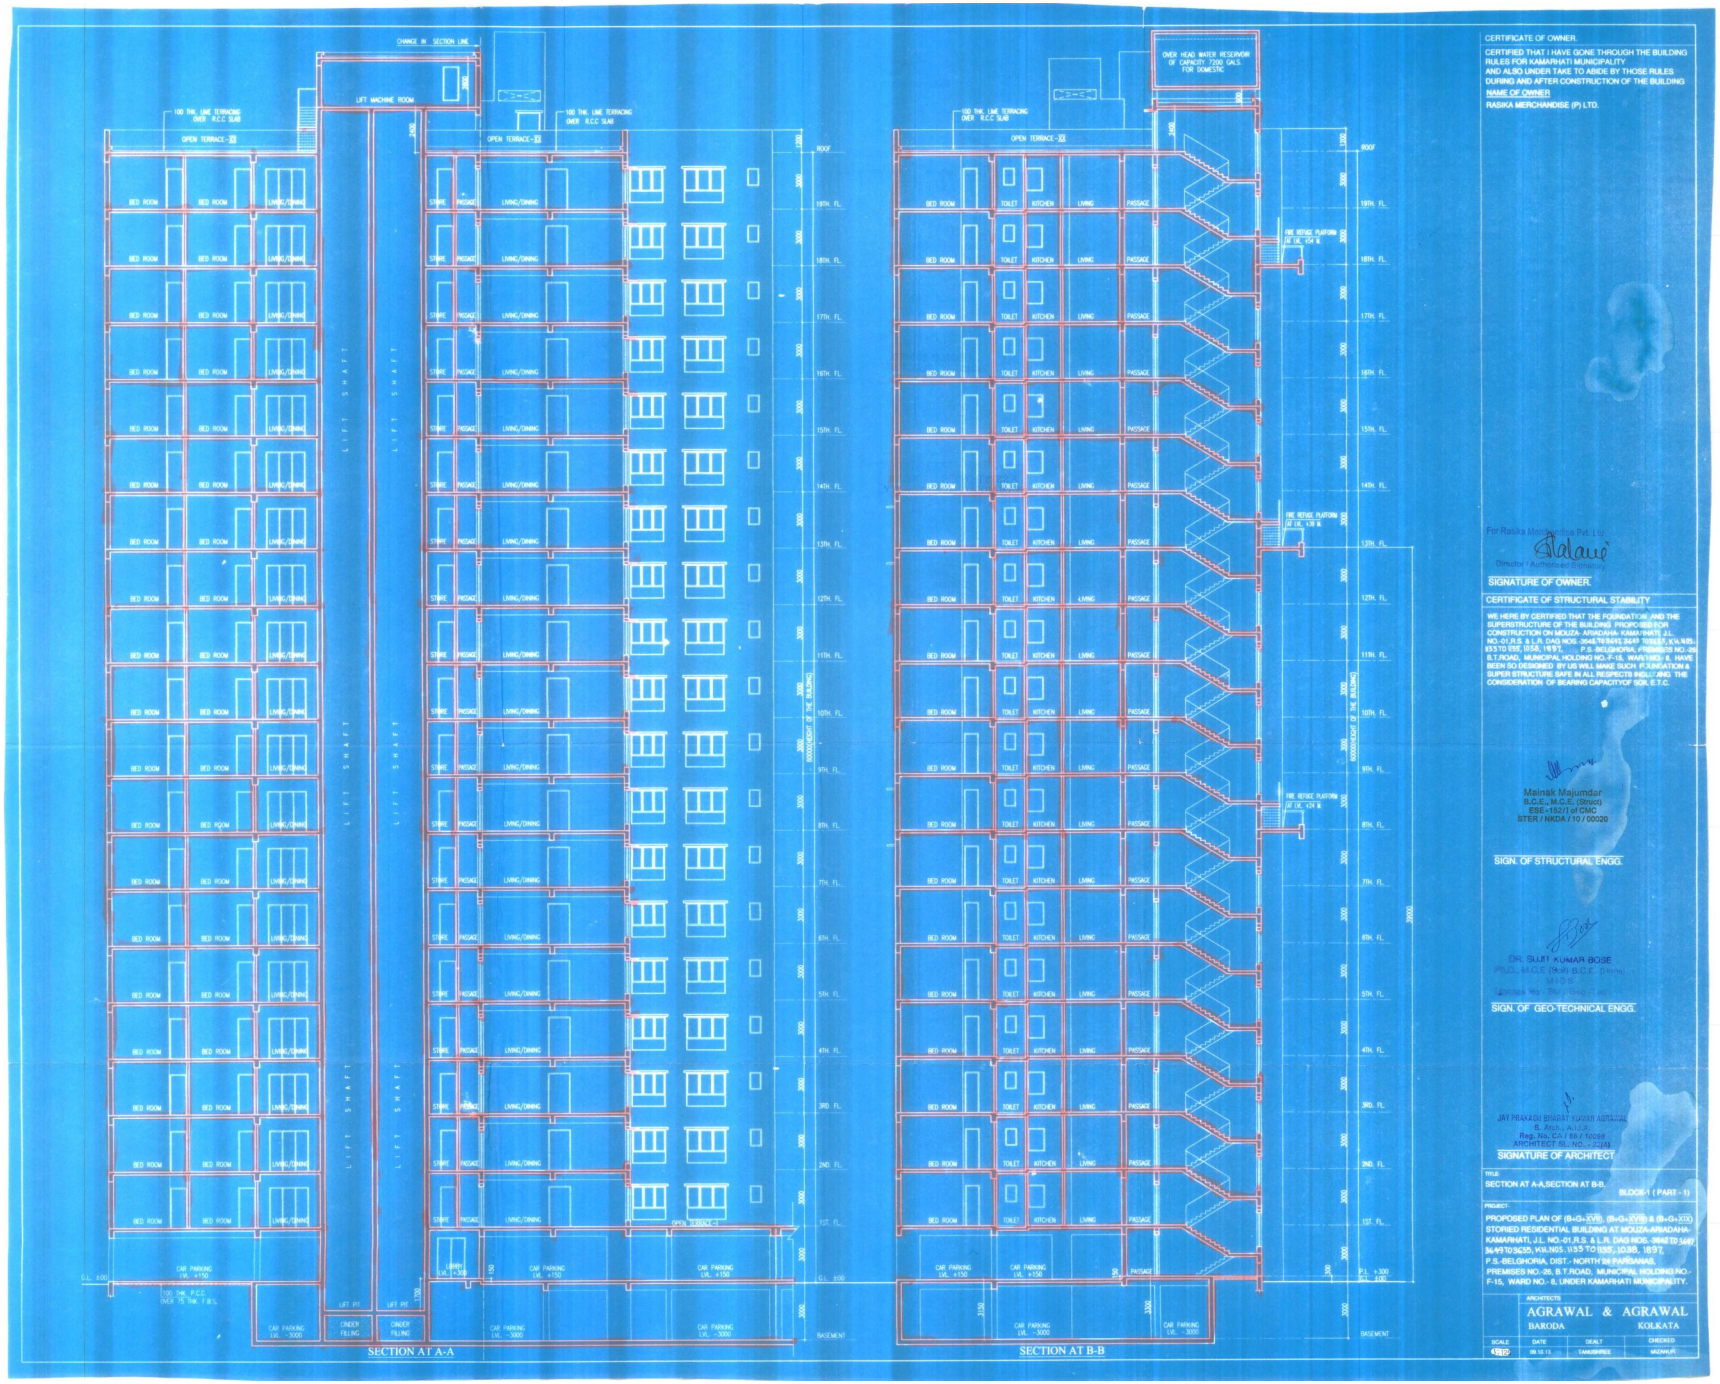

CERTIFICATE OF OWNER.

CERTIFIED THAT I HAVE GONE THROUGH THE BUILDING RULES FOR KAMARHATI MUNICIPALITY AND ALSO UNDER TAKE TO ABIDE BY THOSE RULES DURING AND AFTER CONSTRUCTION OF THE BUILDING

NAME OF OWNER

RASIKA MERCHANDISE (P) LTD.

For Rasika Merchandise Pvt. Ltd.

Director / Authorised Signatory

SIGNATURE OF OWNER.

CERTIFICATE OF STRUCTURAL STABILITY

WE HERE BY CERTIFIED THAT THE FOUNDATION AND THE SUPERSTRUCTURE OF THE BUILDING PROPOSED FOR CONSTRUCTION ON MOUZA- ARIADAHA- KAMARHATI, J.L. NO.-01,R.S. & L.R. DAG NOS.-3648,3649,3650,3651, K.N.NO.- 85370 TO 85372, 85381, 85382, 85384 TO 85387, 3649 TO 3651, K.N.NO.- 85370 TO 85372, 85381, 85382, 85384 TO 85387, 1035, 1036, 1037,P.S.-BELGHORIA, DIST.- NORTH 24 PARGANAS, PREMISES NO.-26, B.T.ROAD, MUNICIPAL HOLDING NO.-F-15, WARD NO.- 8, HAVE BEEN SO DESIGNED BY US WILL MAKE SUCH FOUNDATION & SUPER STRUCTURE SAFE IN ALL RESPECTS INCLUDING THE CONSIDERATION OF BEARING CAPACITY OF SOIL E.T.C.

Mainak Majumdar
B.C.E., M.C.E. (Struct)
ESE-152/1 of CMC
BTER / NKDA /10 / 00020

SIGN. OF STRUCTURAL ENGG.

DR. SUJIT KUMAR BOSE
PhD., M.C.E. (Soil) B.C.E. (Hons)
M 1-0-6
Certificate No.- PH-TC-0001

SIGN. OF GEO-TECHNICAL ENGG.

JAY PRAKASH BHARAT KUMAR AGRAWAL
B. Arch., M.I.A.
Reg. No. CA / 88 / 10098
ARCHITECT SI. NO. - 41/94

SIGNATURE OF ARCHITECT

TITLE:
SECTION AT A-A,SECTION AT B-B.

BLOCK-1 (PART - 1)

PROJECT:
PROPOSED PLAN OF (B+G+XVII), (B+G+XVIII) & (B+G+XIX) STORIED RESIDENTIAL BUILDING AT MOUZA-ARIADAHA-KAMARHATI, J.L. NO.-01,R.S. & L.R. DAG NOS.-3648 TO 3649, 3649 TO 3650, K.N.NOS. 1033 TO 1035, 1038, 1097, P.S.-BELGHORIA, DIST.- NORTH 24 PARGANAS, PREMISES NO.-26, B.T.ROAD, MUNICIPAL HOLDING NO.-F-15, WARD NO.- 8, UNDER KAMARHATI MUNICIPALITY.

ARCHITECTS:
AGRAWAL & AGRAWAL
BARODA KOLKATA

SCALE	DATE	DEALT	CHECKED
1:100	06.12.13	TARASHREE	MUKHERJEE