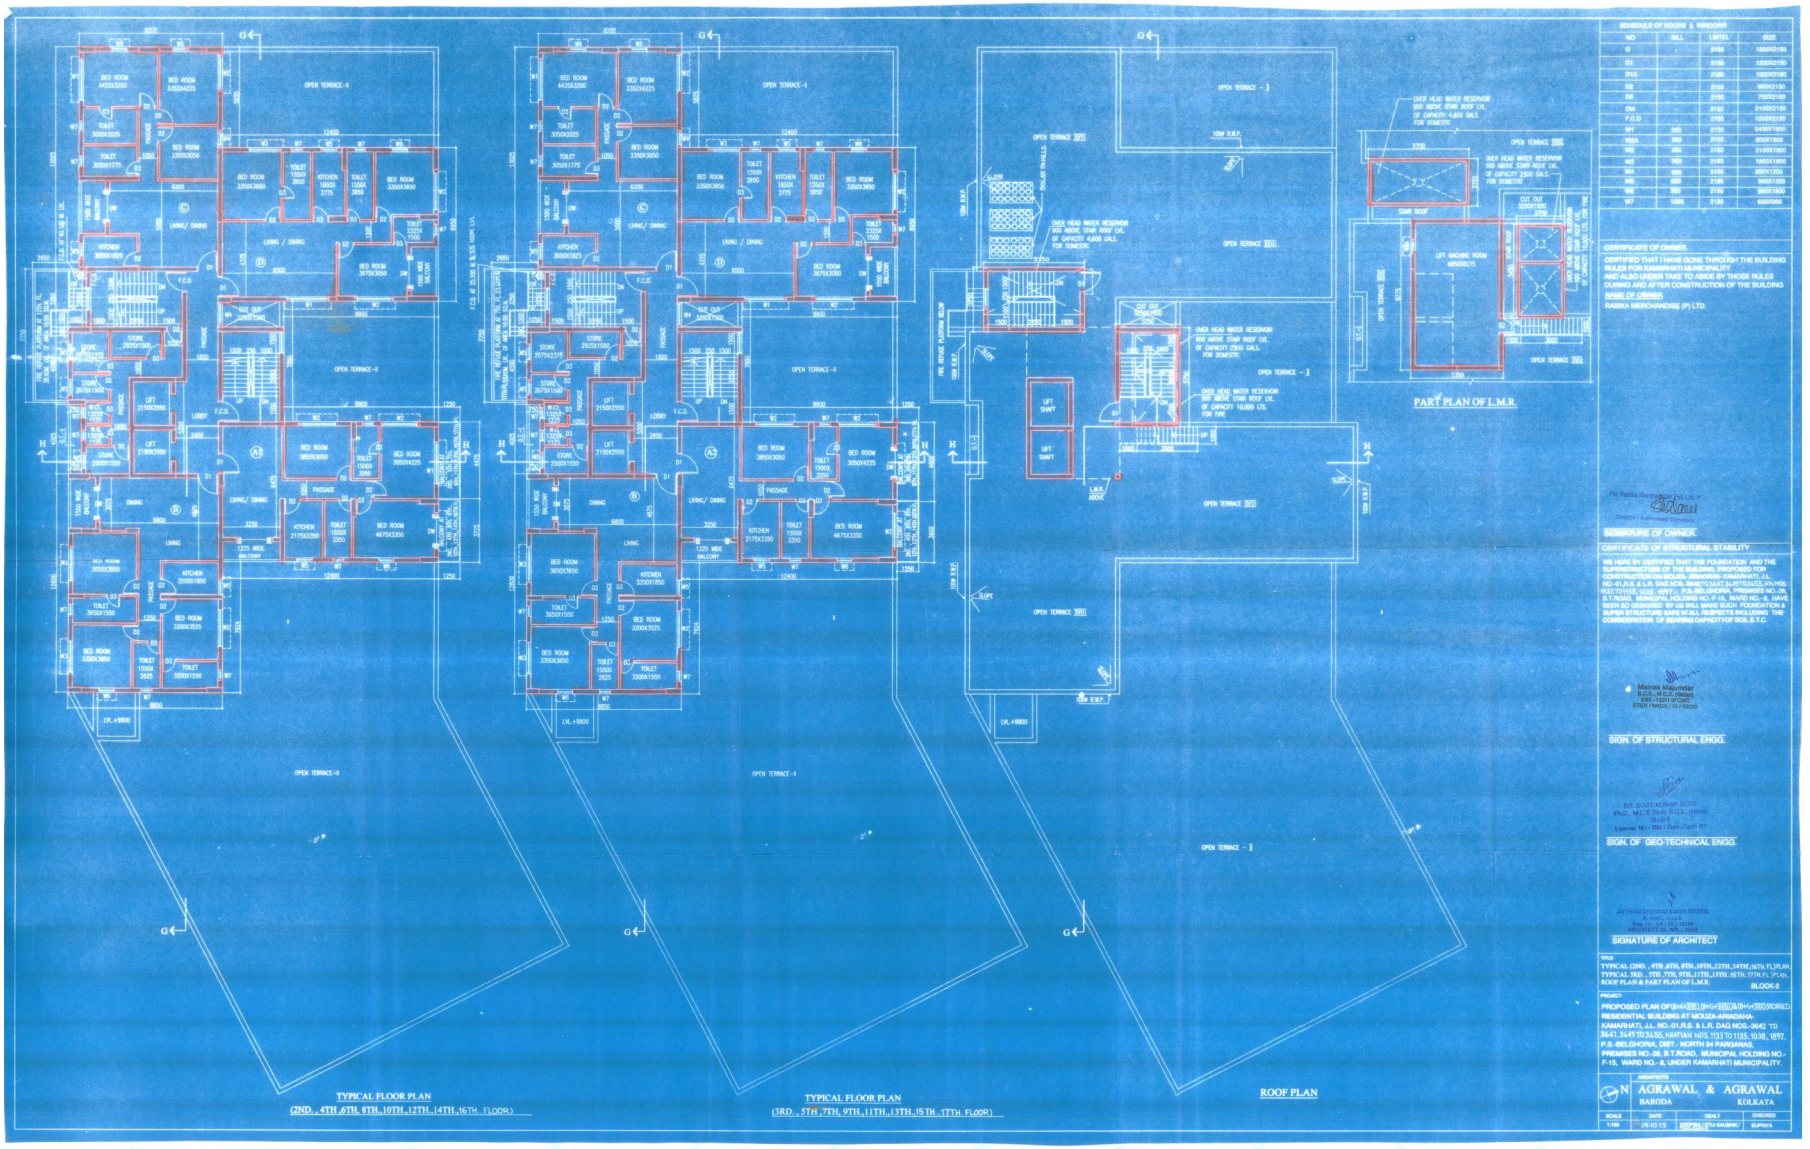
TYPICAL FLOOR PLAN
(2ND. , 4TH ,6TH, 8TH.,10TH.,12TH.,14TH.,16TH. FLOOR)
TYPICAL FLOOR PLAN
(3RD. , 5TH. ,7TH, 9TH.,11TH.,13TH.,15TH. ,17TH. FLOOR)
ROOF PLAN
PART PLAN OF L.M.R.
SCHEDULE OF DOORS & WINDOWS
CERTIFICATE OF OWNER.
SIGNATURE OF OWNER.
CERTIFICATE OF STRUCTURAL STABILITY
SIGN. OF STRUCTURAL ENGG.
SIGN. OF GEO-TECHNICAL ENGG.
SIGNATURE OF ARCHITECT
AGRAWAL & AGRAWAL
BARODA
KOLKATA