CLUSTER 1 ELEVATIONS & SECTIONS

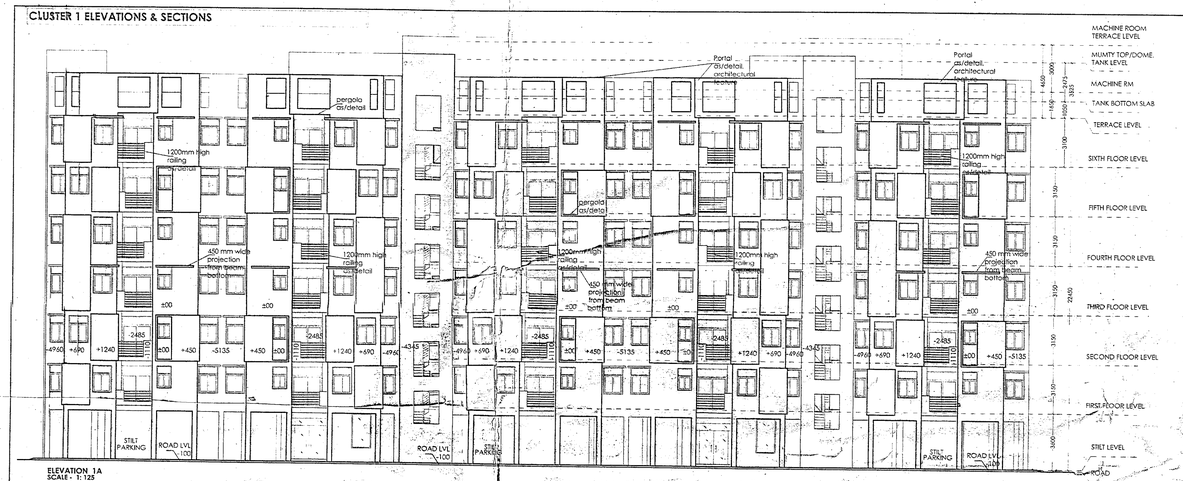

ELEVATION 1A
SCALE - 1: 125

SECTION AT A-A
SCALE - 1: 100

CLUSTER 2 ELEVATIONS & SECTIONS

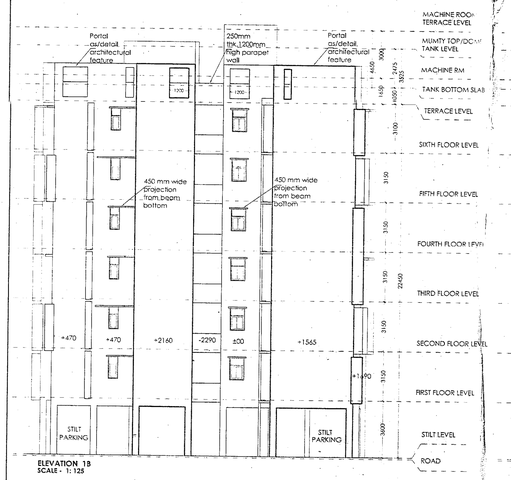

ELEVATION 1B
SCALE - 1: 125

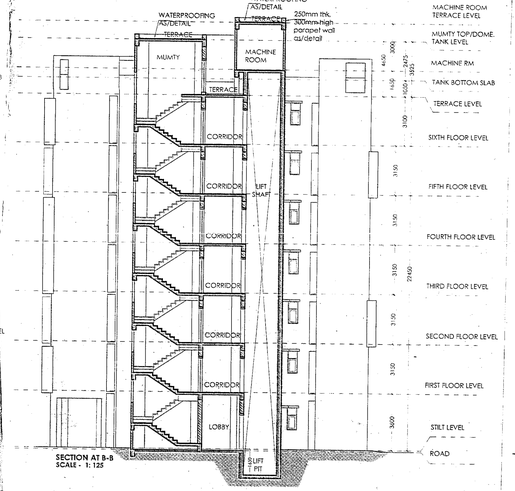

SECTION AT B-B
SCALE - 1: 125

ELEVATION 2A
SCALE - 1: 125

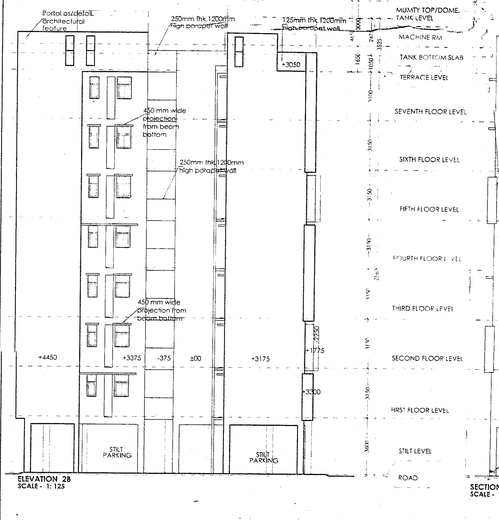

ELEVATION 2B
SCALE - 1: 125

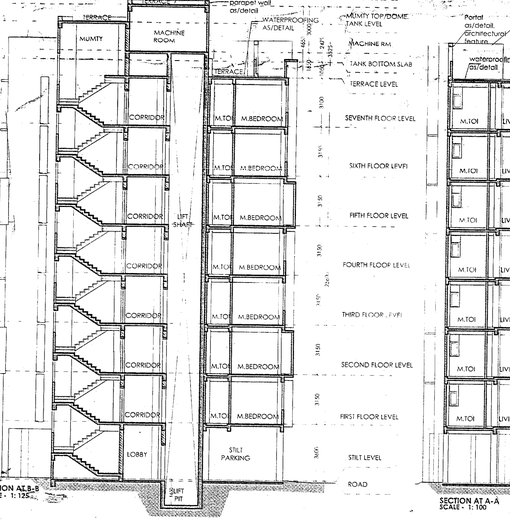

SECTION AT B-B
SCALE - 1: 125

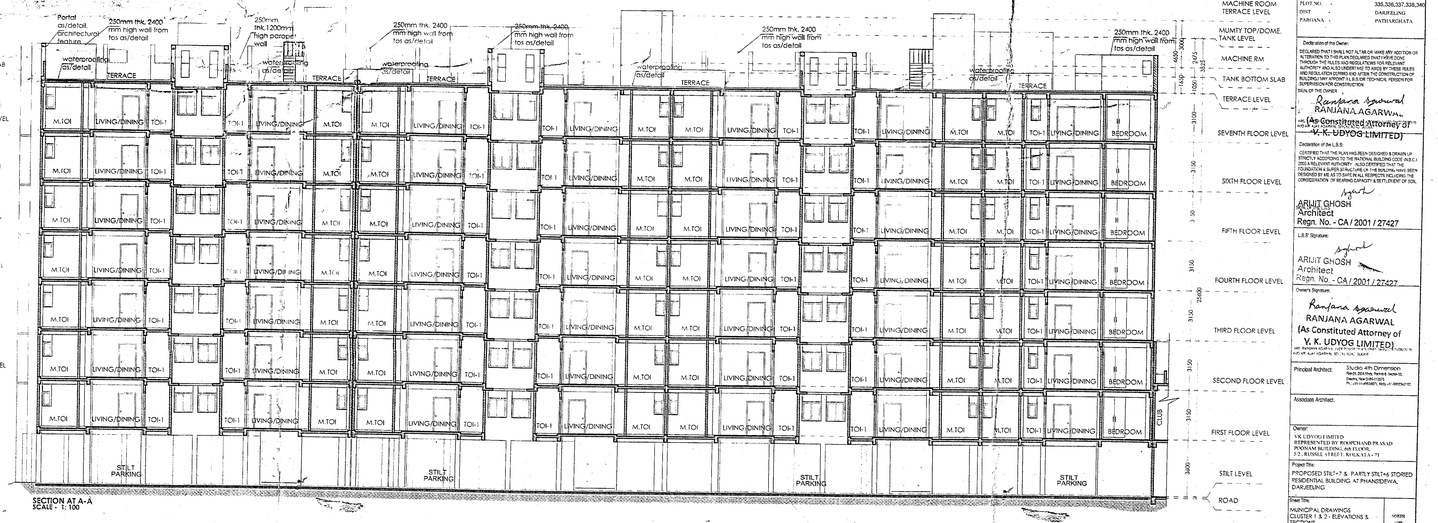

SECTION AT A-A
SCALE - 1: 100

SCHEDULE OF LAND

KHATIAN NO.	:	177
J.L. NO.	:	76
MOUZA	:	KALAGRAM
P.S.	:	PHANSIDEWA
PLOT NO.	:	338,336,337,335,340
DIST	:	DARJEELING
PARGANA	:	PATHARGHATA

Declaration of the Owner:
DECLARED THAT I SHALL NOT ALTER OR MAKE ANY ADDITION OR ALTERATION TO THE PLANS DELIVERED THEREFORE DONE THROUGH THE RULES AND REGULATIONS FOR RELEVANT MATTERS AND THAT I SHALL ABIDE BY ALL THE TERMS AND CONDITIONS AND RULES AND REGULATIONS AND AFTER THE CONSTRUCTION OF BUILDING I SHALL MAKE PAYMENT A.R.S. FOR TECHNICAL PERSON FOR SUPERVISION FOR CONSTRUCTION.
SIGN. OF THE OWNER :
Ranjana Agarwal
RANJANA AGARWAL
(As Constituted Attorney of V. K. UDYOG LIMITED)

Declaration of the L.B.S.:
CERTIFIED THAT THE PLAN HAS BEEN DESIGNED & DRAWN UP STRICTLY ACCORDING TO THE NATIONAL BUILDING CODE AND C.B.C. 2016 & RELEVANT AUTHORITY. ALSO CERTIFIED THAT THE FOUNDATION & SUPER STRUCTURE OF THE BUILDING HAVE BEEN DESIGNED BY ME AS TO SAFE IN ALL RESPECTS INCLUDING THE CONSIDERATION OF BEARING CAPACITY & SETTLEMENT OF SOIL.
ARIJIT GHOSH
Architect
Regn. No. - CA / 2001 / 27427
L.B.S' Signature:
ARIJIT GHOSH
Architect
Regn. No. - CA / 2001 / 27427
Owner's Signature:
Ranjana Agarwal
RANJANA AGARWAL
(As Constituted Attorney of V. K. UDYOG LIMITED)
Principal Architect: Studio 4th Dimension
Associate Architect:
Owner: V.K. UDYOG LIMITED
REPRESENTED BY HOUSELAND PRASAD PANSARI BUILDING, 6th FLOOR, 3-2, RUSSEL STREET, KOLKATA - 71
Project Title: PROPOSED STILT+7 & PARTLY STILT+6 STORED RESIDENTIAL BUILDING AT PHANSIDEWA, DARJEELING
Sheet Title: MUNICIPAL DRAWINGS CLUSTER 1 & 2 - ELEVATIONS & SECTIONS
SHEETS: 1 OF 1
DRAWN: POOJA
CHECKED: ARIJIT
DATE: 07.08.2023
SCALE: 1:125