CLUSTER 1 ELEVATIONS & SECTIONS

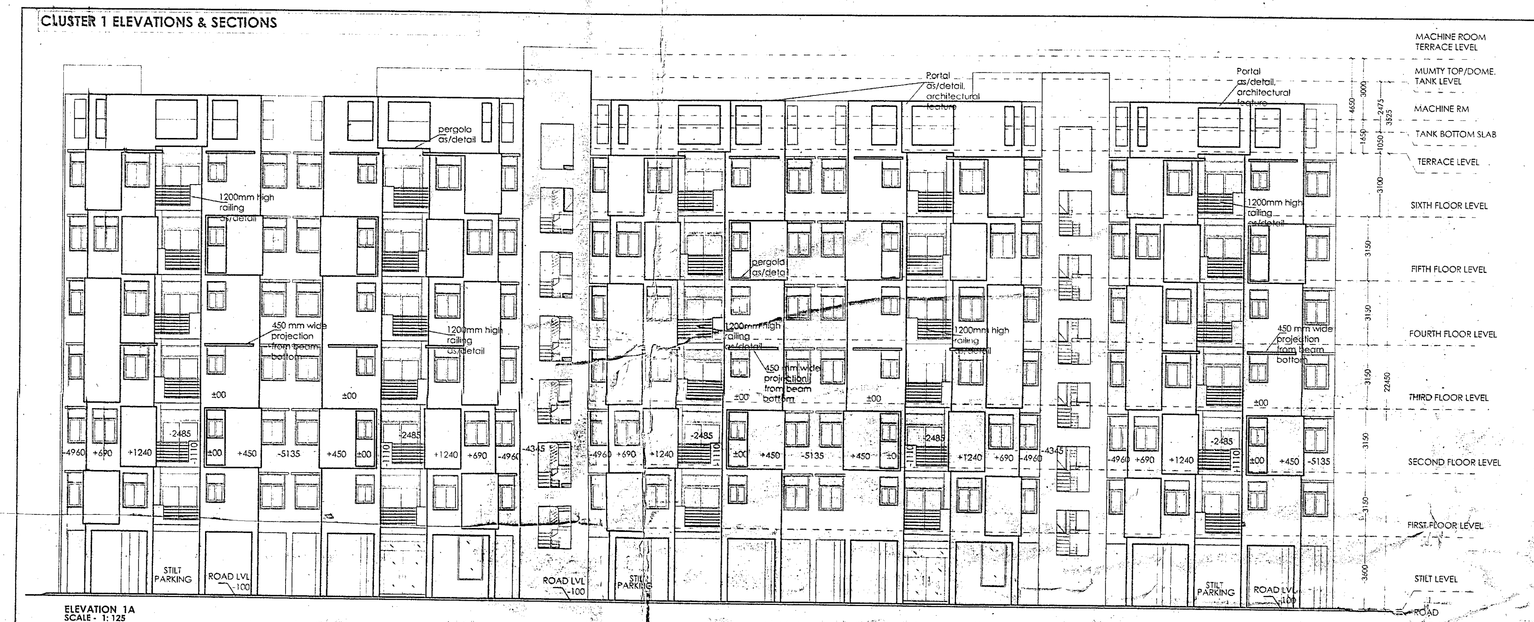

ELEVATION 1A
SCALE - 1: 125

SECTION AT A-A
SCALE - 1: 100

CLUSTER 2 ELEVATIONS & SECTIONS

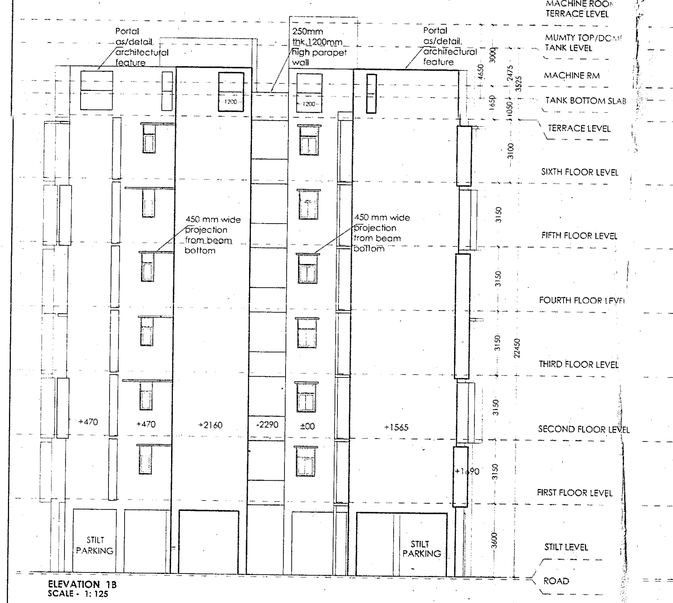

ELEVATION 1B
SCALE - 1: 125

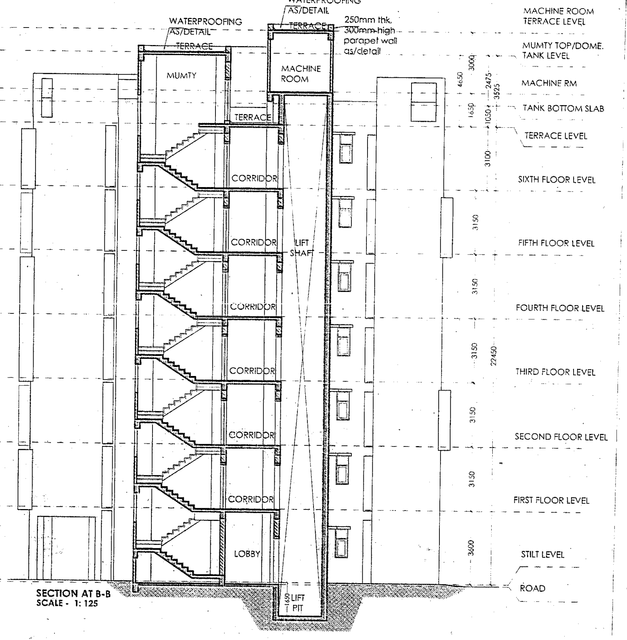

SECTION AT B-B
SCALE - 1: 125

ELEVATION 2A
SCALE - 1: 125

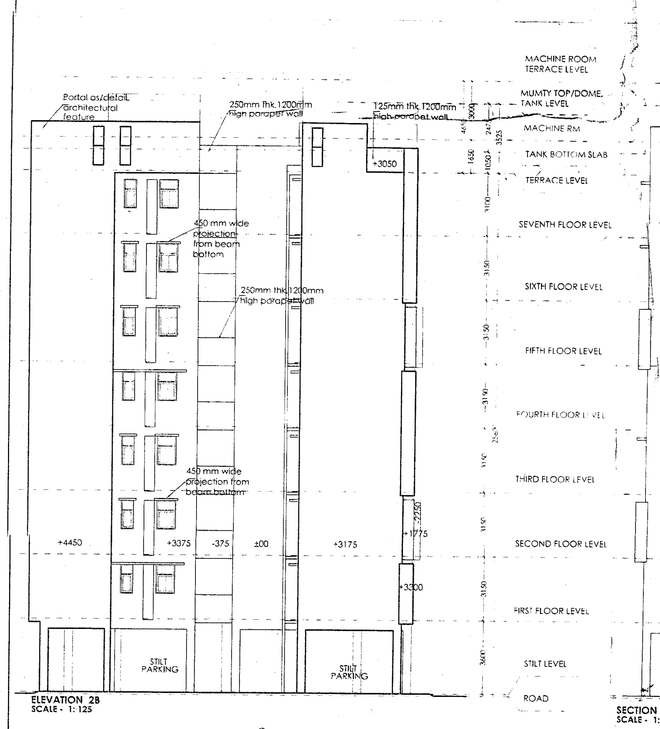

ELEVATION 2B
SCALE - 1: 125

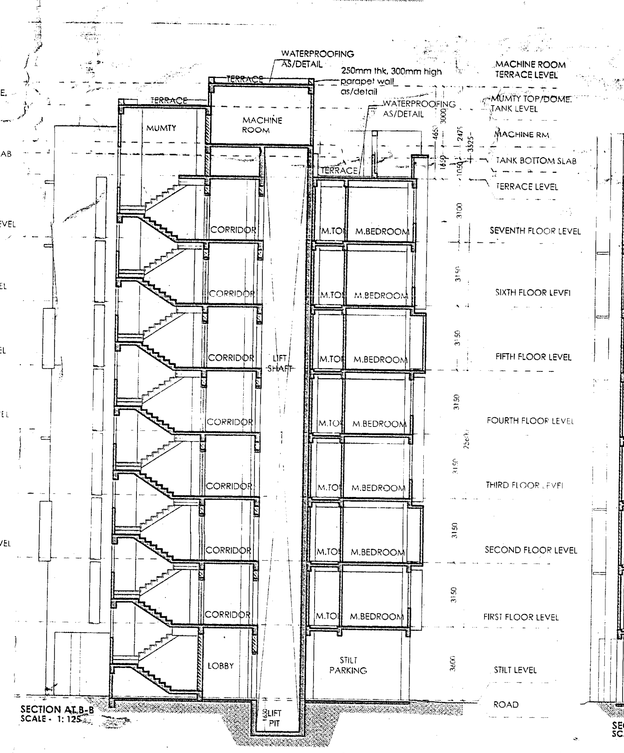

SECTION AT B-B
SCALE - 1: 125

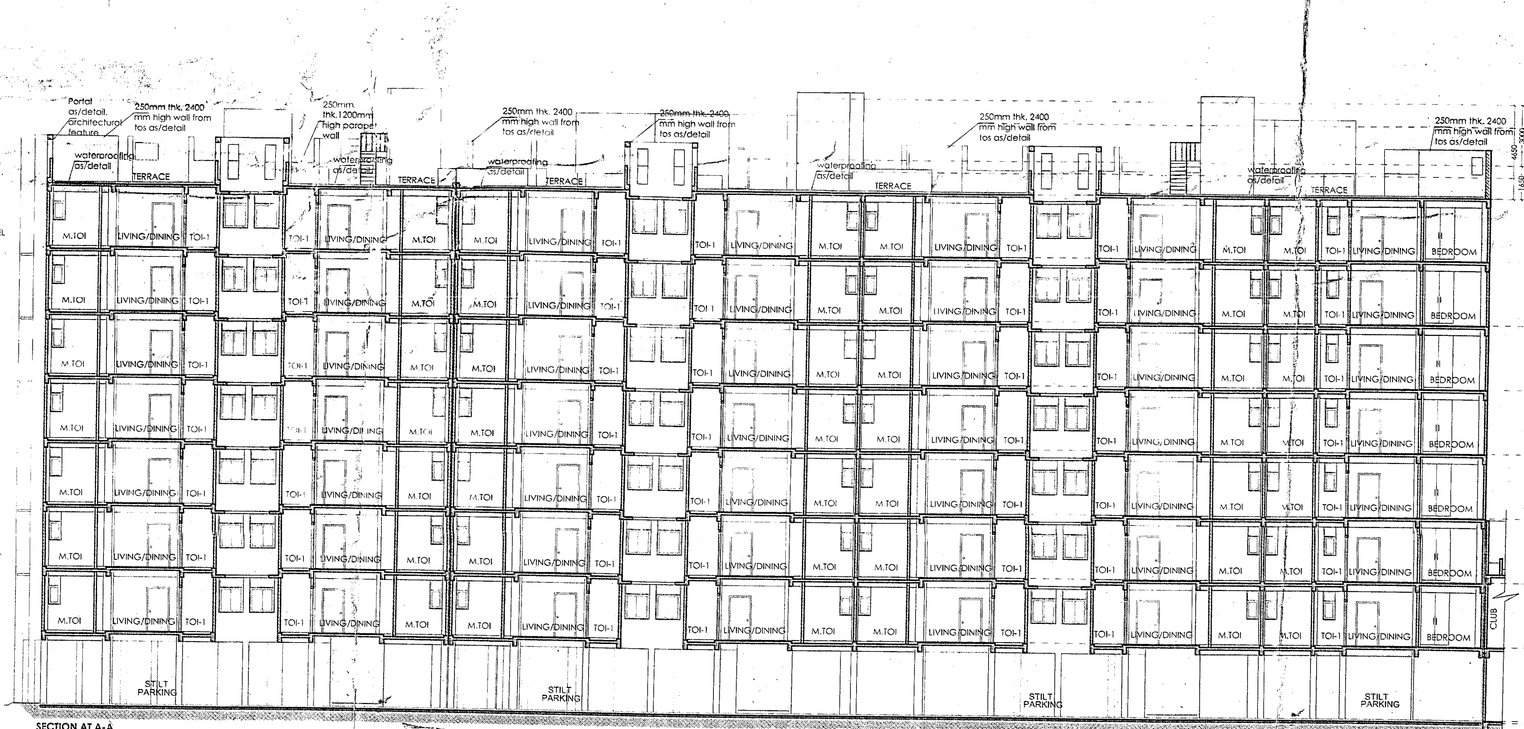

SECTION AT A-A
SCALE - 1: 100

SCHEDULE OF LAND

KHATIAN NO.: 177
J.L. NO.: 4
MOUZA: KALYAM
P.S.: PHANSIDEWA
PLOT NO.: 330,336,337,338,340
DIST.: DARJEELING
PARGANA: PATHARGHATA

Declaration of the Owner:

DECLARED THAT I SHALL NOT ALTER OR MAKE ANY ADDITION OF THE BUILDING AS PER PLANS DELIVERED THAT HAVE BEEN PASSED BY THE CLASS 3 INSTRUCTIONS FOR RELEVANT AUTHORITY AND ALSO I SHALL FOLLOW ALL THE RULES AND REGULATIONS AND AFTER THE CONSTRUCTION OF BUILDING I MAY APPOINT A L.B.S. FOR TECHNICAL PERSON FOR SUPERVISION OR CONSTRUCTION.

SIGN OF THE OWNER :

Ranjana Agarwal
RANJANA AGARWAL
(As Constituted Attorney of
V. K. UDYOG LIMITED)

Declaration of the L.B.S:

CERTIFIED THAT THE PLANS HAS BEEN DESIGNED & DRAWN UP STRICTLY ACCORDING TO THE NATIONAL BUILDING CODE AND A RELEVANT AUTHORITY. ALSO CERTIFIED THAT THE FOUNDATION & SUPERSTRUCTURE OF THE BUILDING HAS BEEN DESIGNED BY ME AS TO SAFE IN ALL RESPECTS INCLUDING THE CONSIDERATION OF BEARING CAPACITY & SETTLEMENT OF SOIL.

ARIJIT GHOSH
Architect
Regn. No. - CA/ 2001 / 27427

L.B.S' Signature:

ARIJIT GHOSH
Architect
Regn. No. - CA/ 2001 / 27427

Owner's Signature:

Ranjana Agarwal
RANJANA AGARWAL
(As Constituted Attorney of
V. K. UDYOG LIMITED)

Principal Architect: Studio 4th Dimension

Associate Architect:

Owner: V.K. UDYOG LIMITED
REPRESENTED BY: ROOPCHAND PRASAD PODDAR BUILDING, 3RD FLOOR, 2-2, RUSSEL STREET, KOLKATA - 71

Project Title: PROPOSED STILT+7 & PARTLY STILT+6 STORIED RESIDENTIAL BUILDING AT PHANSIDEWA, DARJEELING

Sheet Title: MUNICIPAL DRAWINGS CLUSTER 1 & 2 - ELEVATIONS & SECTIONS

SHEET NO. A/005

SCALE: 1:125 & 1:100 | DATE: 07.06.2012
DRAWN BY: ARIJIT GHOSH | CHECKED BY: ARIJIT GHOSH