SECTION Y–Y

PLAN
DETAIL OF SEPTIC TANK (200 USERS)
SCALE–1:50

- Noted and recommended for sanction the building plan no. 1867/E/2018 upto G+IV Height 15.00 mt. subject to the condition.
- Before starting any construction, the site must conform to the plan Sanctioned and all the condition as proposed in the plan should be fulfilled.
- All the materials necessary for construction should conform to Standard specified in the National Building Code of India.
- Necessary Steps should be taken for safety of lives of the existing P.H.E. & Adjacent properties during construction.
- Construction Site should be maintained to prevent unsocial activities.
- Design of all structural members including that of the foundation should be as per Drawings/Statement specified in the N.B.C. of India.
- The sanction is valid for 3 years from date of sanctioning.
- Information required by the applicant in this end case Commencement of work, Completion of foundation upto plinth, Completion of work.
- No rain water also should be fixed or discharged on Road or Footpath.
- The construction should be carried out as per specifications U.S. Structural plan under the supervision of qualified supervising Engineer.
- Construction of garbage vat, soak pit under should be taken by the owners.
- Any deviation [illegible] shall mean demolition.

Asstt. Engineer South 24 Pgs. Z.P.

District Engineer South 24 Pgs. Z.P.

Executive Officer
Additional Gram Panchayat
Bishnupur-I, South 24 Pgs.

Approved
24.11.17

Pradhan
KULER GRAM PANCHAYAT
Bishnupur-I, South 24 Pgs.

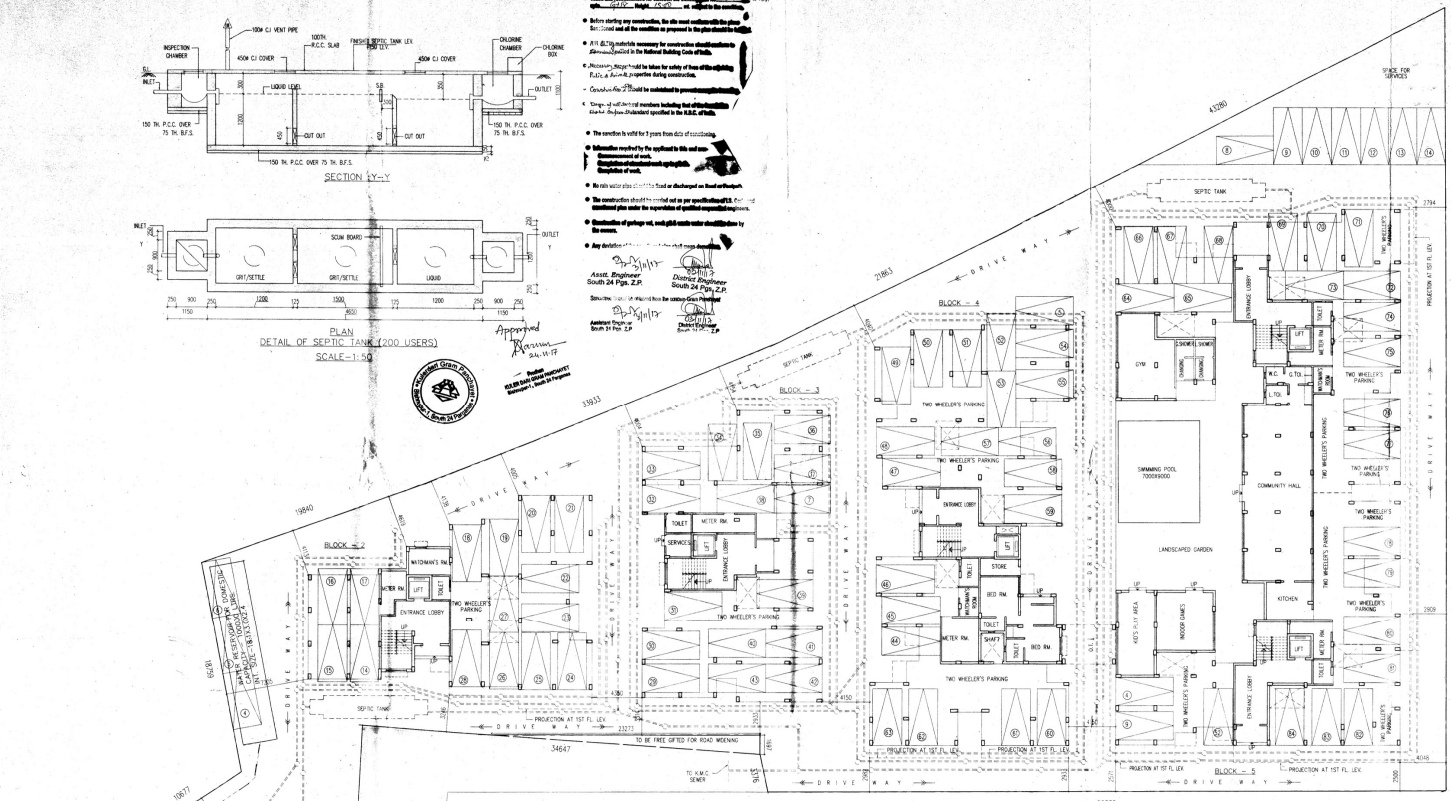

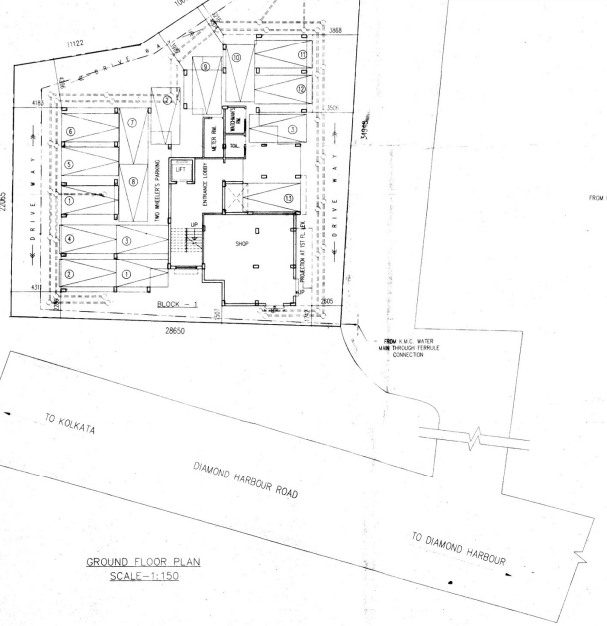

GROUND FLOOR PLAN
SCALE–1:150

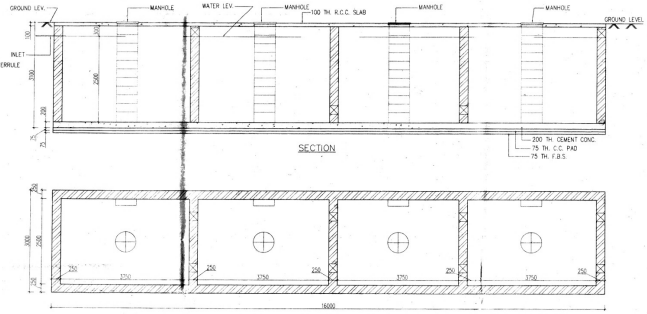

SECTION

PLAN
DETAIL OF UNDERGROUND TANK FOR DOMESTIC
CAPACITY–100000 LTRS.
SCALE–1:50

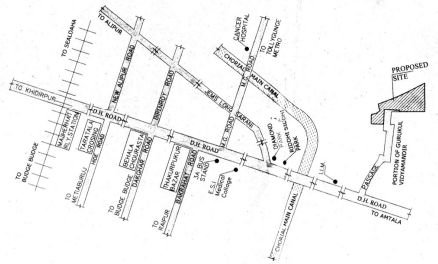
TO KALIGANJ
TO KHADYAPUR
TO BISHNUPUR
TO BONGE BUNDH
TO MITHAKHALI
TO BONGE BUNDH
TO BISHNUPUR
TO BISHNUPUR
TO KOLKATA
CANCER HOSPITAL
TO BONGE METAL
CHOWRASTA
CHOWRASTA
CHOWRASTA