PRODUCED BY AN AUTODESK EDUCATIONAL PRODUCT

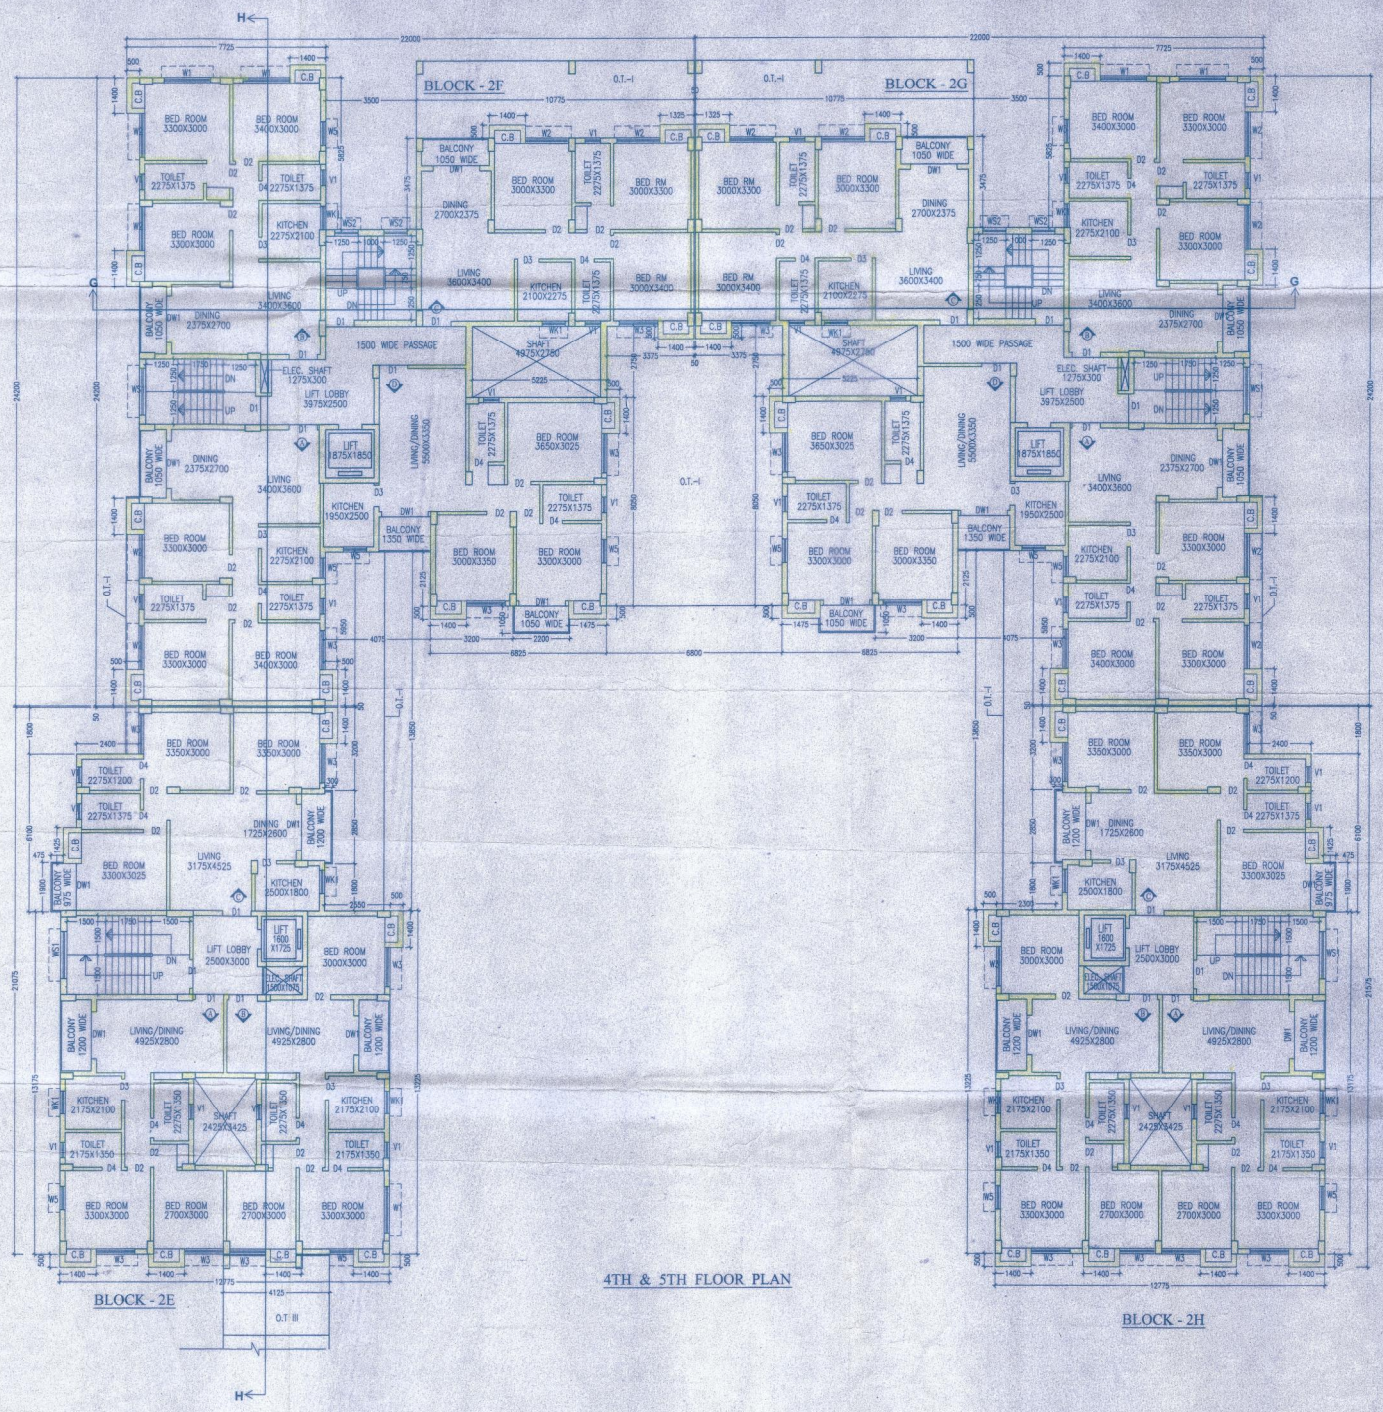

SCHEDULE OF DOORS & WINDOWS

TYPE	SILL	LINTEL	SIZE	TYPE	SILL	LINTEL	SIZE
D1	–	2100	1100X2100	W1	275	2100	1800X1825
D2	–	2100	900X2100	W2	275	2100	1500X1825
D3	–	2100	825X2100	W3	275	2100	1200X1825
D4	–	2100	750X2100	W4	275	2100	900X1825
DW1	–	2100	1800X2100	WK1	1050	2100	900X1050
D15	–	2100	1500X2100	WK2	1050	2100	750X1050
DW2	–	2100	1500X2100	WS1	900	2100	900X1200
DW3	–	2100	1450X2100	WS2	900	2100	1200X1200
				V1	1200	2100	600X900

GENERAL NOTES

1. ALL DIMENSIONS ARE IN MM.
2. ALL EXTERNAL WALLS 250TH. & 200TH. & INTERNAL WALLS 125 & 75 THK. UNLESS OTHERWISE MENTIONED.
3. ALL MASONRY WORKS ARE BOUNDED BY CEMENT MORTAR (1:6) & (1:4).
4. EXTERNAL PLASTER IS 25TH. & INTERNAL PLASTER IS 12MM. TH.WITH 1:4 MORATAR.
5. ALL CONC. GRADE IS M200 (1:1.5:3).

ALOK ROY
Enlisted Geotechnical Engineer
Rajpur-Sonarpur Municipality
No.- 008 / G.T. Eng., Class-I

PS VINAYAK COMPLEX LLP
PARTNER
As Constituted Attorney of
ALLWORTH TRADECOM PVT. LTD.
LINGRAJ OVERSEAS PVT. LTD.
ZIRCON DEALERS PVT. LTD.
KYAL DEVELOPERS PVT. LTD.
SUMIT QUALITY MARBLES PVT. LTD.
SPANDAN ENCLAVE PVT. LTD.
GREEN FIELD NIKETAN PVT. LTD.
RAINBOW ENCLAVE PVT. LTD.

AS CONSTITUTED ATTORNEY OF
AYANNA BUILDERS PRIVATE LIMITED
WINESOME INFRA PRIVATE LIMITED
WILY BUILDERS PRIVATE LIMITED
WORTHY BUILDERS PRIVATE LIMITED
ENABLE ESTATE PRIVATE LIMITED
EMPIRE HIGHRISE PRIVATE LIMITED
BALAJI DEVELOPMENT PVT LTD
ROYER FARE BUILDERS PVT. LTD.

SIGNATURE OF OWNER

CERTIFICATE OF STRUCTURAL ENGINEER

CERTIFIED THAT, "THE STRUCTURAL DESIGN & DRAWINGS OF BOTH FOUNDATION & SUPER STRUCTURE OF THE BUILDING HAS BEEN MADE BY ME CONSIDERING ALL POSSIBLE LOADS INCLUDING THE SEISMIC LOAD AS PER THE NATIONAL BUILDING CODE OF INDIA & CERTIFIED THAT IT IS SAFE & STABLE IN ALL RESPECTS".

SUBIR CHANDRA SANYAL
B.C.E ; A.M.I. (STRUCT. E. (I)
E.B.S. NO. 840, CLASS-I
E.S.E. NO. 007, CLASS-I
RAJPUR-SONARPUR MUNICIPALITY

SIGNATURE OF STRUCTURAL ENGINEER.

CERTIFICATE OF ARCHITECT

THE E.B.S. HAS CERTIFIED ON THE PLAN ITSELF WITH FULL RESPONSIBILITY THAT THE BUILDING PLAN HAS BEEN DRAWN UP AS PER PROVISION OF WEST BENGAL MUNICIPAL BUILDING RULES 2007, AS AMENDED FROM TIME TO TIME AND THAT THE SITE CONDITION INCLUDING THE WIDTH OF THE ABUTTING ROAD CONFIRM WITH THE PLAN AND IT IS A BUILD ABLE SITE AND NOT A TANK OR A FILLED UP TANK.

Rajkumar Agarwal
Architect
Member of Council of Architecture CA/ 94 / 17940

SIGNATURE OF ARCHITECT.

TITLE (EXISTING BLOCK : - 2E,2F,2G,2H)

4TH & 5TH FLOOR PLAN

PROJECT

EXISTING G+IV (BL-1) STORIED (14.49MT.HT.), G+V (BL-2A TO 2H) STORIED (18.00 MT .HT.) AND PROPOSED G +VII (BL-3A,3B & 3C) STORIED (25.00 MT. HT.) RESIDENTIAL BUILDING AT HOLDING NO. 1529, DWARIR ROAD, MOUZA - DHAMAITALA, JL NO. 75, R.S. DAG NO.39,40,41,42,46,46, 60-64,59,58,55,55 (P), 46(P), 43(P), L.R. DAG NO.27,44,45,46,49,50,51,52,53,58,59,60,62, 63, 47, L.R. KHATIAN NO. 706-717,678,722,676,718, 681,719,677, 721, 680,720, 674,716,679,675; P.S. SONARPUR, DIST. 24 PARGANAS (SOUTH), WARD NO. 25 UNDER RAJPUR SONARPUR MUNICIPALITY.

DATE	JOB. NO.	DEALT	CHECKED	SHEET NO
18.09.17	ARCH/355/2015	SOMA	ANIMESH	16/19

SCALE 1:100

ARCHITECT

RAJ AGRAWAL & ASSOCIATES
8B, ROYD STREET, KOLKATA - 16

SCALE 1:100

Sanyalson Associates
Consultant Pvt. Ltd.
CONSULTANT PLANNER & STRUCTURAL ENGINEERS
KANUNGO PARK
P-157 KOLKATA-84

Checked by
06/11/17
(Rajib Mukherjee)
Local Office Engineer-in-charge
RAJPUR-SONARPUR MUNICIPALITY.

APPROVAL OF S.A.E..

FOR OFFICE USE ONLY

RAJPUR-SONARPUR MUNICIPALITY ESTD-1876

APPROVED
Plan No. 201/REV/05/25/18 Dated 06/11/2017
Valid Upto 06/11/2022
6/11/17
06/11/17
Partha Gupta
Municipal Engineer
Dr. Pallab Das
Chairman
RAJPUR-SONARPUR MUNICIPALITY

PRODUCED BY AN AUTODESK EDUCATIONAL PRODUCT