


THIRD FLOOR PLAN
E.L. +14750
SCALE :- 1:100

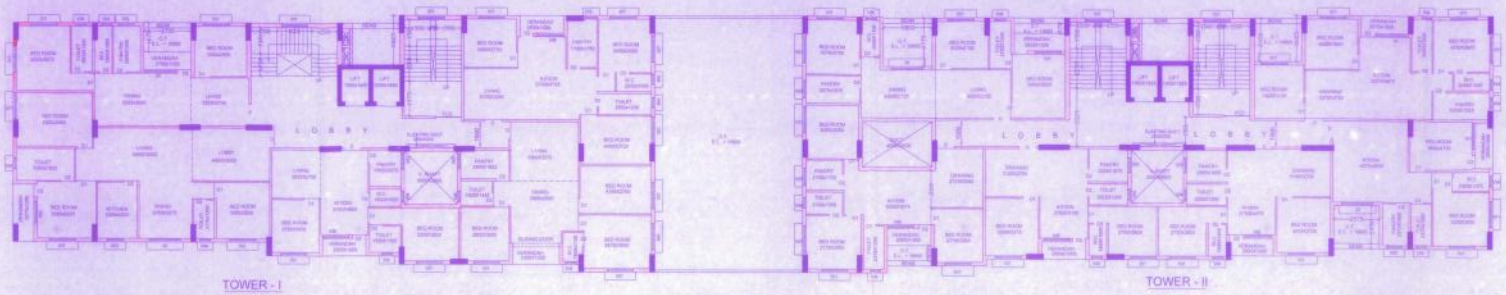


SECOND FLOOR PLAN
E.L. +10600
SCALE :- 1:100




FIRST FLOOR PLAN
E.L. +5800
SCALE :- 1:100

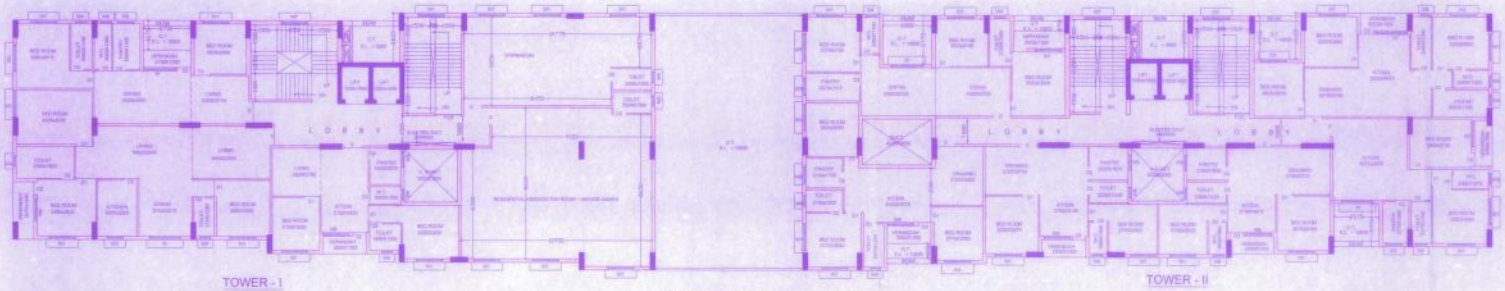


BASEMENT PLAN
E.L. -3000
SCALE :- 1:100

DETAIL SPECIFICATION OF BUILDING

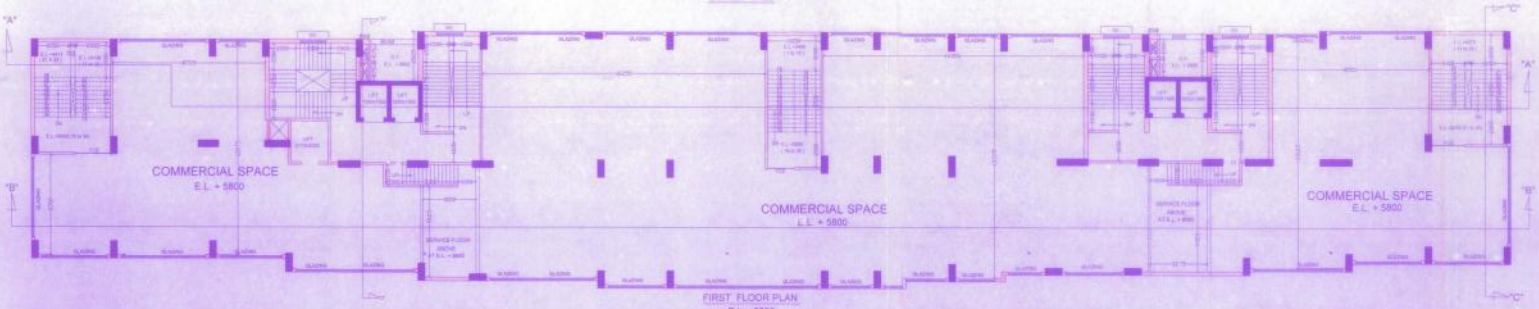SCHEDULE OF DOORS & WINDOWS

| MARKED | SIZE | MARKED | SIZE |
|---|---|---|---|
| | | W | 1800 X 1200 |
| D | 1000 X 2100 | W1 | 1500 X 1200 |
| D1 | 900 X 2100 | W2 | 1200 X 1200 |
| D2 | 750 X 2100 | W3 | 600X600 |
| D3 | 1200 X 2100 | W4 | 600 X 600 |
| D4 | 1200 X 2100 | W5 | 1200 X 1200 |
| FD1 | 1000 X 2100 | W6 | 1500 X 1200 |

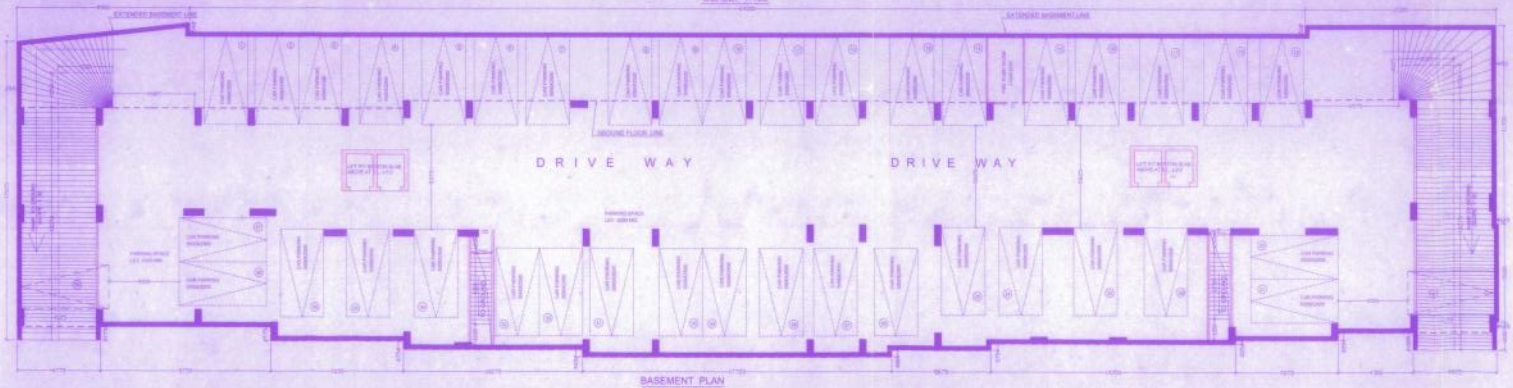DECLARATION OF E.B.A

ABHIR KANTI GHOSH
SUPAR DAKSHA MUKHOPADHYAY
R.S./ BATANAGAR / 13-15-18
(ABHIR KANTI GHOSHAL RL-15
& ANOR. CH-17/19/04
TEL. 98324 83927

DECLARATION OF STRUCTURAL ENGINEER

CONSULTANTS
SAYUZ TECHNOLOGIES

PROJECT

PROPOSED PLAN OF THE BASEMENT + X STORIED COMMERCIAL AND RESIDENTIAL BUILDING AT HOLDING NO. 82/2, S.N.GHOSH AVENUE, R.S DAG NO - 140, R.S. KHATIAN NO - 160, L.R.DAG NO - 126, L.R. KHATIAN NO - 3099, MOUZA - ELACHI, WARD NO - 28, J.L. NO - 70, P.O - NARENDRAPUR, P.S. - SONARPUR, DIST - 24PGS (S) UNDER RAJPUR - SONARPUR MUNICIPALITY.

BASEMENT PLAN, FIRST FLOOR PLAN, 2ND FLOOR PLAN & 3RD FLOOR PLAN

APPROVAL OF B.A.E

Checked by

APPROVED
Plan No. 21/07/24/92 Dated 07/08/2023
Valid upto 07/08/2023
Municipal Engineer
Rajpur Sonarpur Municipality
Chairman
R.S.(M) Rajpur Sonarpur Municipality