MASTER PLAN

SCALE : 1:400

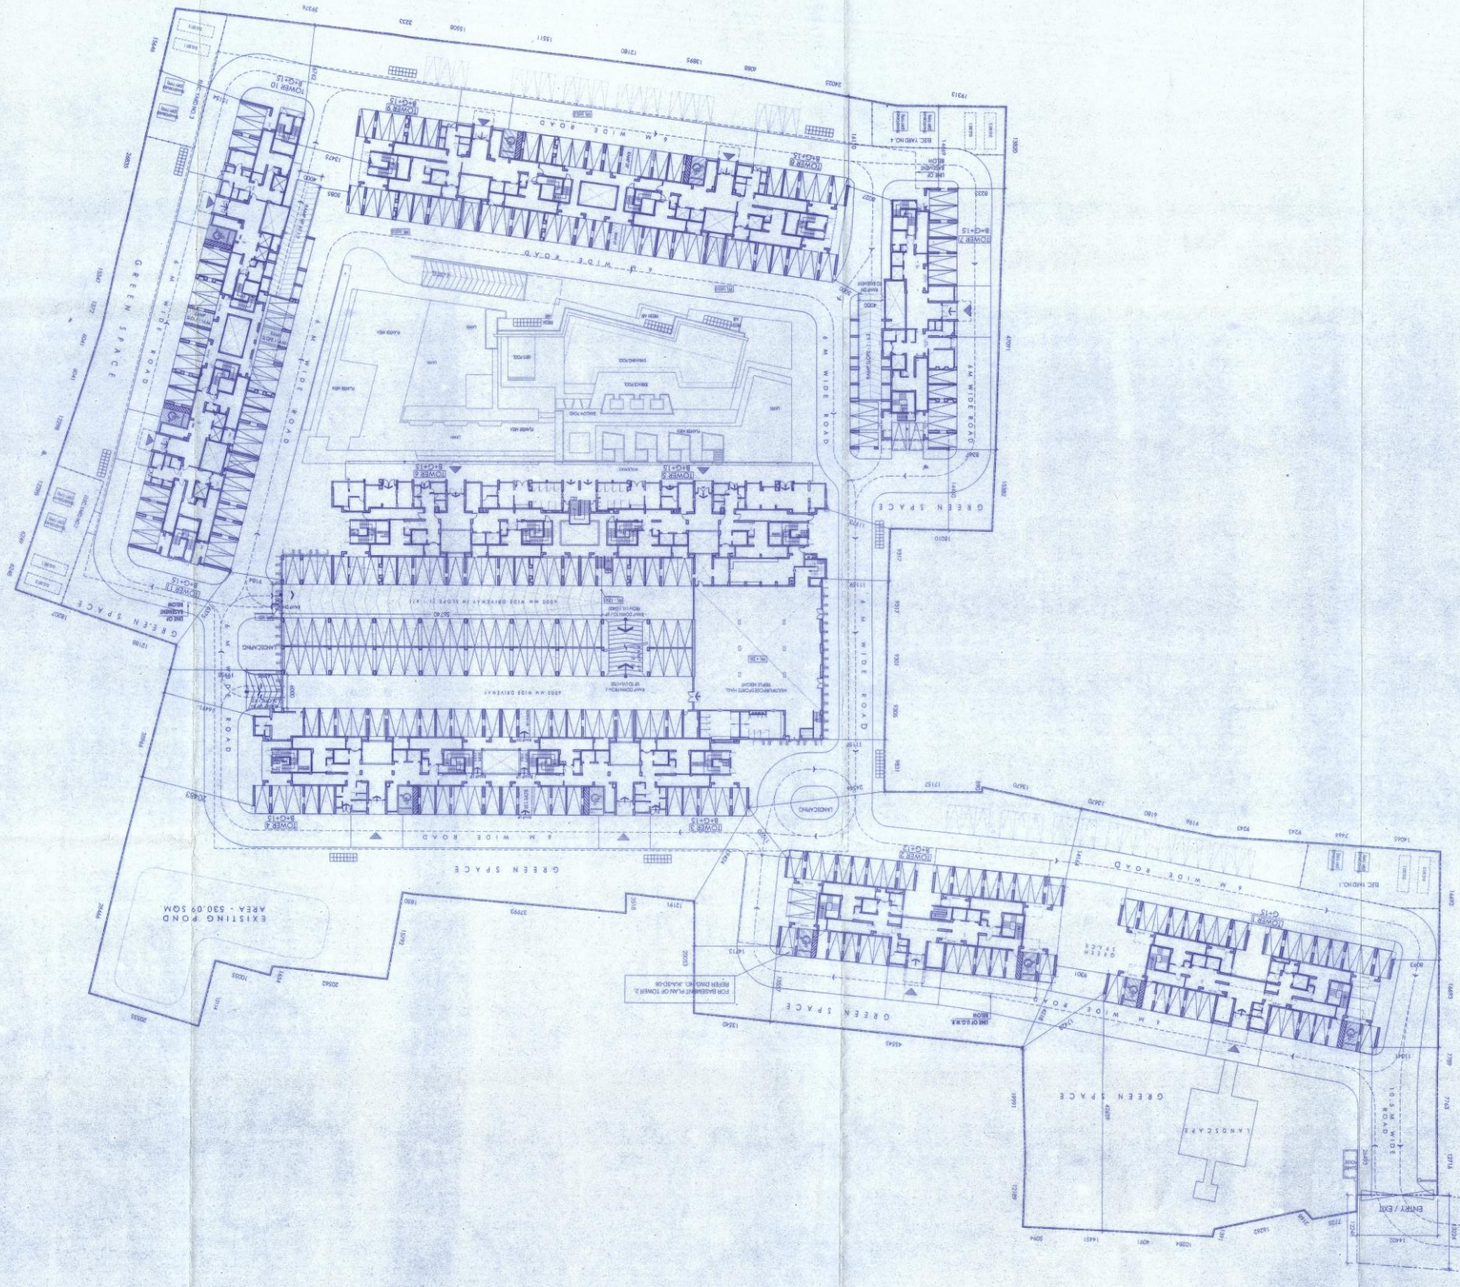
GREEN SPACE
4 M WIDE ROAD
EXISTING POND
AREA : 530.09 SQM
GREEN SPACE
4 M WIDE ROAD
GREEN SPACE
4 M WIDE ROAD
GREEN SPACE
AMENITIES
Entry / Exit
GREEN SPACE
4 M WIDE ROAD
GREEN SPACE
4 M WIDE ROAD
GREEN SPACE
4 M WIDE ROAD