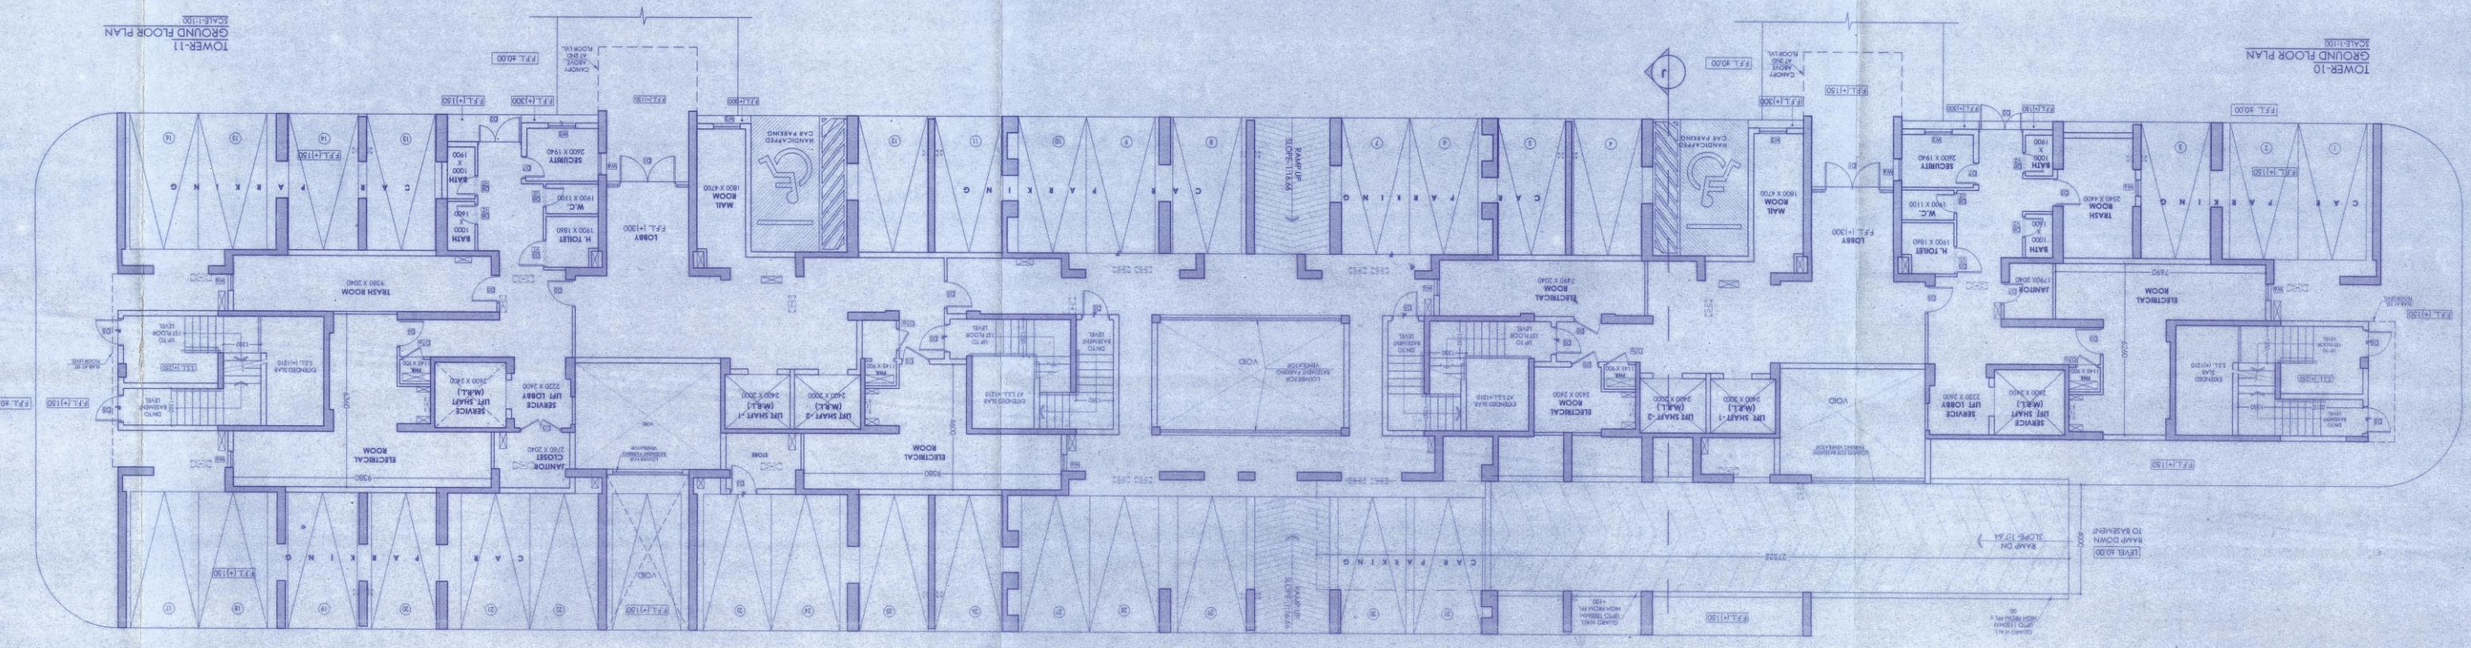

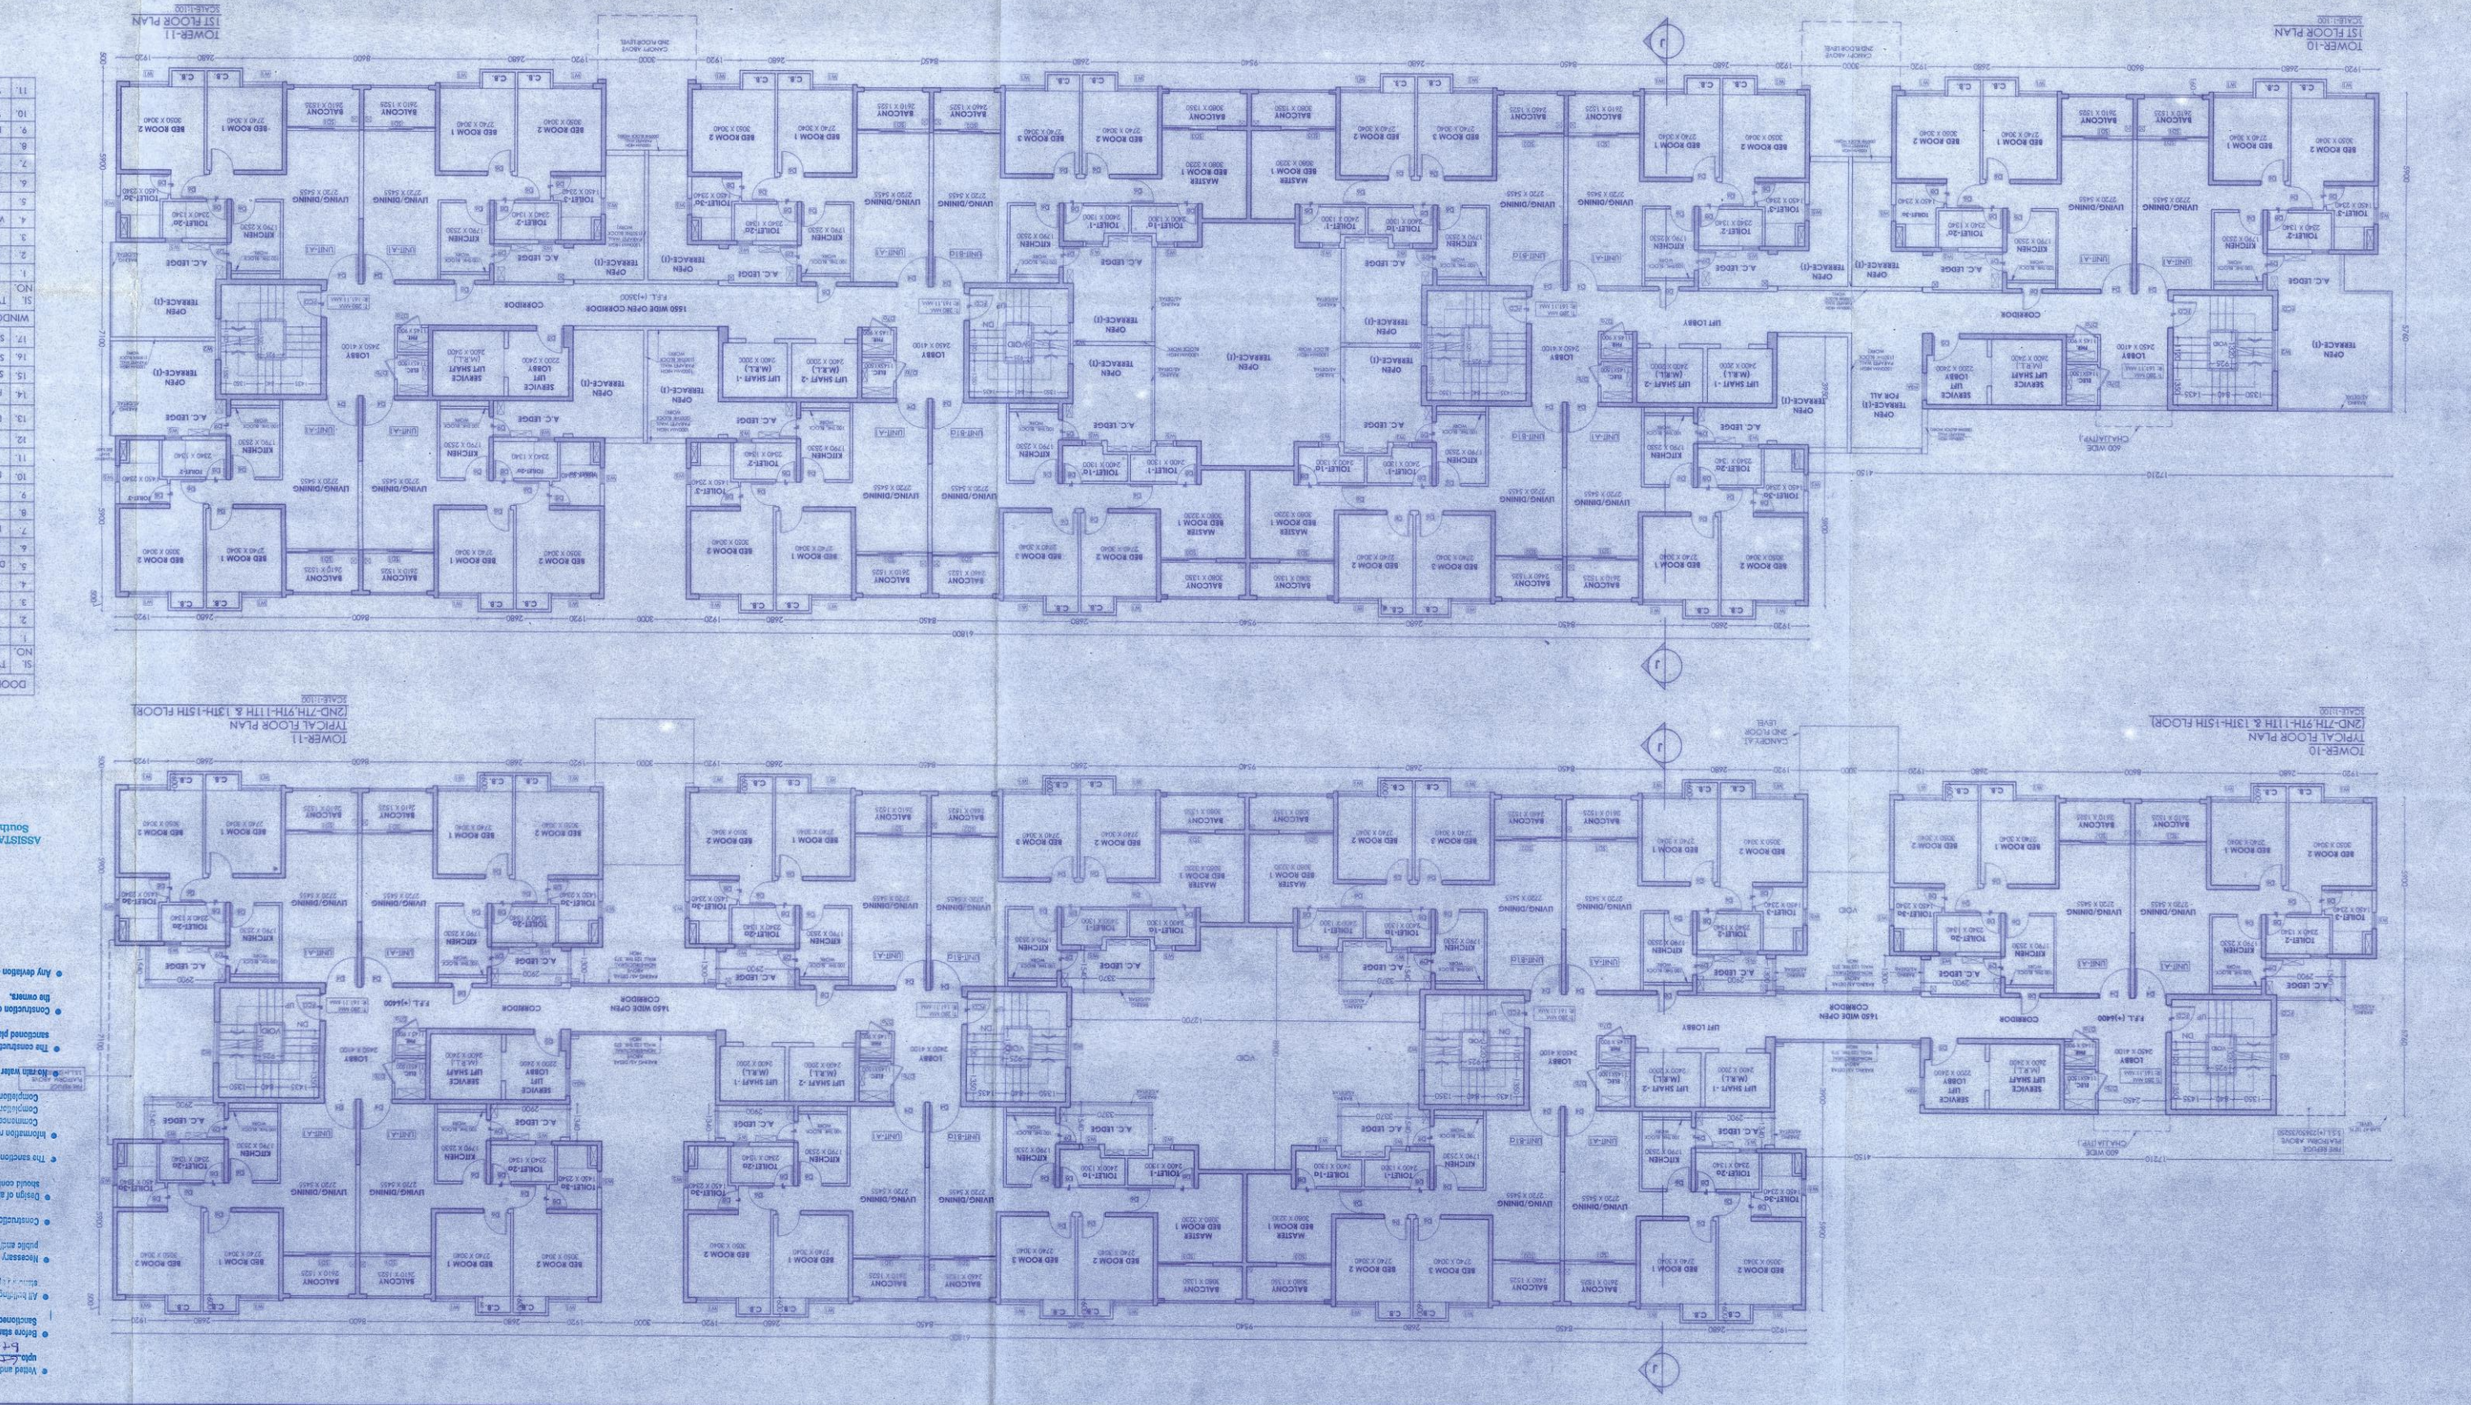

SL NO.	TYPE	WIDTH (B.O.)	SILL (B.O.)	LINTEL (B.O.)	SIZE(B.O.)
1	D1	1000	0	2400	1000X2400
2	D2	1100	0	2400	1100X2400
3	D3	1200	0	2150	1200X2150
4	D4	1150	0	2150	1150X2150
5	D4a	1100	0	2150	1100X2150
6	D5	1000	0	2150	1000X2150
7	D6	900	0	2150	900X2150
8	D7	800	0	2150	800X2150
9	D7a	800	0	2150	800X2150
10	D8	750	0	2150	750X2150
11	D9	700	0	2150	700X2150
12	D10	600	-	Bottom of the beam	600X750

SL NO.	TYPE	WIDTH (B.O.)	SILL (B.O.)	LINTEL (B.O.)	SIZE(B.O.)
1	W1	1400	450	2400	1400X1950
2	W2	1500	-	-	1500X1200
3	W3	1000	1000	2400	1000X1500
4	W3A	1000	800	2150	1000X1500
5	W4	800	1350	2400	800X1200
6	W5	600	1350	2150	600X1900
7	W6	600	1350	2150	600X2200
8	W7	750	1200	2400	750X1200
9	FD1	4250	150	3150	4250X2200
10	V1	1000	-	Bottom of the beam	1000X400
11	V2	750	-	Bottom of the beam	750X400

DOOR SCHEDULE

WINDOW SCHEDULE

NAME OF OWNERS :
PS NIVAYAK COMPLEX LLP
PARTNERS
AS OSSTTUTED ATTORNEYS OF

1. BRATATI MUKHOPADHYAY
2. SOUMITRA MUKHERJEE
3. PUSHPA TOURS & TRAVELS
4. YHOUSE RETAIL PVT. LTD.
5. GALTONIA BUILDERS
6. YHOUSE RENAL PRODUCTS
7. OASONIA HEIGHTS PVT. LTD.
8. PHOBOS ADRO MARKETING PVT. LTD.
9. PHOBOS DEVELOPERS PVT. LTD.
10. BLAIRARGAS HOUSING PVT. LTD.
11. COLLETIA HOUSING PVT. LTD.
12. KUZCO GRIHO PVT. LTD.
13. JAMUNA BUILDERS PVT. LTD.
14. YHOUSE AQUI PRODUCTS PVT. LTD.
15. PHOBOS HOUSING PVT. LTD.
16. SUNSOF REALTY PLUS PVT. LTD.
17. SUMMUS REALTY PVT. LTD.
18. BALLOTA HOMES PVT. LTD.
19. MADEGARAS HOUSING PVT. LTD.
20. EVARA CONSULTANCY PVT. LTD.
21. YHOUSE FUTERS PVT. LTD.
22. MATHRUSOS REALTY PVT. LTD.
23. YHOUSE TRAVELS PVT. LTD.
24. PHOBOS COMPUTERS PVT. LTD.
25. YHOUSE ROOPA A PVT. LTD.
26. PHOBOS COMPUTERS PVT. LTD.
27. YHOUSE ARO MARKETING PVT. LTD.
28. YHOUSE INTERIOR DECORATORS PVT. LTD.
29. PHOBOS AGRI COMMERCIAL PVT. LTD.
30. YHOUSE IMAGE & GRAPHICS PVT. LTD.
31. YHOUSE IT SOLUTIONS PVT. LTD.
32. PHOBOS ROOFING PVT. LTD.
33. ARS RENAL PRODUCTS PVT. LTD.
34. PHOBOS IT SOLUTIONS PVT. LTD.
35. PHOBOS RETAIL PVT. LTD.
36. PHOBOS REALTY PVT. LTD.
37. PHOBOS TRAVELS PVT. LTD.
38. OEBOS COMPUTERS PVT. LTD.
39. OEBOS TRAVELS PVT. LTD.
40. YHOUSE COMPUTERS PVT. LTD.
41. ECLIAR INFRACON PVT. LTD.
42. ETARA REAL ESTATE PVT. LTD.
43. BORAU BUILDCON PVT. LTD.
44. PRIYAN REALTY PVT. LTD.
45. ELLISION DEVELOPERS PVT. LTD.
46. ESHAN REAL ESTATE PVT. LTD.
47. VETIVEN REALTY PVT. LTD.
48. ELLISION DEVELOPERS PVT. LTD.
49. PHOBOS COMPUTERS PVT. LTD.
50. ESHAN VILA PVT. LTD.
51. BORAU HOUSING PVT. LTD.
52. NTERAN PROPERTIES PVT. LTD.
53. BORAU PROPERTIES PVT. LTD.
54. BORAU REAL ESTATE PVT. LTD.
55. ESHAN TOWER PVT. LTD.
56. BORAU BUILDERS PVT. LTD.
57. BORAU INFRASTRUCTURE PVT. LTD.
58. ETARA BUILDCON PVT. LTD.
59. ETARA HOMES PVT. LTD.
60. ARANA CONSTRUCTION PVT. LTD.
61. ETARA COMPLEX PVT. LTD.
62. ETARA PROPERTIES PVT. LTD.
63. WESTRUCTURE PVT. LTD.
64. WESTRUCTURE BUILDCON PVT. LTD.
65. WESTRUCTURE REAL ESTATE PVT. LTD.
66. WESTRUCTURE BUILDCON PVT. LTD.
67. WESTRUCTURE CONSULTANTS PVT. LTD.
68. WESTRUCTURE DEVELOPERS PVT. LTD.
69. ETARA BUILDERS PVT. LTD.
70. ETARA AGRI MARKETING PVT. LTD.
71. ARANA DEVELOPERS PVT. LTD.
72. ETARA BUILDERS PVT. LTD.
73. ETARA INFRASTRUCTURE PVT. LTD.
74. DEEPAK KUMAR JAYSWAL
75. BIJAY KUMAR JAYSWAL
76. SANJAY KUMAR MAHTO
77. ANUP KUMAR JAYSWAL
78. DEEPAK KUMAR JAYSWAL
79. SUNDAR KUMAR MAHTO
80. HIMALI CHOUDHARY
81. RUPA MONDAL
82. JAYANTA ROY
83. SHREYA MUKHOPADHYAY
84. SIBAROY CHAKRABORTY
85. PROPTA KUMAR MAITI
86. DIPIKA BANERJEE
87. TANUSREE MAITI
88. ARNA KUMAR DE
89. SUSMITA ROY
90. DEMOS MANAGEMENT CONSULTANTS PVT. LTD.

CERTIFICATE OF STRUCTURAL ENGINEER :
THIS IS TO CERTIFY THAT THE STRUCTURAL DESIGN AND DRAWING OF RCC FRAMED STRUCTURE AND THE BUILDING HAS BEEN MADE BY ME CONSIDERING ALL POSSIBLE LOADS SUCH AS WIND LOAD AS PER THE NATIONAL BUILDING CODE OF INDIA AND CERTIFIED THAT IT IS SAFE AND STABLE IN ALL RESPECTS

SIGNATURE OF STRUCTURAL ENGINEER

CERTIFICATE OF ARCHITECT :
I DO HEREBY CERTIFY WITH FULL RESPONSIBILITY THAT THE BUILDING PLAN HAS BEEN DRAWN UP AS PER NATIONAL BUILDING CODE OF INDIA 2005 AS AMENDED FROM TIME TO TIME. THAT THE WIDTH OF THE ABUTTING ROAD CONFORM WITH THE PLAN AND IT IS A BUILDABLE SITE NOT A TANK OR A FILLED UP TANK. THE SITE PLAN, LOCATION PLAN AGREES WITH THE SITE. THE PLOT IS DEMARCATED BY BOUNDARY WALLS & EXISTING STRUCTURE AS SHOWN FULLY OCCUPIED BY OWNERS AS PER OWNERS UNDERTAKING.
Anirban Baksi
ANIRBAN BAKSI
Architect
Council of Architecture
CA/2001/27397

SIGNATURE OF ARCHITECT

Project :
PROPOSED ONE NO G+15 STORIED TOWER-1) ONE NO B+G+12 STORIED TOWER-2) AND NINE NO. TOWER-3 TO TOWER-11) G+15 STORIED UNDER GROUP RESIDENTIAL BUILDING WITH 5 LAYERED PODIUM PARKING OVER COMMON BASEMENT AT D.H. ROAD, MOUZA - SAMMESTARCHAK, J.L. NO. 17, TOUZI NO. 351 & R.S. DAG NOS. 115, 116 & 117, CORRESPONDING TO L.R. DAG NOS. 114, 115 & 116, MOUZA - DALKATPUR, J.L. NO. 79, TOUZI NOS. 7776, 46, POST OFFICE - PARUAN HAT, POLICE STATION - BISHNUPUR, WITHIN KULEDAHI GRAM PANCHAYET, DISTRICT - SOUTH 24 PARGANAS.

Consultant :
M N Consultants Civil Design Solutions
151/6, Rabindra Nath Road, Kolkata-700107.
Telephone : 033 40162700
Email: mnconsda@gmail.com
Web: www.mnc-ons.com

Drawing Title :
TOWER-10 & 11 : GROUND FLOOR PLAN, 1ST FLOOR PLAN, TYPICAL FLOOR PLAN (2ND-7TH, 9TH-11TH, 13TH-15TH FLOOR)

Scale	Date
1 : 100	16.03.2017
Drawn	Checked / Approved
SUSMITA	BISWAJIT / SOMDEB

Design Development ■ Sanction Dwg
Revised Document ☐ Construction Dwg ☐ As Built Dwg
Revision No. | Revision Date
Drawing No. | 20.06.2018
JKA-SD-27 | Nos. 7
Job No.
2016-2017/JUKA

THIS DRAWING IS THE PROPERTY OF M/S. CONSULTANTS OF DESIGN SOLUTIONS" AND IS MEANT FOR LIMITED USE SUBJECT TO THE CONDITION THAT IT SHALL NOT BE REPRODUCED LENT OR USED IN ANY WAY OTHERWISE TO OUR INTEREST

- Steel and reinforcement for window to be provided as per structural design.
- Before starting any construction, the site must conform with the plans sanctioned and the condition as proposed in the details to fulfilled.
- All external materials necessary for construction should conform to specification laid down in the relevant Indian Standard Code of Practice.
- Necessary steps should be taken for safety of the workmen during erection/demolition of structure.
- Adequate precautions should be adopted to prevent mosquito breeding.
- Design of all structural elements including that of the foundation should conform to standard specified in the B.I.S. of latest.
- The contractor is solely to be responsible for any accidents.
- Information required by the applicant to be supplied to the end user.
- Construction of structural work up to plinth level.
- Construction of work.
- Rain water pipe should be fitted or discharged in flat or footpath.
- The construction should be carried out as per specifications of I.S. Code and instructions given by the supervising officer of qualified supervised engineers.
- Connection of drainage viz. soil pipe water should be done by an expert.
- Any deviation of sanctioned plan shall mean cancellation.

ASSISTANT ENGINEER
South 24 Pgs. Z.P.
25/6/18
DISTRICT Engineer
South 24 Pgs. Z.P.

NAME OF OWNERS :
PS NIVAYAK COMPLEX LLP
PARTNERS
AS OSSTTUTED ATTORNEYS OF

1. BRATATI MUKHOPADHYAY
2. SOUMITRA MUKHERJEE
3. PUSHPA TOURS & TRAVELS
4. YHOUSE RETAIL PVT. LTD.
5. GALTONIA BUILDERS
6. YHOUSE RENAL PRODUCTS
7. OASONIA HEIGHTS PVT. LTD.
8. PHOBOS ADRO MARKETING PVT. LTD.
9. PHOBOS DEVELOPERS PVT. LTD.
10. BLAIRARGAS HOUSING PVT. LTD.
11. COLLETIA HOUSING PVT. LTD.
12. KUZCO GRIHO PVT. LTD.
13. JAMUNA BUILDERS PVT. LTD.
14. YHOUSE AQUI PRODUCTS PVT. LTD.
15. PHOBOS HOUSING PVT. LTD.
16. SUNSOF REALTY PLUS PVT. LTD.
17. SUMMUS REALTY PVT. LTD.
18. BALLOTA HOMES PVT. LTD.
19. MADEGARAS HOUSING PVT. LTD.
20. EVARA CONSULTANCY PVT. LTD.
21. YHOUSE FUTERS PVT. LTD.
22. MATHRUSOS REALTY PVT. LTD.
23. YHOUSE TRAVELS PVT. LTD.
24. PHOBOS COMPUTERS PVT. LTD.
25. YHOUSE ROOPA A PVT. LTD.
26. PHOBOS COMPUTERS PVT. LTD.
27. YHOUSE ARO MARKETING PVT. LTD.
28. YHOUSE INTERIOR DECORATORS PVT. LTD.
29. PHOBOS AGRI COMMERCIAL PVT. LTD.
30. YHOUSE IMAGE & GRAPHICS PVT. LTD.
31. YHOUSE IT SOLUTIONS PVT. LTD.
32. PHOBOS ROOFING PVT. LTD.
33. ARS RENAL PRODUCTS PVT. LTD.
34. PHOBOS IT SOLUTIONS PVT. LTD.
35. PHOBOS RETAIL PVT. LTD.
36. PHOBOS REALTY PVT. LTD.
37. PHOBOS TRAVELS PVT. LTD.
38. OEBOS COMPUTERS PVT. LTD.
39. OEBOS TRAVELS PVT. LTD.
40. YHOUSE COMPUTERS PVT. LTD.
41. ECLIAR INFRACON PVT. LTD.
42. ETARA REAL ESTATE PVT. LTD.
43. BORAU BUILDCON PVT. LTD.
44. PRIYAN REALTY PVT. LTD.
45. ELLISION DEVELOPERS PVT. LTD.
46. ESHAN REAL ESTATE PVT. LTD.
47. VETIVEN REALTY PVT. LTD.
48. ELLISION DEVELOPERS PVT. LTD.
49. PHOBOS COMPUTERS PVT. LTD.
50. ESHAN VILA PVT. LTD.
51. BORAU HOUSING PVT. LTD.
52. NTERAN PROPERTIES PVT. LTD.
53. BORAU PROPERTIES PVT. LTD.
54. BORAU REAL ESTATE PVT. LTD.
55. ESHAN TOWER PVT. LTD.
56. BORAU BUILDERS PVT. LTD.
57. BORAU INFRASTRUCTURE PVT. LTD.
58. ETARA BUILDCON PVT. LTD.
59. ETARA HOMES PVT. LTD.
60. ARANA CONSTRUCTION PVT. LTD.
61. ETARA COMPLEX PVT. LTD.
62. ETARA PROPERTIES PVT. LTD.
63. WESTRUCTURE PVT. LTD.
64. WESTRUCTURE BUILDCON PVT. LTD.
65. WESTRUCTURE REAL ESTATE PVT. LTD.
66. WESTRUCTURE BUILDCON PVT. LTD.
67. WESTRUCTURE CONSULTANTS PVT. LTD.
68. WESTRUCTURE DEVELOPERS PVT. LTD.
69. ETARA BUILDERS PVT. LTD.
70. ETARA AGRI MARKETING PVT. LTD.
71. ARANA DEVELOPERS PVT. LTD.
72. ETARA BUILDERS PVT. LTD.
73. ETARA INFRASTRUCTURE PVT. LTD.
74. DEEPAK KUMAR JAYSWAL
75. BIJAY KUMAR JAYSWAL
76. SANJAY KUMAR MAHTO
77. ANUP KUMAR JAYSWAL
78. DEEPAK KUMAR JAYSWAL
79. SUNDAR KUMAR MAHTO
80. HIMALI CHOUDHARY
81. RUPA MONDAL
82. JAYANTA ROY
83. SHREYA MUKHOPADHYAY
84. SIBAROY CHAKRABORTY
85. PROPTA KUMAR MAITI
86. DIPIKA BANERJEE
87. TANUSREE MAITI
88. ARNA KUMAR DE
89. SUSMITA ROY
90. DEMOS MANAGEMENT CONSULTANTS PVT. LTD.