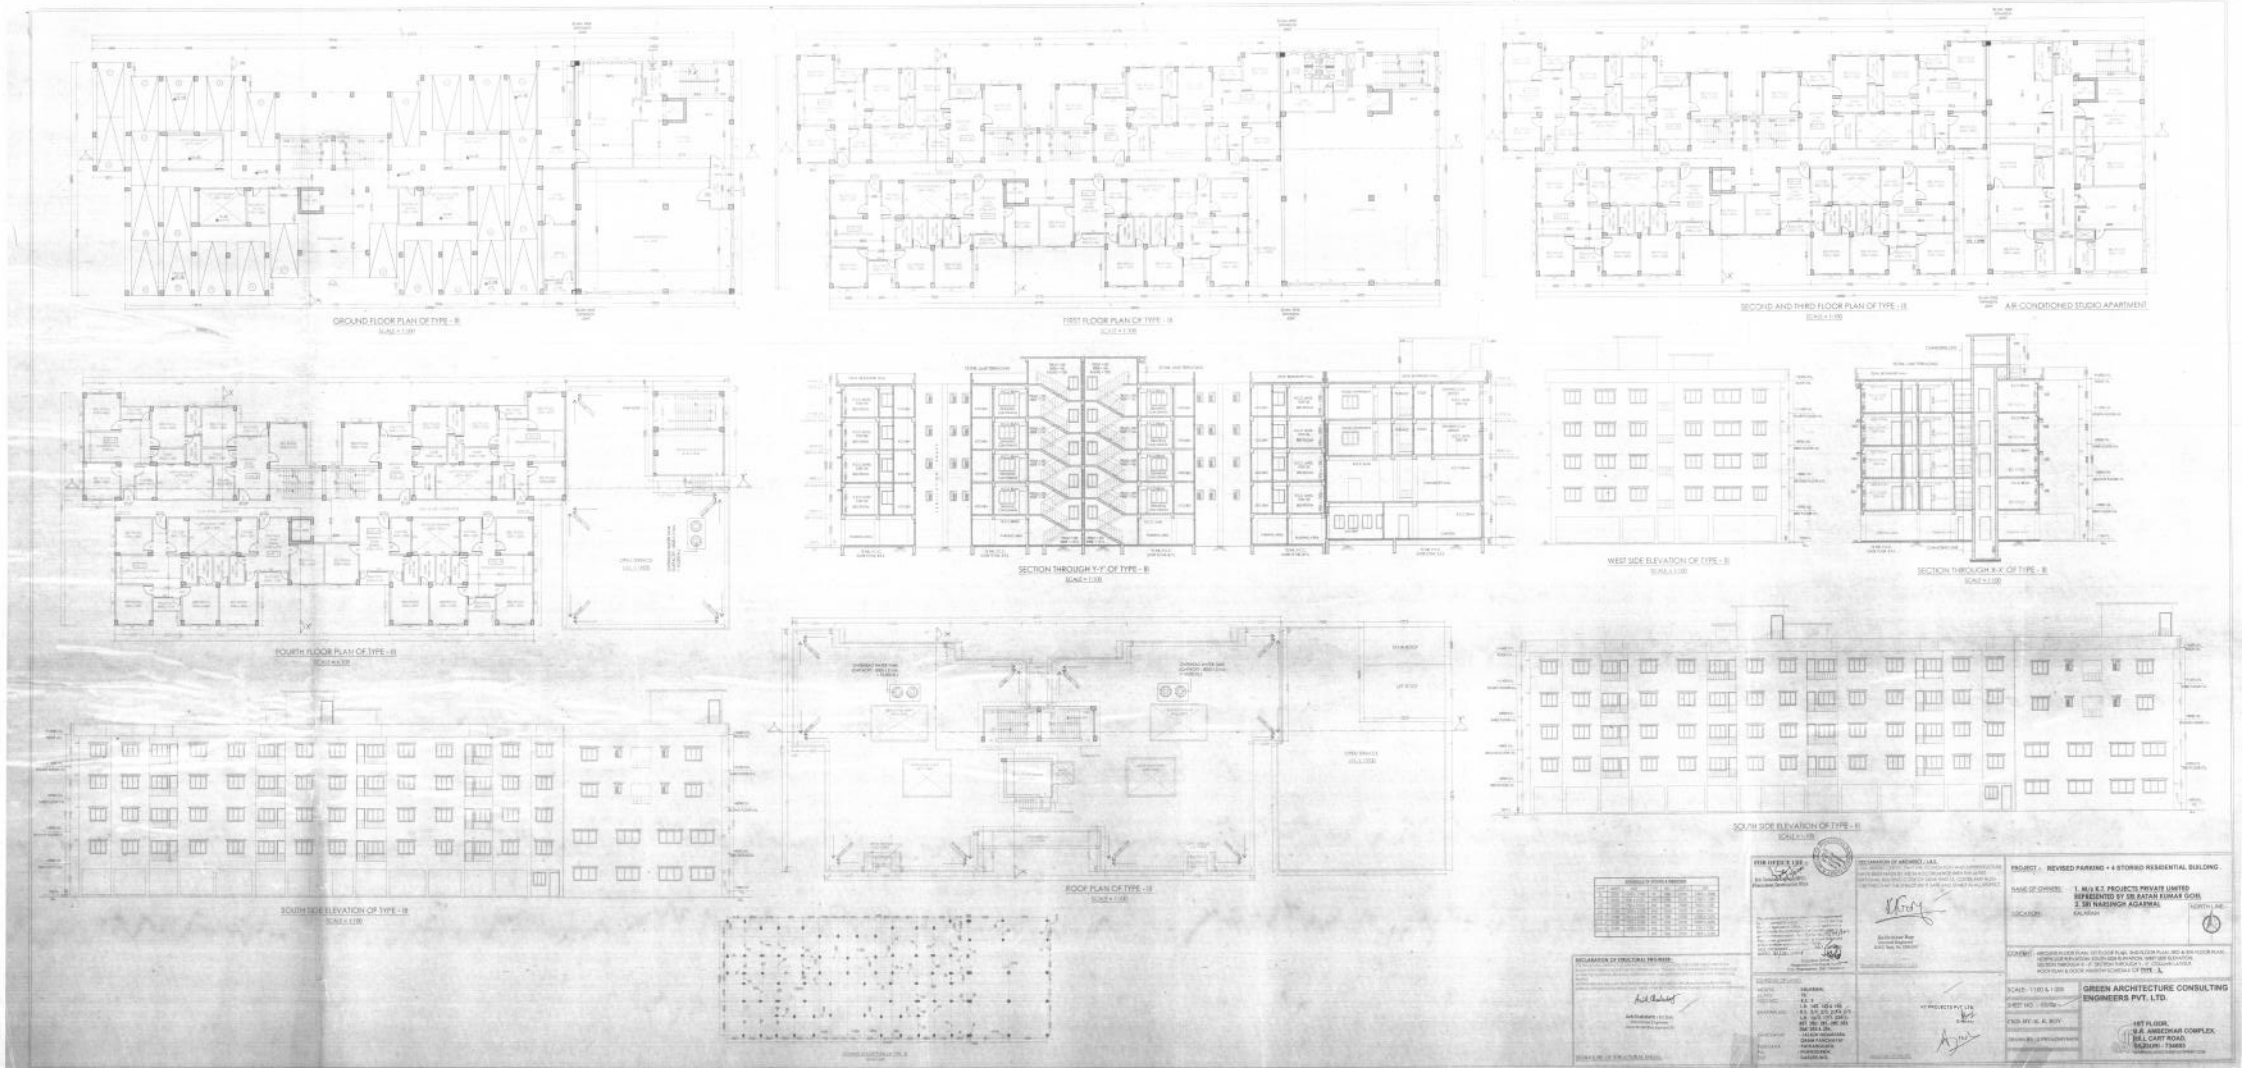
GROUND FLOOR PLAN OF TYPE - B
FIRST FLOOR PLAN OF TYPE - B
SECOND AND THIRD FLOOR PLAN OF TYPE - B
AIR-CONDITIONED STUDIO APARTMENT
FOURTH FLOOR PLAN OF TYPE - B
SECTION THROUGH Y-Y' OF TYPE - B
WEST SIDE ELEVATION OF TYPE - B
SECTION THROUGH X-X' OF TYPE - B
SOUTH SIDE ELEVATION OF TYPE - B
ROOF PLAN OF TYPE - B
SOUTH SIDE ELEVATION OF TYPE - B
PROJECT : REVISED PARKING + 4 STORRIO RESIDENTIAL BUILDING .
NAME OF OWNER : 1. M/s K.T. PROJECTS PRIVATE LIMITED REPRESENTED BY SRI RATAN KUMAR GOHI, 2. SRI NARSINGH AGARWAL
LOCATION : KALAYAN
NORTH LINE
GREEN ARCHITECTURE CONSULTING ENGINEERS PVT. LTD.
1ST FLOOR, B.R. AMBEDKAR COMPLEX, BILL CART ROAD, SILIGURI - 734005