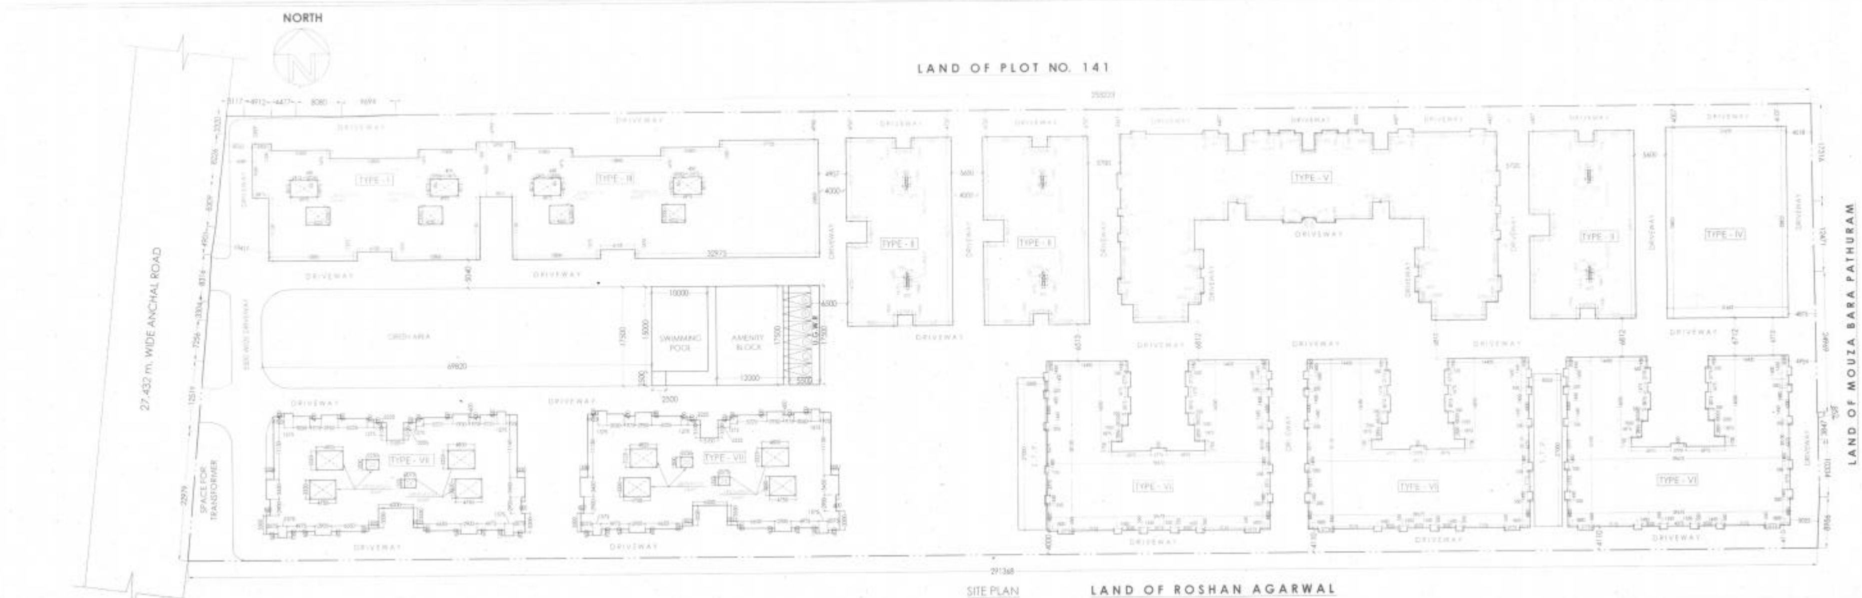

SITE PLAN

SCALE = 1:300

LOCATION PLAN

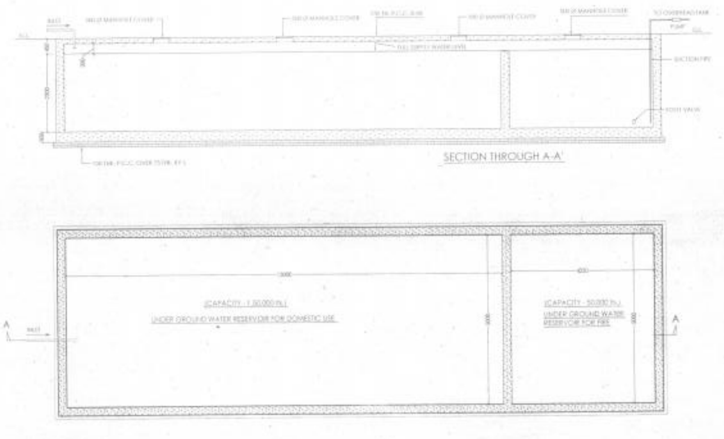

PLAN

DETAIL OF UNDERGROUND WATER RESERVOIR

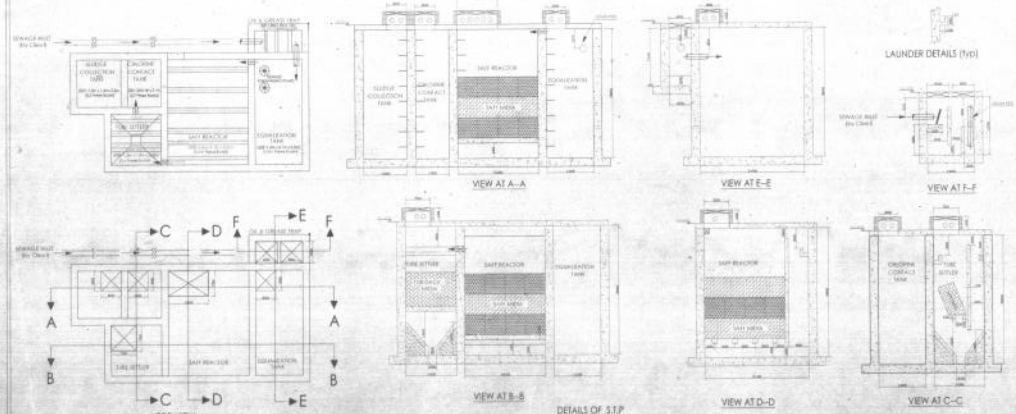

DETAILS OF S.T.P

SCALE :- 1:50

FOR OFFICE USE :-

Sub Assistant Engineer (BPC)
Phansidewa Development Block

The construction of the building shall be supervised by the Licensed Building Surveyor/Architect during the Plot application. ... Authority ... Permission ... VIDE ORDER NO. ... DATED: 20/12/2016

Executive Officer
Phansidewa Panchayat Samiti
P.O. Phansidewa, Dist. Darjeeling

DECLARATION OF ARCHITECT / L.B.S.

I DO HEREBY CERTIFY THAT THE FOUNDATION AND SUPERSTRUCTURE HAVE BEEN MADE BY ME IN ACCORDANCE WITH THE LATEST NATIONAL BUILDING CODE OF INDIA AND I.S. CODES AND ALSO CERTIFIED THAT THE STRUCTURE IS SAFE AND STABLE IN ALL RESPECT.

Kalikinkar Roy
Consult Engineer

SIGNATURE OF ARCHITECT / L.B.S.

DECLARATION OF STRUCTURAL ENGINEER:-

Anik Chakraborty (B.E.Civil)
Structural Engineer

SIGNATURE OF STRUCTURAL ENGG.

SCHEDULE OF LAND:

MOUZA	- KALARAM
J.L NO.	- 76
PLOT NO.	- R.S. 9
	L.R. 142, 143 & 144
KHATIAN NO.	- R.S. 2/7, 2/3, 2/5 & 2/7; L.R. 16/5, 17/1, 224/1, 421, 280, 281, 282, 283, 284, 285 & 286
PANCHAYAT	- JALASH NIZAMTARA GRAM PANCHAYAT
PARGANA	- PATHARGHATA
P.S.	- PHANSIDEWA
DIST.	- DARJEELING

KT PROJECTS P. ...
Director

SIGNATURE OF OWNER

PROJECT :- REVISED PARKING + 4 STORIED RESIDENTIAL BUILDING .

NAME OF OWNERS: 1. M/s K.T. PROJECTS PRIVATE LIMITED REPRESENTED BY SRI RATAN KUMAR GOEL
2. SRI NARSINGH AGARWAL

LOCATION: KALARAM

NORTH LINE:-

CONTENT : SITE PLAN, DETAIL OF UNDER GROUND WATER RESERVOIR, DETAIL OF S.T.P. AND LOCATION PLAN

SCALE:- 1:300 & 1:50

SHEET NO. :- 06/08

CKD. BY :- K. K. ROY

DRAWN BY :- SUPRIYA/SHIVNATH

GREEN ARCHITECTURE CONSULTING ENGINEERS PVT. LTD.

1ST FLOOR,
B.R. AMBEDKAR COMPLEX,
HILL CART ROAD,
SILIGURI - 734003
WWW.ARCHITECTUREFOOTPRINT.COM