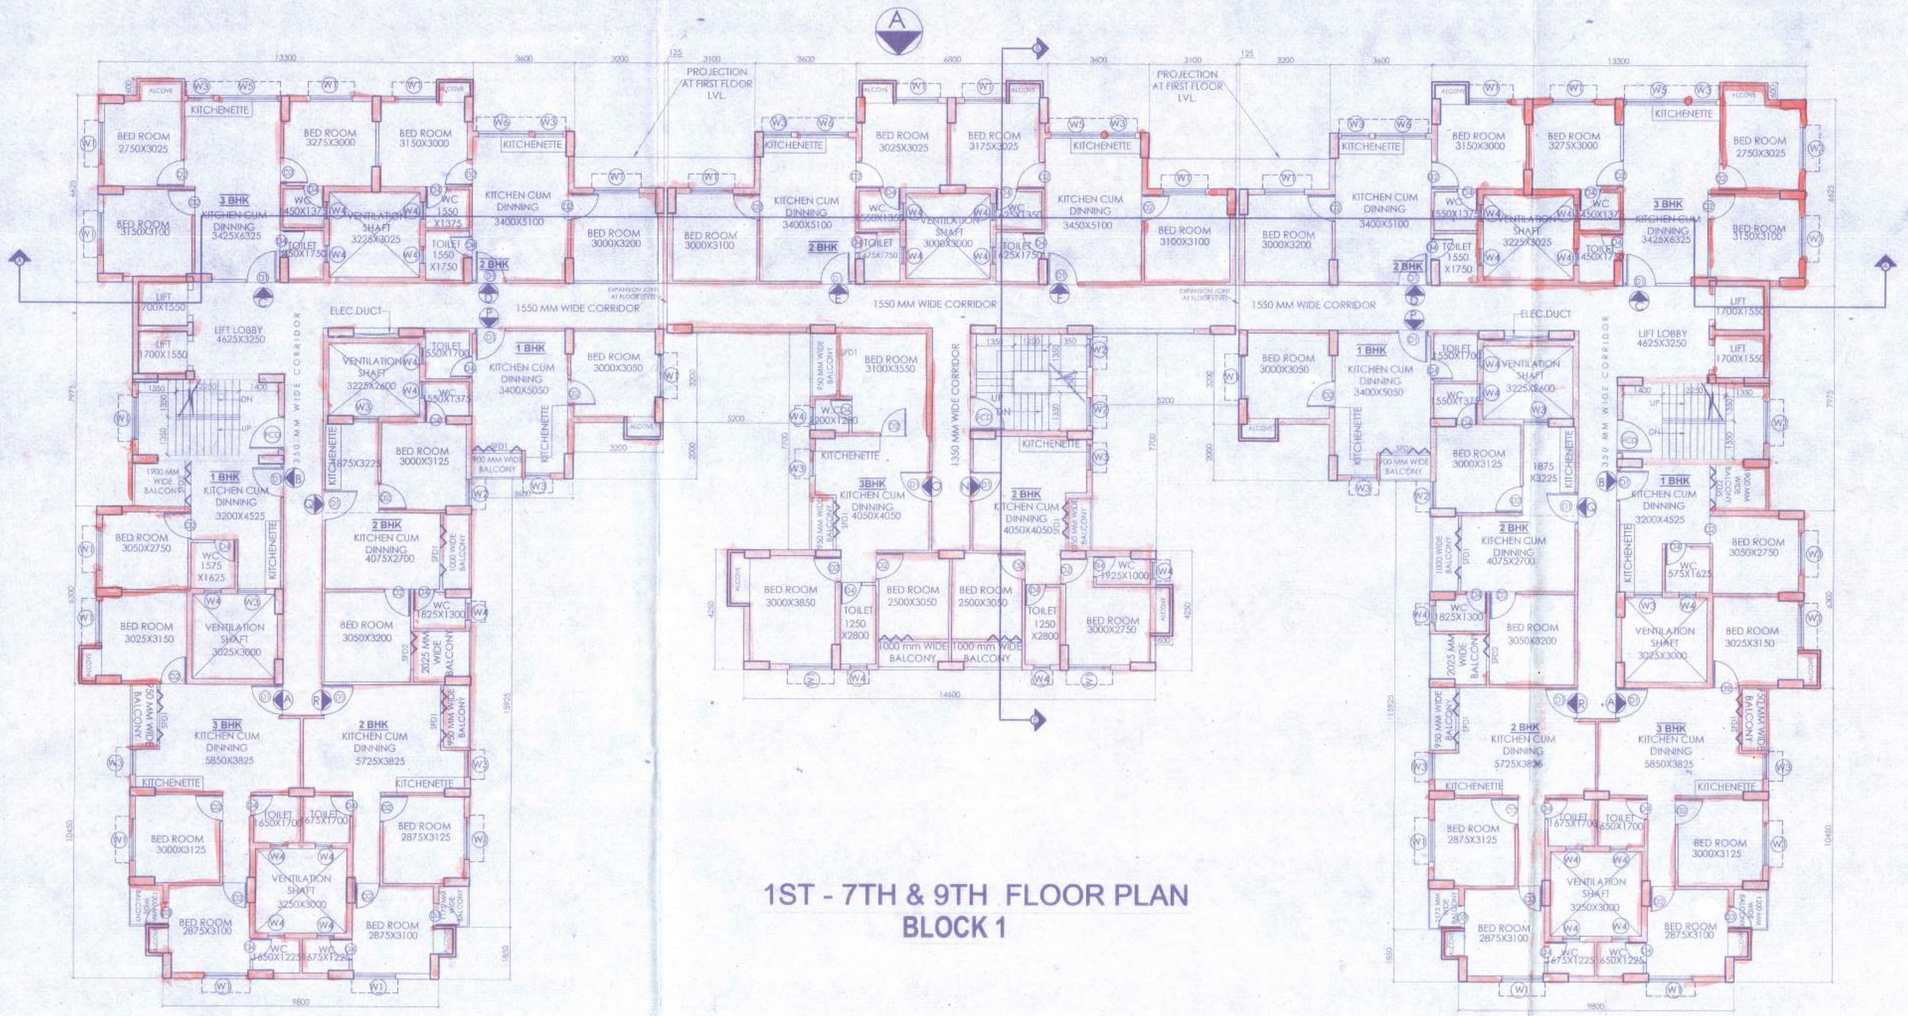
A
PROJECTION AT FIRST FLOOR LVL
1550 MM WIDE CORRIDOR
ELEC.DUCT
LIFT LOBBY 4625X3250
LIFT 1700X1550
3 BHK KITCHEN CUM DINNING 5425X5625
2 BHK KITCHEN CUM DINNING 4075X2700
1 BHK KITCHEN CUM DINNING 3200X4525
3 BHK KITCHEN CUM DINNING 5850X3825
2 BHK KITCHEN CUM DINNING 5725X3825
3BHK KITCHEN CUM DINNING 4050X4050
2 BHK KITCHEN CUM DINNING 4050X4050
1900 MM WIDE BALCONY
1000 MM WIDE BALCONY
2025 MM WIDE BALCONY
VENTILATION SHAFT 3225X2600
VENTILATION SHAFT 3225X3025
VENTILATION SHAFT 3050X3200
VENTILATION SHAFT 3225X3000
VENTILATION SHAFT 3250X3000
VENTILATION SHAFT 3025X3000
BED ROOM 2750X3025
BED ROOM 3273X3000
BED ROOM 3150X3000
BED ROOM 3150X3100
BED ROOM 3000X3200
BED ROOM 3000X3100
BED ROOM 3100X3550
BED ROOM 3000X3050
BED ROOM 3000X3125
BED ROOM 3050X2750
BED ROOM 3025X3150
BED ROOM 3050X3200
BED ROOM 3000X3850
BED ROOM 2500X3050
BED ROOM 3000X2750
BED ROOM 3050X3150
BED ROOM 3000X3125
BED ROOM 2875X3125
BED ROOM 2875X3100
BED ROOM 3100X3125
BED ROOM 3050X2750
BED ROOM 3050X3150
BED ROOM 3000X3125
BED ROOM 2875X3125
BED ROOM 2875X3100
TOILET 1250 X2800
TOILET 1550 X1750
TOILET 1650X1700
TOILET 1675X1700
TOILET 1675X1225
TOILET 1650X1225
W.C 1650X1225
W.C 1650X1700
W.C 1675