AREA CALCULATION

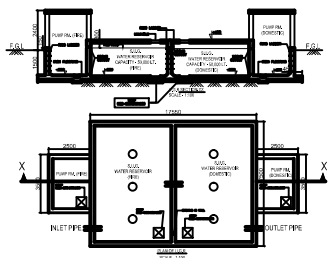

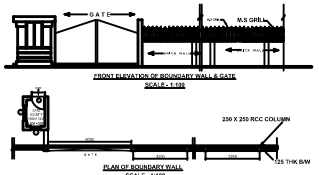

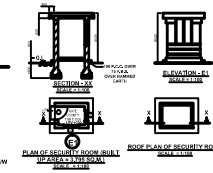

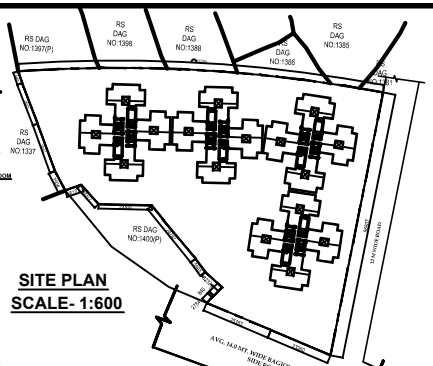

SITE PLAN
SCALE- 1:600

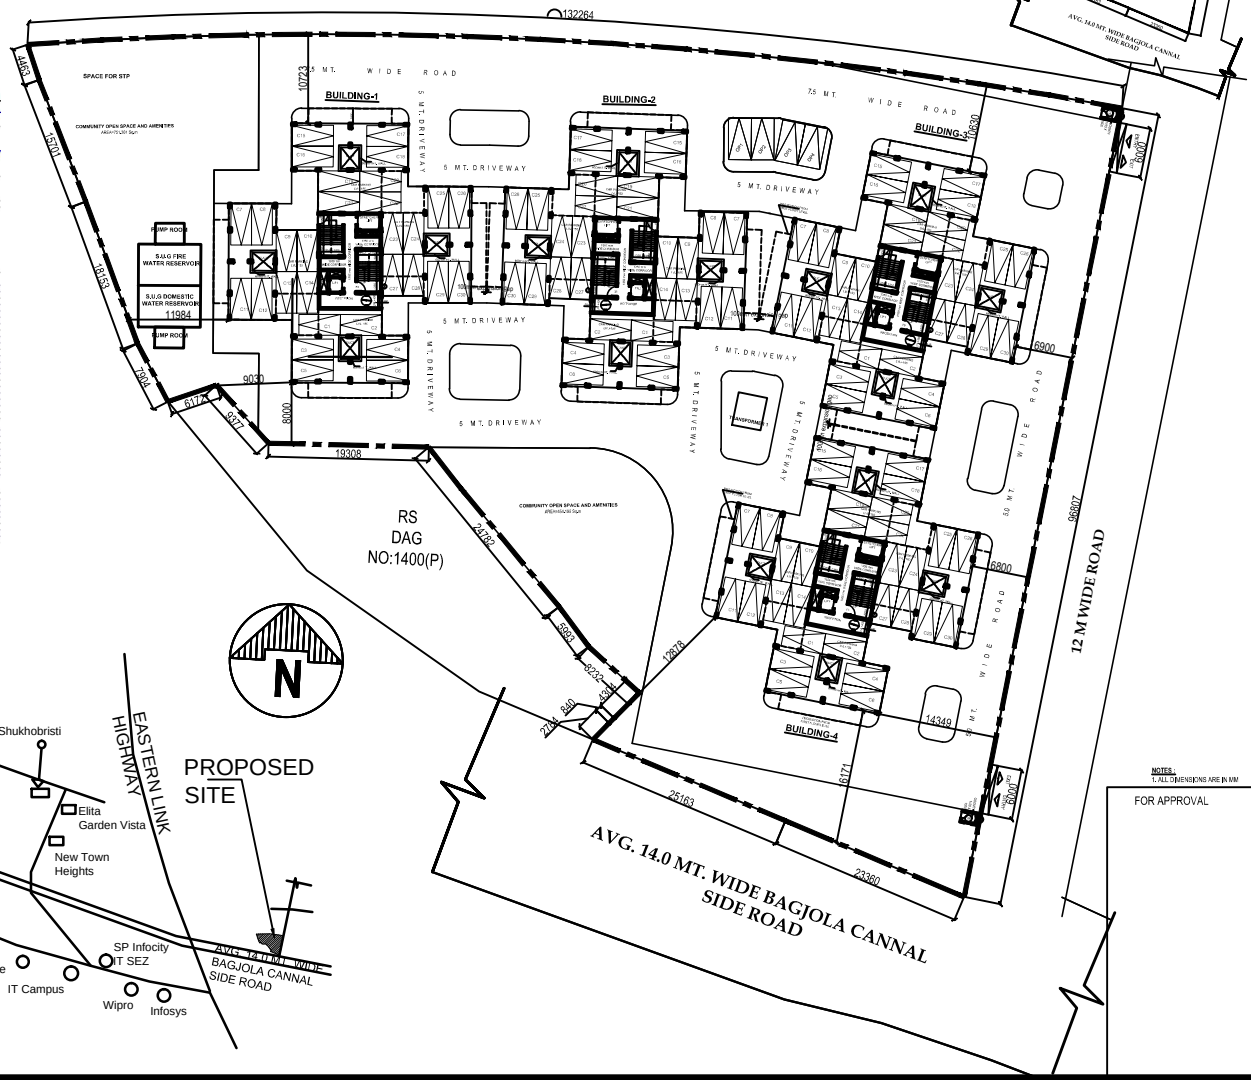

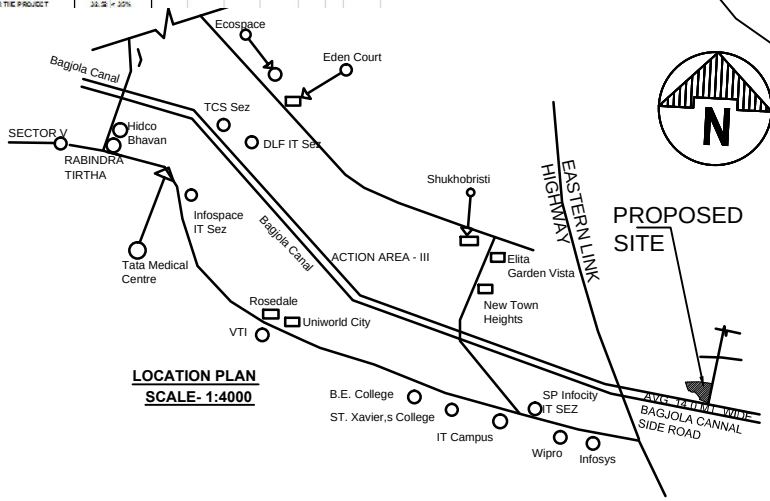

LOCATION PLAN
SCALE- 1:4000

REVISED PLAN PROPOSAL WITH ADDITION OF ONE NEW G+8 STORIED RESIDENTIAL BLOCK (BUILDING-4)ONE NEW G+7 STORIED RESIDENTIAL BLOCK (BUILDING-3) AND FOUR EXTRA FLOOR OVER EXISTING BUILDING NO-1 ALONG WITH EXISTING ONE G+7 BLOCK (BUILDING-2) AT BOOTH NO.-42, 43, R.S. DAG NO. - 1400(P),1404,1403(P),1402,1401,1400(P),1399,1398(P), 1397(P),1388(P), 1385(P), 1381(P),1385(P) MOUZA- SATULI ,J.L. NO.-49, L. R. KHATIAN NO.- 2129, 2168, 2175, 2181 & 2191 , PS - kashipur(formerly Bhangar), PO Pithapukur, UNDER "BHAGWANPUR GRAM PANCHAYAT" DIST-24 PARAGANAS(S) SANCTIONED VIDE BILLA PARISHAD SANCTIONED BUILDING PLAN NO- 484 / 554 / KMDA, DATED : 17.2.17, AND SUBSEQUENT APPROVAL FROM PANCHAYET SANCTIONATED 15/5/17

I CERTIFY THAT ALL THE ARCHITECTURAL DRAWINGS OF REVISED PLAN PROPOSAL WITH ADDITION OF ONE NEW G+8 STORIED RESIDENTIAL BLOCK (BUILDING-4)ONE NEW G+7 STORIED RESIDENTIAL BLOCK (BUILDING-3) AND FOUR EXTRA FLOOR OVER EXISTING BUILDING NO-1 ALONG WITH EXISTING ONE G+7 BLOCK (BUILDING-2) AT BOOTH NO.-42, 43, R.S. DAG NO. - 1400(P),1404,1403(P),1402,1401,1400(P),1399,1398(P), 1397(P),1388(P), 1385(P), 1381(P),1385(P) MOUZA- SATULI ,J.L. NO.-49, L. R. KHATIAN NO.-2129, 2168, 2175, 2181 & 2191 , PS - kashipur(formerly Bhangar), PO Pithapukur, UNDER "BHAGWANPUR GRAM PANCHAYAT" DIST-24 PARAGANAS(S) DIST-24 PARAGANAS(S) SANCTIONED VIDE BILLA PARISHAD SANCTIONED BUILDING PLAN NO- 484 / 554 / KMDA, DATED : 17.2.17, AND SUBSEQUENT APPROVAL FROM PANCHAYET SANCTIONATED 15/5/17 HAVE BEEN PREPARED BY ME COMPLYING WITH THE PROVISIONS OF THE NATIONAL BUILDING CODE PART -II -2005 AND THE WEST BENGAL MUNICIPAL BUILDING RULES. NO SUCH WRONG AND INCORRECT INFORMATION HAS BEEN FURNISHED BY ME INCLUDING AREA CALCULATION CHARTS IN THE DRAWINGS AND NO VIOLATION OF THE PROVISIONS OF THESE RULES WILL BE FOUND IN ANY OF THE DRAWINGS AND DOCUMENTS SUBMITTED TO THE SANCTIONING AUTHORITY FOR OBTAINING SANCTIONS.

Signature of Architect

MANALPA
ARCHITECTS

10, MANI GOPAL ROY CHOWDHURY AVENUE,
Mouzamore & Dist Kol- KOLKATA - 700074
TEL : 033 65007707
WEB SITE : www.manalpa.in
E-MAIL : contact@manalpa.in

I CERTIFY THAT THE STRUCTURAL DRAWING AND DESIGN OF BOTH THE FOUNDATION AND SUPERSTRUCTURE OF THE BUILDING BUILDINGS HAS BEEN MADE CONSIDERING THE SOIL TEST REPORT AND THE RULES AND REGULATIONS MADE UNDER THE ACT AND ALSO CONSIDERING ALL THE LOADS AND FORCES AND THE STRUCTURAL DESIGN OF THE PROPOSED STRUCTURE ADHERE CURRENT CODES, THE BUREAU OF INDIAN STANDARD AND NATIONAL BUILDING CODE OF INDIA AND CERTIFY THAT IT IS SAFE AND STABLE IN ALL RESPECT UP TO G+8B STORY STORIES AND THESE PROVISIONS SHALL BE ADHERED TO DURING THE CONSTRUCTION.

SIGNATURE OF THE STRUCTURAL ENGINEER

BOSE ENGINEERS
Dr. S.K. Bose
PH.D, FICE, FICE, MIGS, MIRC
9830419910, 9830495390
E-mail: www.boseengineers.com

I HEREBY CERTIFY THAT THE COMPREHENSIVE GEOTECHNICAL REPORT ON SOIL INVESTIGATION HAS BEEN PREPARED BY ME FOR DESIGN AND CALCULATION OF THE FOUNDATION BY ANALYZING THE SOIL SAMPLES FOR ESTIMATING THE BEARING CAPACITY OF THE SOIL ON WHICH FOUNDATION OF THE STRUCTURE WILL BE CONSTRUCTED.

Signature of the Geo-Technical Engineer
BOSE ENGINEERS
Dr. S.K. Bose
PH.D, FICE, FICE, MIGS, MIRC
9830419910, 9830495390
E-mail: www.boseengineers.com

NOTES :
1. ALL DIMENSIONS ARE IN MM

FOR APPROVAL

AUTHORISED SIGNATORY

TITLE :
OVER ALL SITE PLAN SHOWING GROUND FLOOR PLAN, SITE PLAN AND LOCATION PLAN, AND DETAIL OF BOUNDARY WALL AND S.U.G.R

PROJECT ARCHITECT :
MANALPA
ARCHITECTS
10, MANI GOPAL ROY CHOWDHURY AVENUE,
Mouzamore & Dist Kol- KOLKATA - 700074
TEL : 033 65007707
WEB SITE : www.manalpa.in
E-MAIL : contact@manalpa.in

DRAWN BY :	SUMAN
CHECKED BY :	ARUNA, C
APPROVED BY :	
SCALE : 1 : 200	DATE : 03.05.17

SUBMISSION DRAWING

DRAWING NO.	REVISION NO.
MS-02-PD-GBR-01	