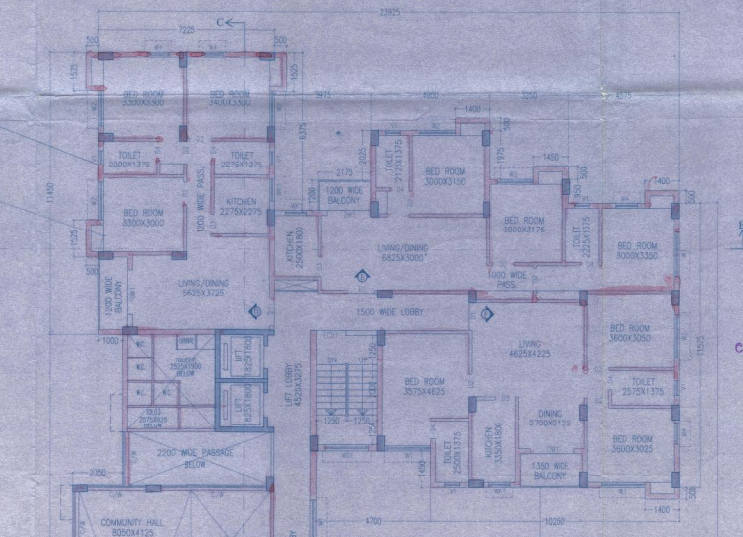

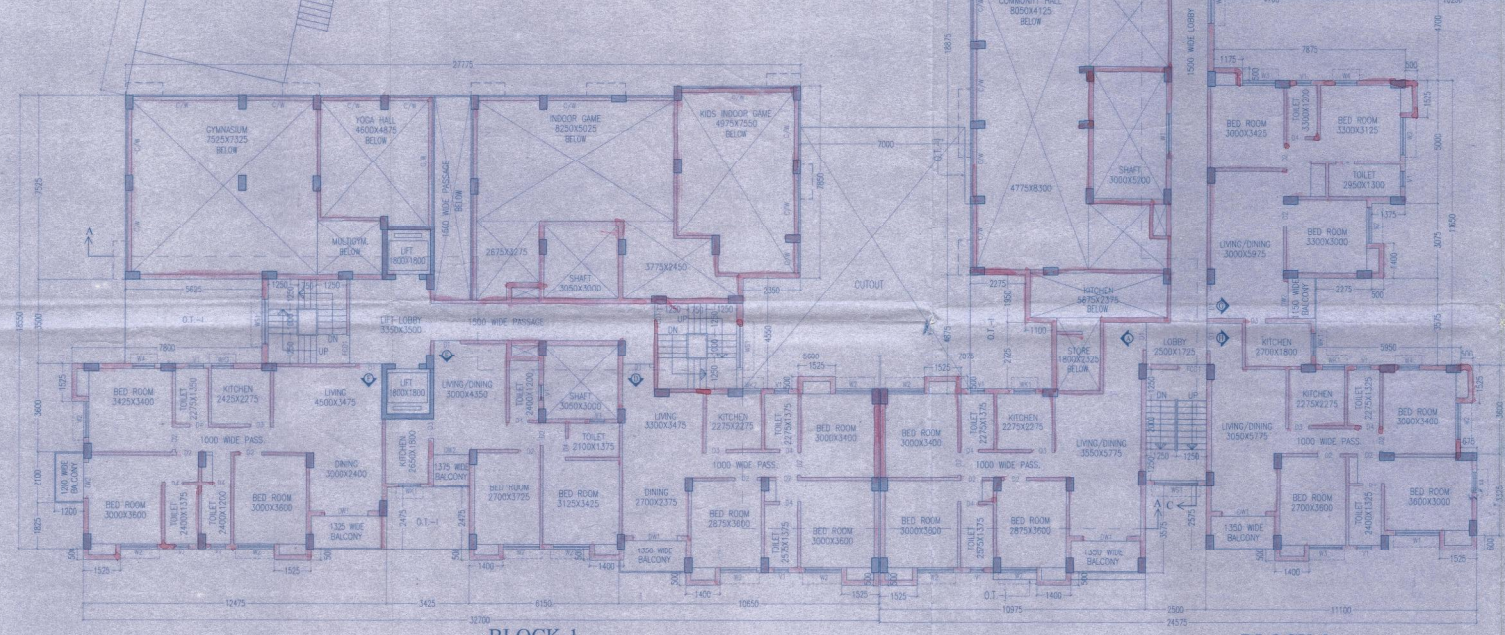

2ND FLOOR PLAN

SCHEDULE OF DOORS & WINDOWS

TYPE	SILL	LINTEL	SIZE	TYPE	SILL	LINTEL	SIZE
D1	-	2100	1160X2100	W1	275	2100	1860X1825
D2	-	2100	900X2100	W2	275	2100	1350X1825
D3	-	2100	825X2100	W3	275	2100	1350X1825
D4	-	2100	750X2100	W4	275	2100	900X1825
DW1	-	2100	1500X2100	WK1	1050	2100	900X1050
D15	-	2100	1500X2100	WK2	1050	2100	750X1050
DW2	-	2100	1500X2100	W51	900	2100	1800X1200
DW3	-	2100	1650X2100	W52	900	2100	1700X1200
				V1	1200	2100	600X300

GENERAL NOTES

1. ALL DIMENSIONS ARE IN MM.
2. ALL EXTERNAL WALLS 250TH. & 200TH. & INTERNAL WALLS 125 & 75 THK. UNLESS OTHERWISE MENTIONED.
3. ALL MASONRY WORKS ARE BOUNDED BY CEMENT MORTAR (1:6) & (1:4).
4. EXTERNAL PLASTER IS 25TH. & INTERNAL PLASTER IS 12MM. THWITH 1:4 MORATAR.
5. ALL CONC. GRADE IS M20 (1:1.5:3).

P.S VINAYAK VENTURES
Rajkumar Agarwal
PARTNER
AS CONSTITUTED ATTORNEY OF
SANJIV BAJAJ
SANDEEP KARNA
RANJEEV KACHHOLY
ARASH KACHHOLY
AND
AVANTIKA SHARDA
RAVI BAJAJ
SHAILI KARNA
PRAVEEN KACHHOLY
SANJEEV KARNA (HUF)
ZIRACONT ESTATES PVT. LTD.
PATKAR COMMERCIAL PVT. LTD.
PARAMPARA APARTMENTS PVT. LTD.
NEERAJ KACHHOLY
SEEMA KACHHOLY
MEGA KANYAKA MAHALAXMI KHUBAN
AKASH KACHHOLY

SIGNATURE OF OWNER

CERTIFICATE OF STRUCTURAL ENGINEER

CERTIFIED THAT, "THE STRUCTURAL DESIGN & DRAWINGS OF BOTH FOUNDATION & SUPER STRUCTURE OF THE BUILDING HAS BEEN MADE BY ME CONSIDERING ALL POSSIBLE LOADS INCLUDING THE SEISMIC LOAD AS PER THE NATIONAL BUILDING CODE OF INDIA & CERTIFIED THAT IT IS SAFE & STABLE IN ALL RESPECTS".

SUBIR C. GANYAL
E.B.S. NO: 007
L.B.S.C.C. 058
UNDER RAJPUR SONARPUR
MUNICIPALITY

SIGNATURE OF STRUCTURAL ENGINEER

CERTIFICATE OF ARCHITECT

THE E.B.S. HAS CERTIFIED ON THE PLAN ITSELF WITH FULL RESPONSIBILITY THAT THE BUILDING PLAN HAS BEEN DRAWN UP AS PER PROVISION OF WEST BENGAL MUNICIPAL BUILDING RULES. TRUST (A UNDERTAKING THAT ON THE SPOT AND THAT THE SITE CONDITION INCLUDING THE WIDTH OF THE ABUTTING ROAD CONFIRM WITH THE PLAN AND IT IS A BUILD ABLE SITE AND NOT A TANK OR A FILLED UP TANK.

RAJKUMAR AGARWAL (E.B.S.)
RAJPUR SONARPUR MUNICIPALITY
NO. AS/RJP/SON/E/84

SIGNATURE OF ARCHITECT

TITLE (BLOCK :- 1,2,3)

2ND FLOOR PLAN

PROJECT

PROPOSED G + VII (25.000 MT. HT.) STORIED RESIDENTIAL BUILDING AT HOLDING NO. 493 GORAGACHA, MOUZA GARAGACHA, JL NO. 45, R.S./ L.R. DAG NO.1, 2, 3, 4, 5, 7 & 8, UNDER R.S.KHATIAN NO. 129,18,84,32,174,2 L.R.KHATIAN NO. 42/4/5,53,,154/396,433,397,447,430,423,540,434,422,539,543,545,544,431,432,421,541,542,548,546,547,538,549, P.S. SONARPUR, DIST. 24 PARGANAS (SOUTH), WARD NO. 1 UNDER RAJPUR SONARPUR MUNICIPALITY.

DATE	JOB. NO.	DEALT	CHECKED	SHEET NO.
25.05.16	ARCH/576/2015	SOMA	ANIMESH	3 OF 7

SCALE 1:100

ARCHITECT

RAJ AGRAWAL & ASSOCIATES
8B, ROYD STREET, KOLKATA - 16

SCALE 1:100

Sanyalson Associates Consultant Pvt. Ltd.
CONSULTANT PLANNER & STRUCTURAL ENGINEERS
KANCHED PARK
P-157 KOLKATA-84

CHECKED & OK
S. A. E.

APPROVAL OF S.A.E.

FOR OFFICE USE ONLY

APPROVED
Plan No. 28/08/01/46 Dated 29/06/2016
Valid Upto 29/06/2019
Partha Gupta
Municipal Engineer
Dr. Pallab Das
Chairman
RAJPUR-SONARPUR MUNICIPALITY