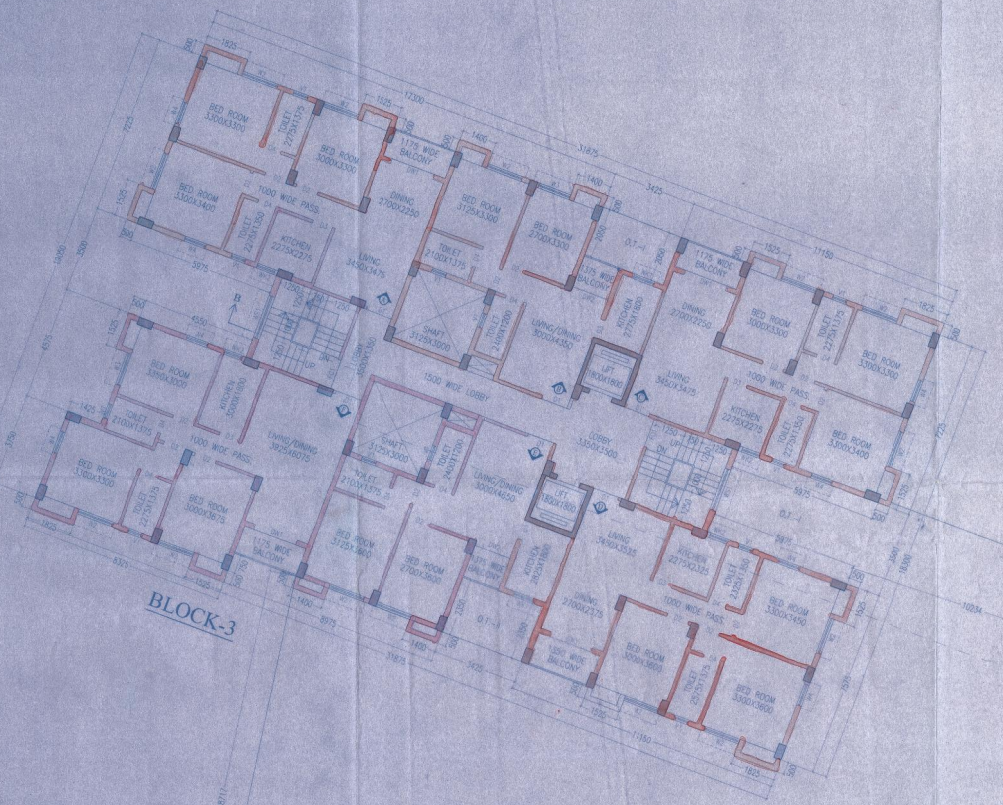

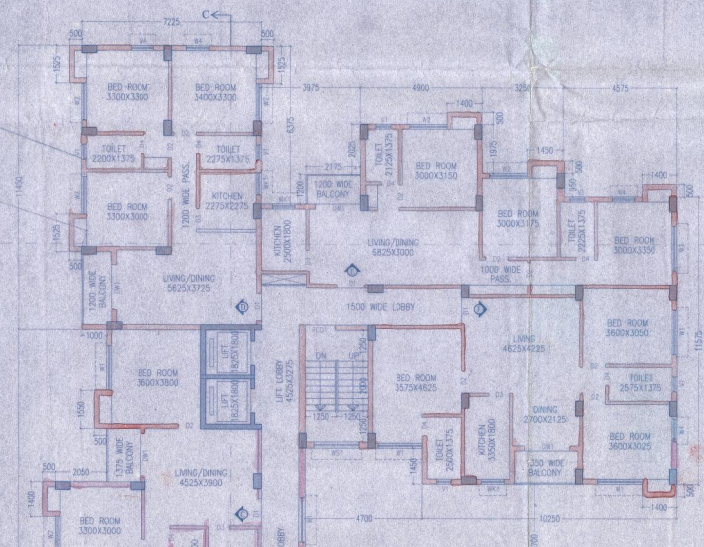

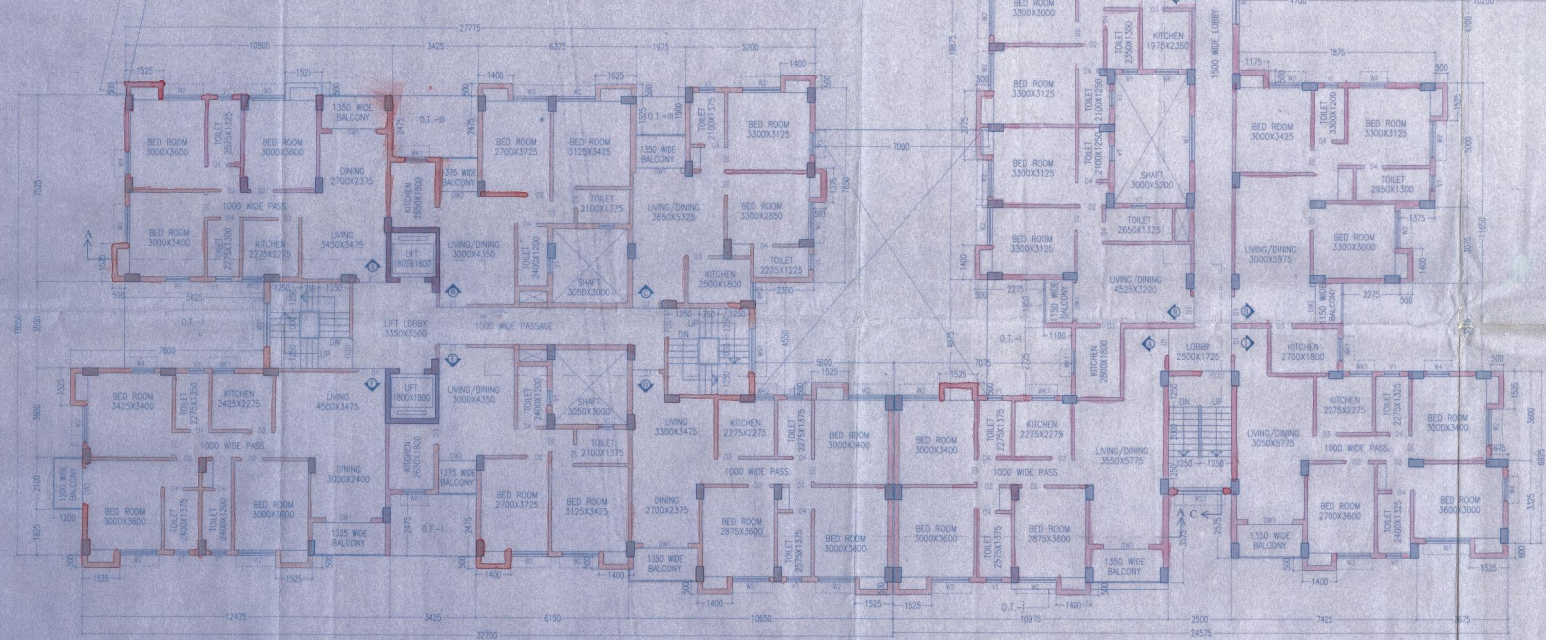

TYPICAL FLOOR PLAN
(3RD TO 7TH FLOOR)

SCHEDULE OF DOORS & WINDOWS

TYPE	SILL	LINTEL	SIZE	TYPE	SILL	LINTEL	SIZE
D1	-	2100	1100X2100	W1	275	2100	1600X1825
D2	-	2100	900X2100	W2	275	2100	1500X1825
D3	-	2100	825X2100	W3	275	2100	1350X1825
D4	-	2100	750X2100	W4	275	2100	900X1825
D41	-	2100	1800X2100	WK1	1050	2100	900X1050
D15	-	2100	1500X2100	WK2	1050	2100	750X1050
D82	-	2100	1500X2100	WS1	900	2100	1800X1200
D87	-	2100	1450X2100	WS2	900	2100	1200X1200
				V1	1200	2100	600X900

GENERAL NOTES

1. ALL DIMENSIONS ARE IN MM.
2. ALL EXTERNAL WALLS 250TH. & 200TH. & INTERNAL WALLS 125 & 75 THK. UNLESS OTHERWISE MENTIONED.
3. ALL MASONRY WORKS ARE BOUNDED BY CEMENT MORTAR (1:6) & (1:4)
4. EXTERNAL PLASTER IS 25TH. & INTERNAL PLASTER IS 12MM THICK WITH 1:4 MORATAR.
5. ALL CONC. GRADE IS #200 (1:1.5:3).

PS VINAYAK VENTURES
Rajkumar Agarwala
PARTNER
AS CONSTITUTED ATTORNEY OF
SANJAY KANKA
SANDEEP KANKA
BASUDEB KANKA
AMRESH FACTORY
ASHA BAGRODIA
AVANTIKA BAGRODIA
RASHMI KANKA
SANJAY KANKA
JAYSHREE KANKA
SANJEEV KANKA (HUF)
SANJEEV KANKA (HUF)
CRESCENT ESTATES PVT. LTD.
PATCOM COMMERCIAL PVT. LTD.
PAWANPUTRA ADVISORY SERVICES PVT. LTD.
SUMAN SADHUKHAN
SUNITA MARWARI
MESA DEVELOPMENT PRIVATE LIMITED
BASUDEB KANKA

SIGNATURE OF OWNER

CERTIFICATE OF STRUCTURAL ENGINEER

CERTIFIED THAT, "THE STRUCTURAL DESIGN & DRAWINGS OF BOTH FOUNDATION & SUPER STRUCTURE OF THE BUILDING HAS BEEN MADE BY ME CONSIDERING ALL POSSIBLE LOADS INCLUDING THE SEISMIC LOAD AS PER THE NATIONAL BUILDING CODE OF INDIA & CERTIFIED THAT IT IS SAFE & STABLE IN ALL RESPECTS".

SUBIR C. SANYAL
E.B.S. NO. 007
E.B.A. NO. 088
UNDER R.S.R. SONARPUR
MUNICIPALITY

CORRECTED

SIGNATURE OF STRUCTURAL ENGINEER

CERTIFICATE OF ARCHITECT

"THE E.B.S. HAS CERTIFIED ON THE PLAN ITSELF WITH FULL RESPONSIBILITY THAT THE BUILDING PLAN HAS BEEN DRAWN UP AS PER PROVISION OF 'WEST BENGAL MUNICIPAL BUILDING RULES, 2007' AS AMENDED FROM TIME TO TIME AND THAT THE SITE CONDITION INCLUDING THE WIDTH OF THE ABUTTING ROAD CONFIRM WITH THE PLAN AND IT IS A BUILD ABLE SITE AND NOT A TANK OR A FILLED UP TANK."

RAJKUMAR AGARWALA (E.B.A.)
RAJPUR SONARPUR MUNICIPALITY
NO. 4511/RUPSONARA

SIGNATURE OF ARCHITECT

TITLE (BLOCK :- 1,2,3)

TYPICAL FLOOR PLAN

PROJECT

PROPOSED G + VII (25.000 MT. HT.) STORIED RESIDENTIAL BUILDING AT HOLDING NO. 493 GORAGACHA, MOUZA GARAGACHA, JL NO. 45, R.S./ L.R. DAG NO.1, 2, 3, 4, 5, 7 & 8, UNDER R.S KHATIAN NO. 129,18,84,32,104,2 L.R KHATIAN NO. 424, 553, 554, 396,433,393,447,436,423,540,434,422,539,543,545,544, 431,432,421,541,542,548,546,547,538,549, P.S. SONARPUR, DIST. 24 PARGANAS (SOUTH), WARD NO. 1 UNDER RAJPUR SONARPUR MUNICIPALITY.

DATE	JOB NO.	DEALT	CHECKED	SHEET NO.
25.05.16	ARCH/196/2015	SOMA	ANIMESH	4 OF 7

SCALE 1:100

ARCHITECT

RAJ AGRAWAL & ASSOCIATES
8B, ROYD STREET, KOLKATA - 16

SCALE 1:100

Sanyalson Associates Consultant Pvt. Ltd.
CONSULTANT PLANNER & STRUCTURAL ENGINEERS
KOLKATA - 91

CHECKED & OK
S. A. E.

APPROVAL OF S.A.E.

FOR OFFICE USE ONLY

RAJPUR-SONARPUR MUNICIPALITY ESTD-1976

APPROVED
Plan No. 78/CB/01/46 Dated 29/06/2016
Valid Upto 29/06/2019
Partha Gupta
Municipal Engineer
29/6/16
Dr. Pallab Das
Chairman
RAJPUR-SONARPUR MUNICIPALITY