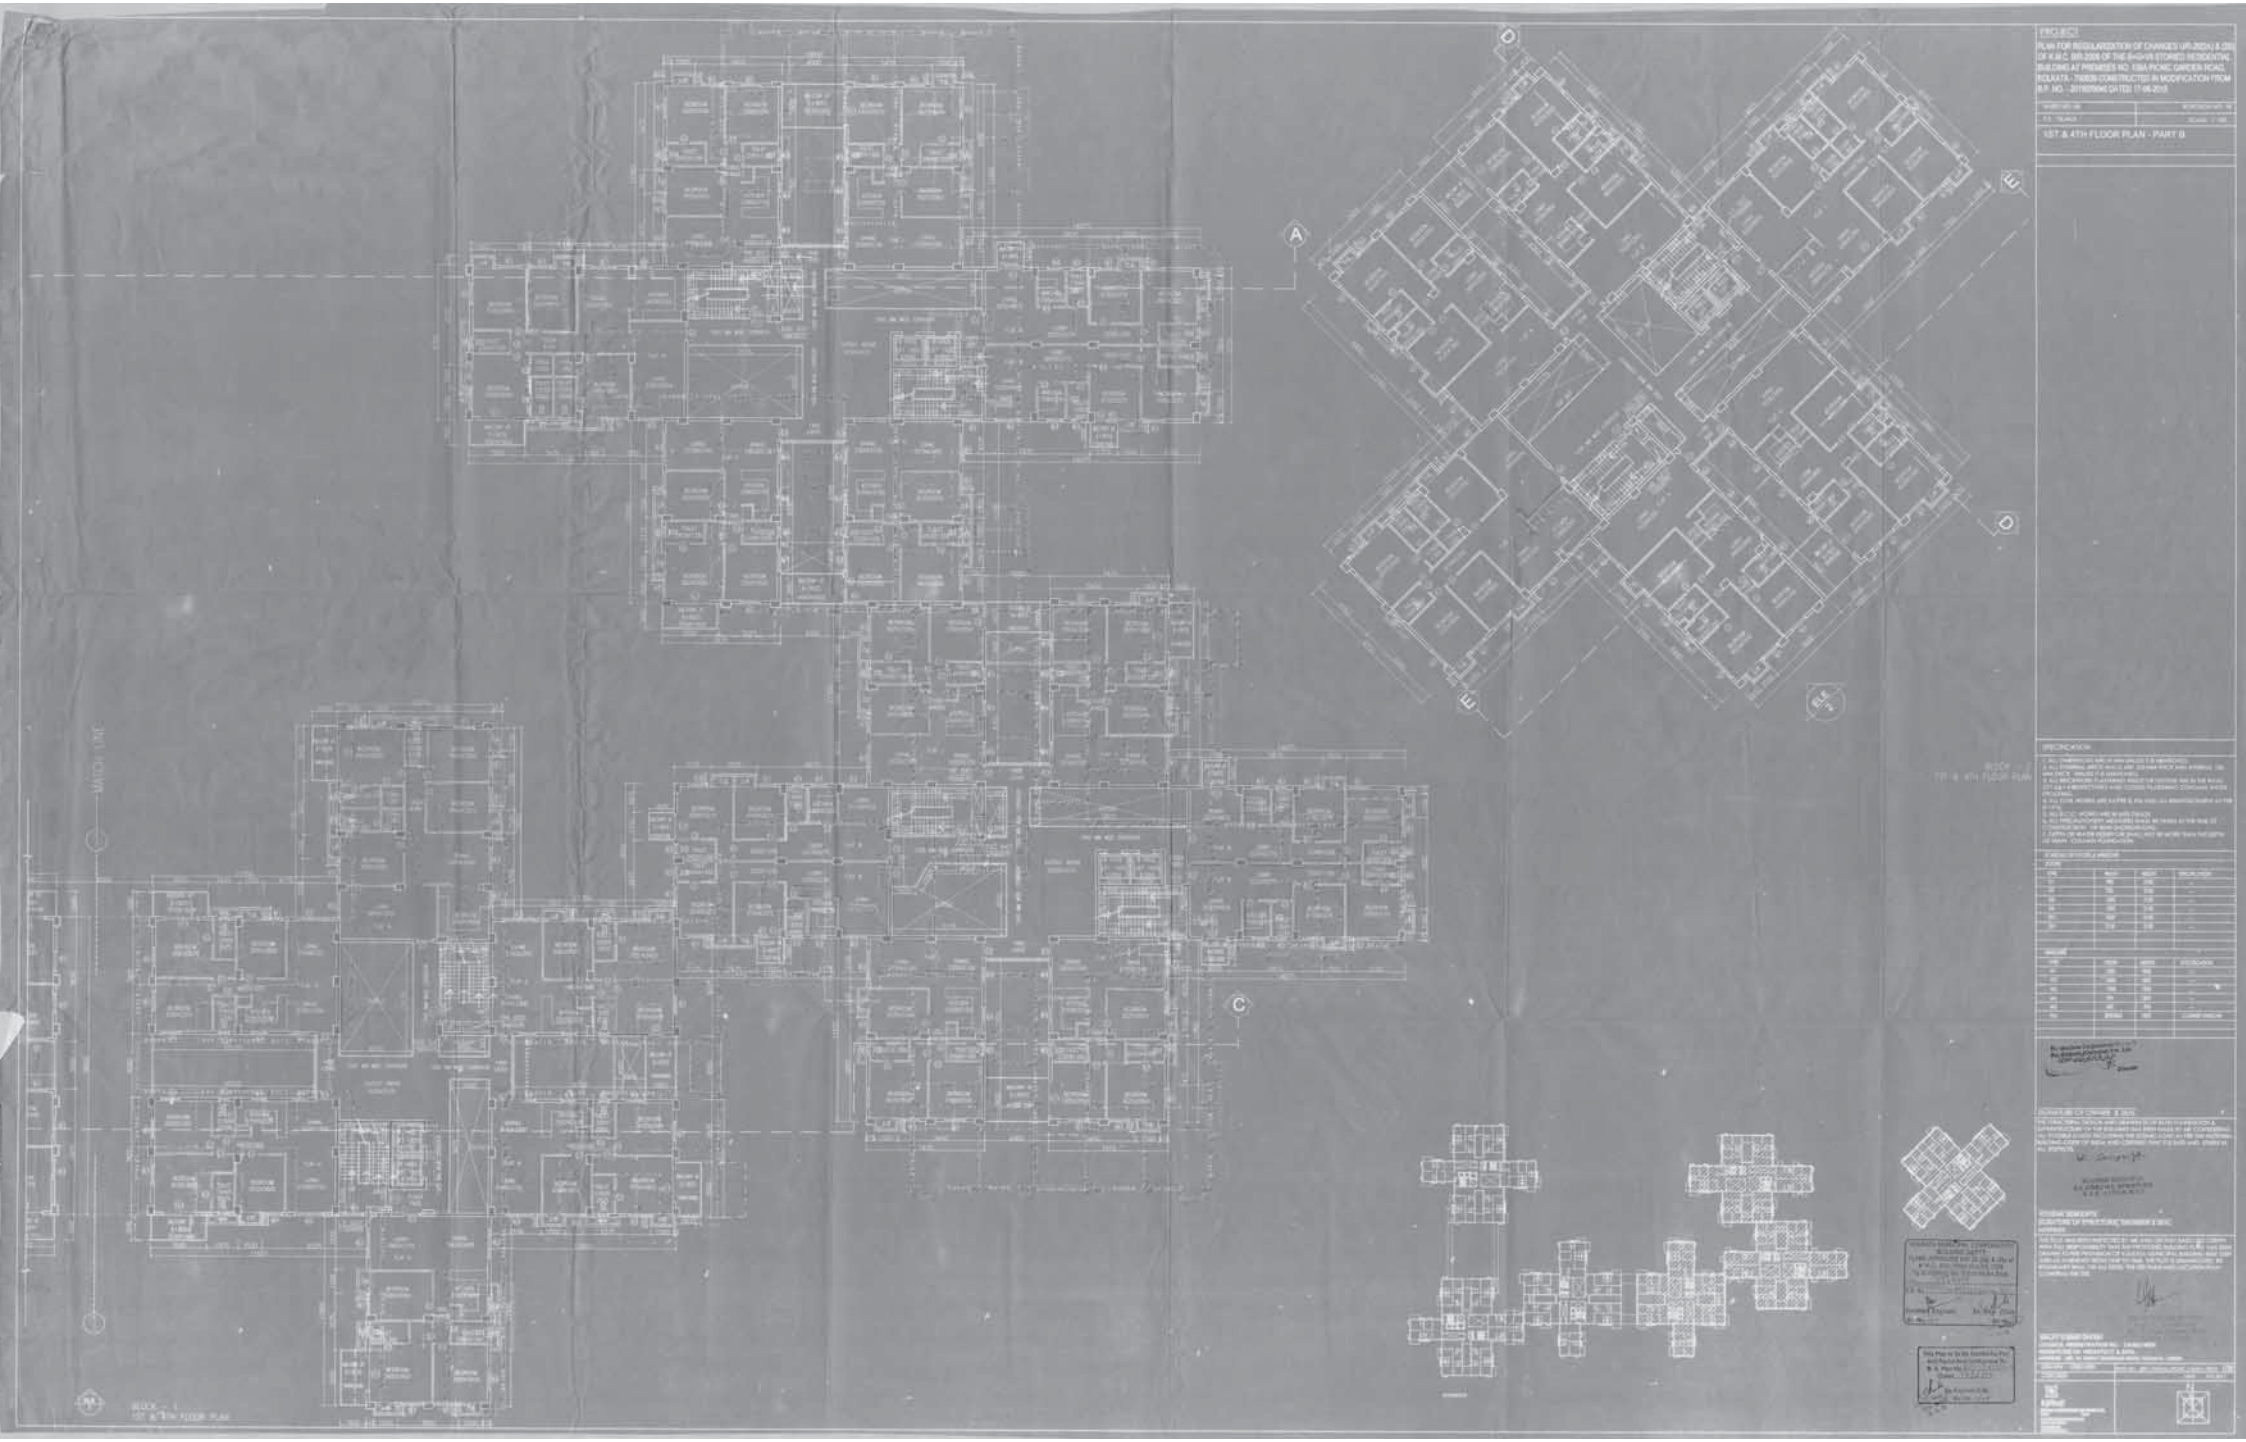

PROJECT
1ST & 4TH FLOOR PLAN - PART B
A
C
D
E
MATCH LINE
BLOCK - 1
1ST & 4TH FLOOR PLAN