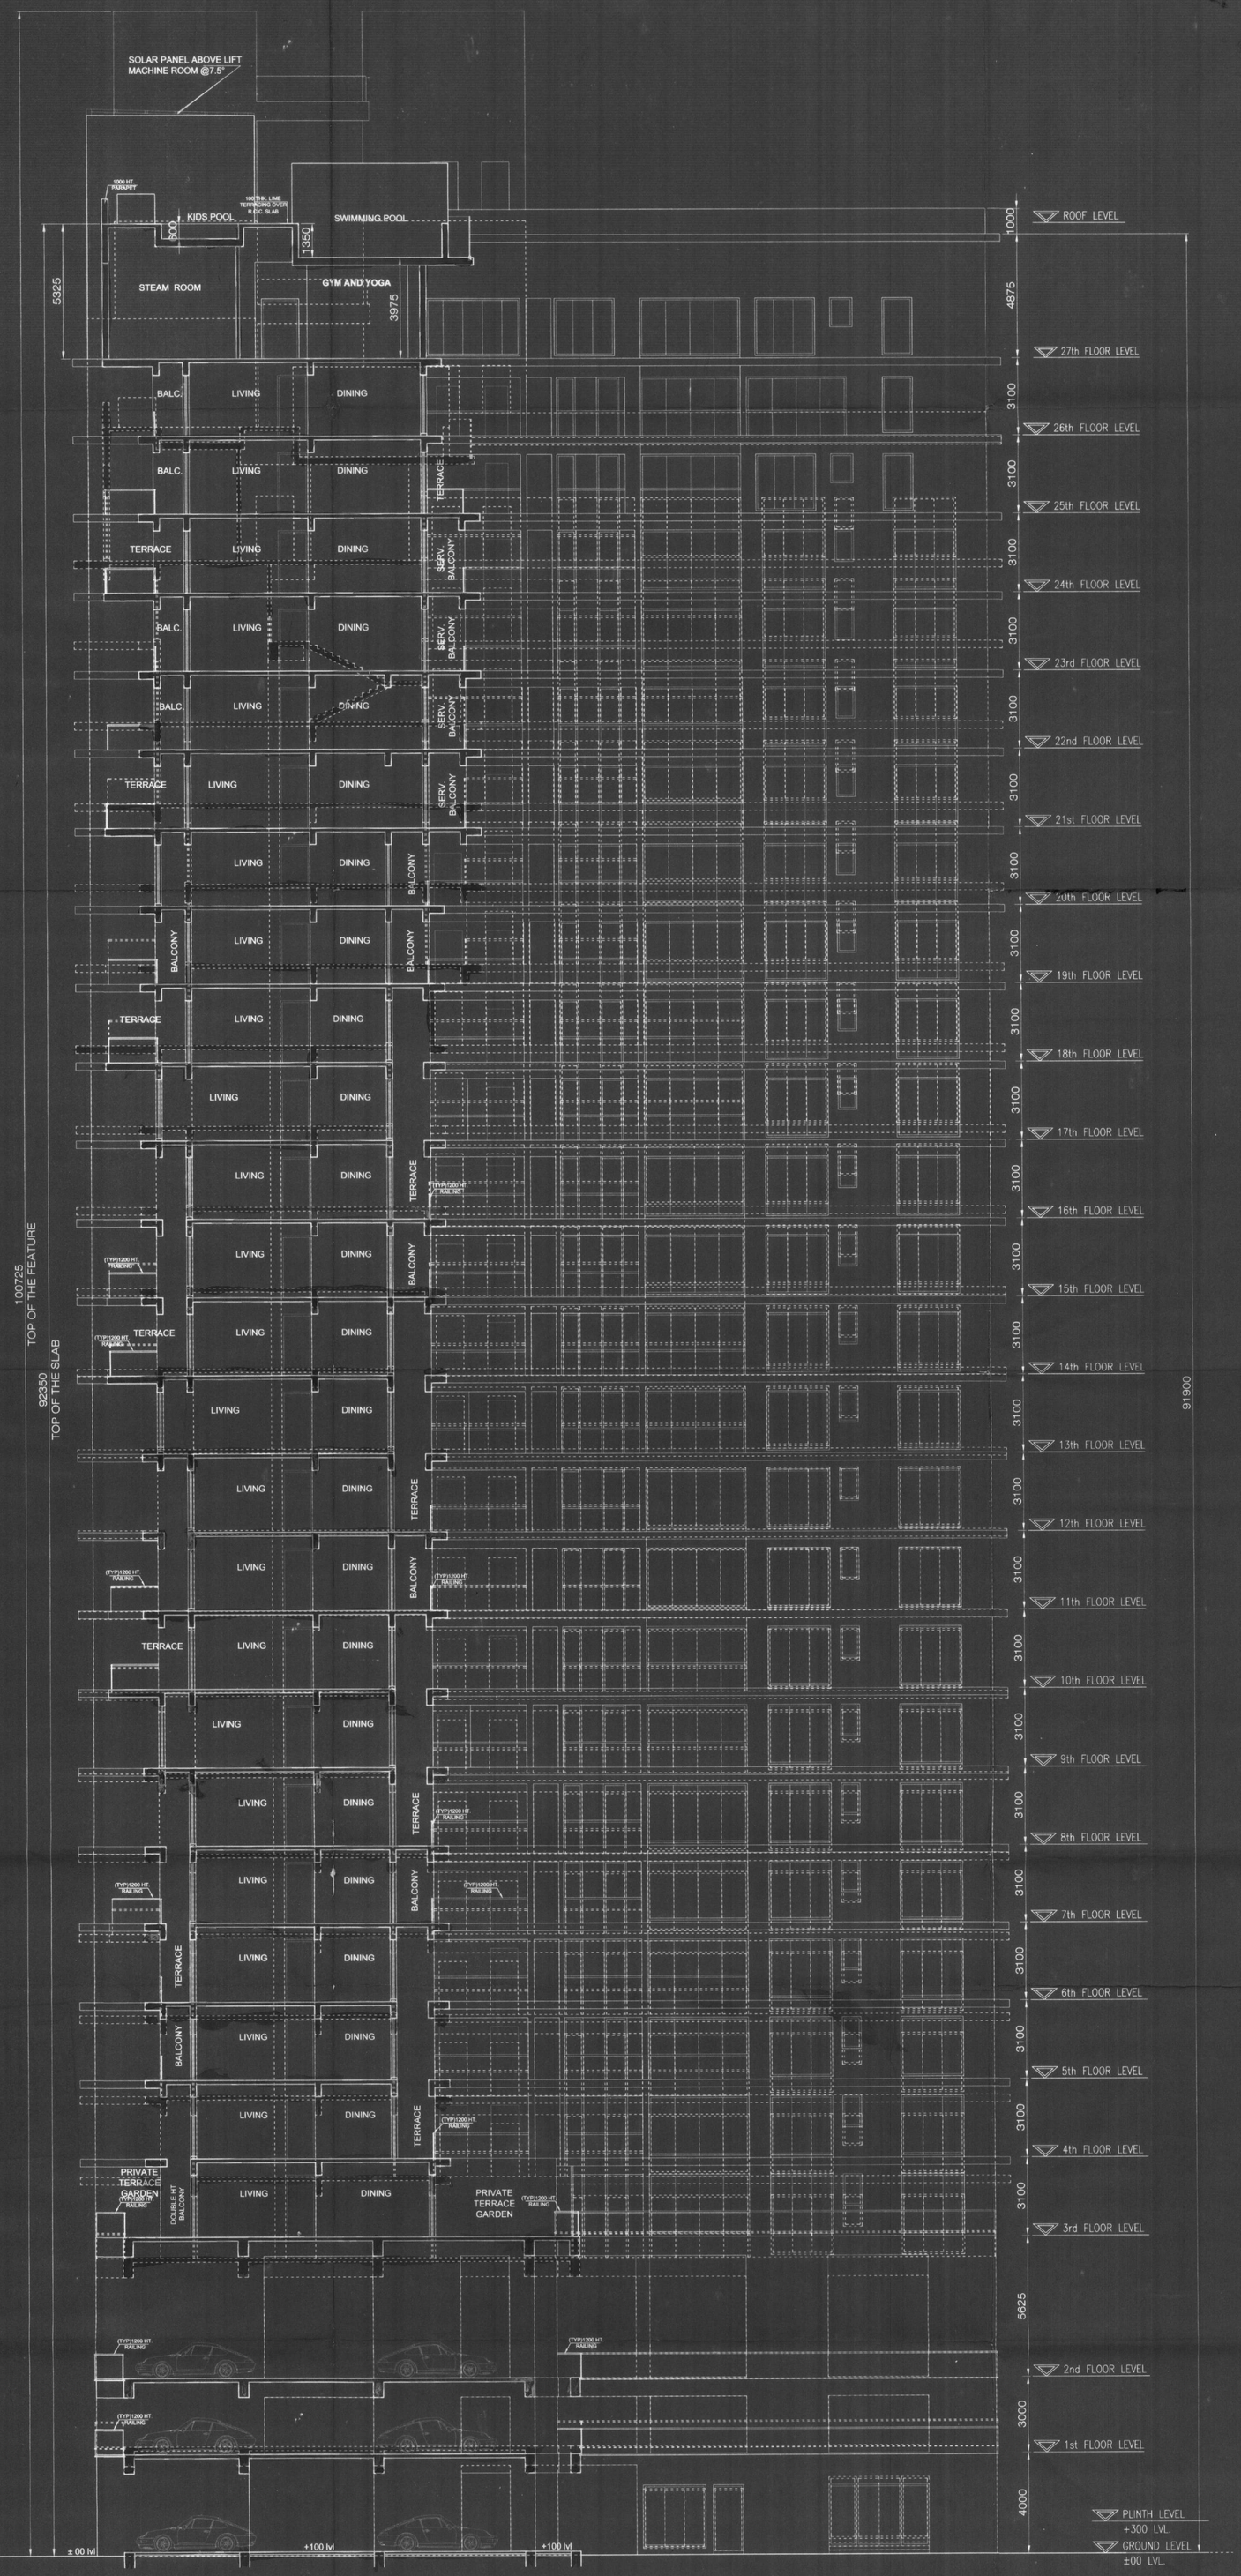

SECTION AT AA

KOLKATA MUNICIPAL CORPORATION
BUILDING DEPTT.
PLANS APPROVED U/R 25 (2a) & (2b) of K.M.C. BUILDING RULES 2009
By D.G(Bldg.)/Asstt./Dy./Chief/Ex.Engr.
ON 13/11/16 applied by M.B.C.No.S.....No. 513
B.P. No. 2012070165 Dt. 29/8/2012 BR. No. .....
Assistant Engineer / Ex. Engr. (Civil)
Br. No. : VII
Dy. / Chief Engr. Bldg. Deptt. Br-VII

This Plan Is To Be Treated As Part And Parcel And Contiguous To B. S. Plan No. 2012070165 Dated 29/8/2012
Executive Engineer (C.B.)
Br. No. : VII
Dy. / Chief Engr. Bldg. Deptt. Br-VII

MONOGRAM TRADE LINK PVT. LTD.
MICROGRAPH VINIMAY PVT. LTD.
ACE TOWNSHIP PVT. LTD.
SANKET TRADECOM PVT. LTD.
AWARO TRADE LINK PVT. LTD.
COMPASS TRADE LINK PVT. LTD.
CAMPUS VINCOM PVT. LTD.
GOPIKA PROJECTS PVT. LTD.
SANKET VINCOM PVT. LTD.
ANCHOR VINCOM PVT. LTD.
NAMASKAR VYAPAAR PVT. LTD.
NIGHTANGLE TRADERS PVT. LTD.
PANCHAMUKHI TRADECOM PVT. LTD.
HARMONY VINIMAY PVT. LTD.
As Constituted Attorney

SIGNATURE OF OWNER

I HAVE GONE THROUGH THE STRUCTURAL ANALYSIS, DESIGN AND DRAWING INCLUDING FOUNDATION AND SUPER STRUCTURE OF THE PROPOSED RESIDENTIAL BUILDING AT 67, CHRISTOPHER ROAD, KOLKATA - 700 046, WARD NO. - 58, BOROUGH - VII, P.S. - TANGRA WITHIN KOLKATA MUNICIPAL CORPORATION. THE ANALYSIS AND DESIGN OF THE BUILDING HAVING G + 27 FLOORS IS FOUND TO BE IN ORDER AND MADE IN ACCORDANCE WITH RELEVANT INDIAN STANDARD.

DR. R. S. JANGID
Professor
Department of Civil Engineering
I.I.T. Bombay, Powai, Mumbai-76

SIGNATURE OF STRUCTURAL REVIEWER

THIS IS TO CERTIFY THAT THE STRUCTURAL DESIGN & DRAWINGS OF BOTH FOUNDATION AND SUPER-STRUCTURE OF THE BUILDING HAS BEEN MADE BY ME CONSIDERING ALL POSSIBLE LOADS INCLUDING THE SEISMIC LOAD AS PER NATIONAL BUILDING CODE ALL RESPECTS. OF INDIA AND CERTIFIED THAT IT IS SAFE AND STABLE WITH ALL RESPECT.

SANJIV J. PAREKH
M.E. (STRUCT.), M.E. (CONST. ENGG.),
F. C. E., FIE-(F-018202-4)
L. S. E. NO. 104 (I) K. M. C.

SIGNATURE OF ENGINEER

I DO HEREBY CERTIFY WITH FULL RESPONSIBILITY THAT THE BUILDING PLAN HAS BEEN DRAWN UP AS PER PROVISION OF K.M.C. BUILDING RULES 2009 AS AMENDED TIME TO TIME THAT THE WIDTH OF THE ABUTTING ROADS CONFIRM WITH THE BUILDING PLAN AND IT IS A BUILDABLE SITE NOT A TANK OR A FILLED UP TANK, THE SITE I DEMARCATED BY BOUNDARY WALLS.

SIGNATURE OF ARCHITECT

PROJECT :

PROPOSED ADDITION OF 3 FLOORS OVER THE G+24 STORIED RESIDENTIAL BUILDING BEING CONSTRUCTED AS PER BP NO. - 2012070165 DATED29.08.2012 U/R 26 2a, 2b & 69A OF KMC BUILDING RULE 2009 AT PREMISES NO. 67, CHRISTOPHER ROAD, KOLKATA - 700 046, WARD - 58, BOROUGH - VII, PS. - TANGRA WITHIN KOLKATA MUNICIPAL CORPORATION.

CLIENT	HARMONY VINIMAY PVT.LTD	TITLE : SECTION AT AA			
		SUBMISSION DRAWING			
ARCHITECT	MAHESHWARI & ASSOCIATES 37A BAKER ROAD, 2ND FLOOR, ALIPORE, KOLKATA- 700027. Tel : 65334966,65228584.	NORTH	DRG.NO.	MA/AR/67CHRD/SUB/20	
			REV. DATE	REV. NO.	0
			SCALE 1:100	DEALT	MOUSUMI
			DATE 04.03.16	CHECKED	S. S. R.

section at AA

PARTY'S COPY

KOLKATA MUNICIPAL CORPORATION
BUILDING DEPTT.
PLANS APPROVED U/R 25 (2a) & (2b) of
K.M.C. BUILDING RULES 2009
By Dy/Asstt. Ch.-C.B/Asst./Ex.Engr.
ON 13/11/19 approved by M.B.C. at its No. - 512
B.P. No. 2019070165 Dt. 29/12/19 BR. No. VII
Assistant Engineer Ex. Engr. (Civil)
Br. No. VII
Dy. Chief Engr. (B)
Bldg. Deptt.
Br.-VII

This Plan is To Be Treated As Part
And Parcel And Contiguous To
B. S. Plan No. 2019070165
Dated 29/12/19
Ex. Engineer (C-B)
Br. No. - VII
Dy. Chief Engr.
Bldg. Deptt.
Br.-VII

Approved By M.B.C. at its
The Building Committee

OFFICE OF THE EXECUTIVE ENGINEER
BUILDING DEPARTMENT
DATE 24/11/19
THE KOLKATA MUNICIPAL CORPORATION