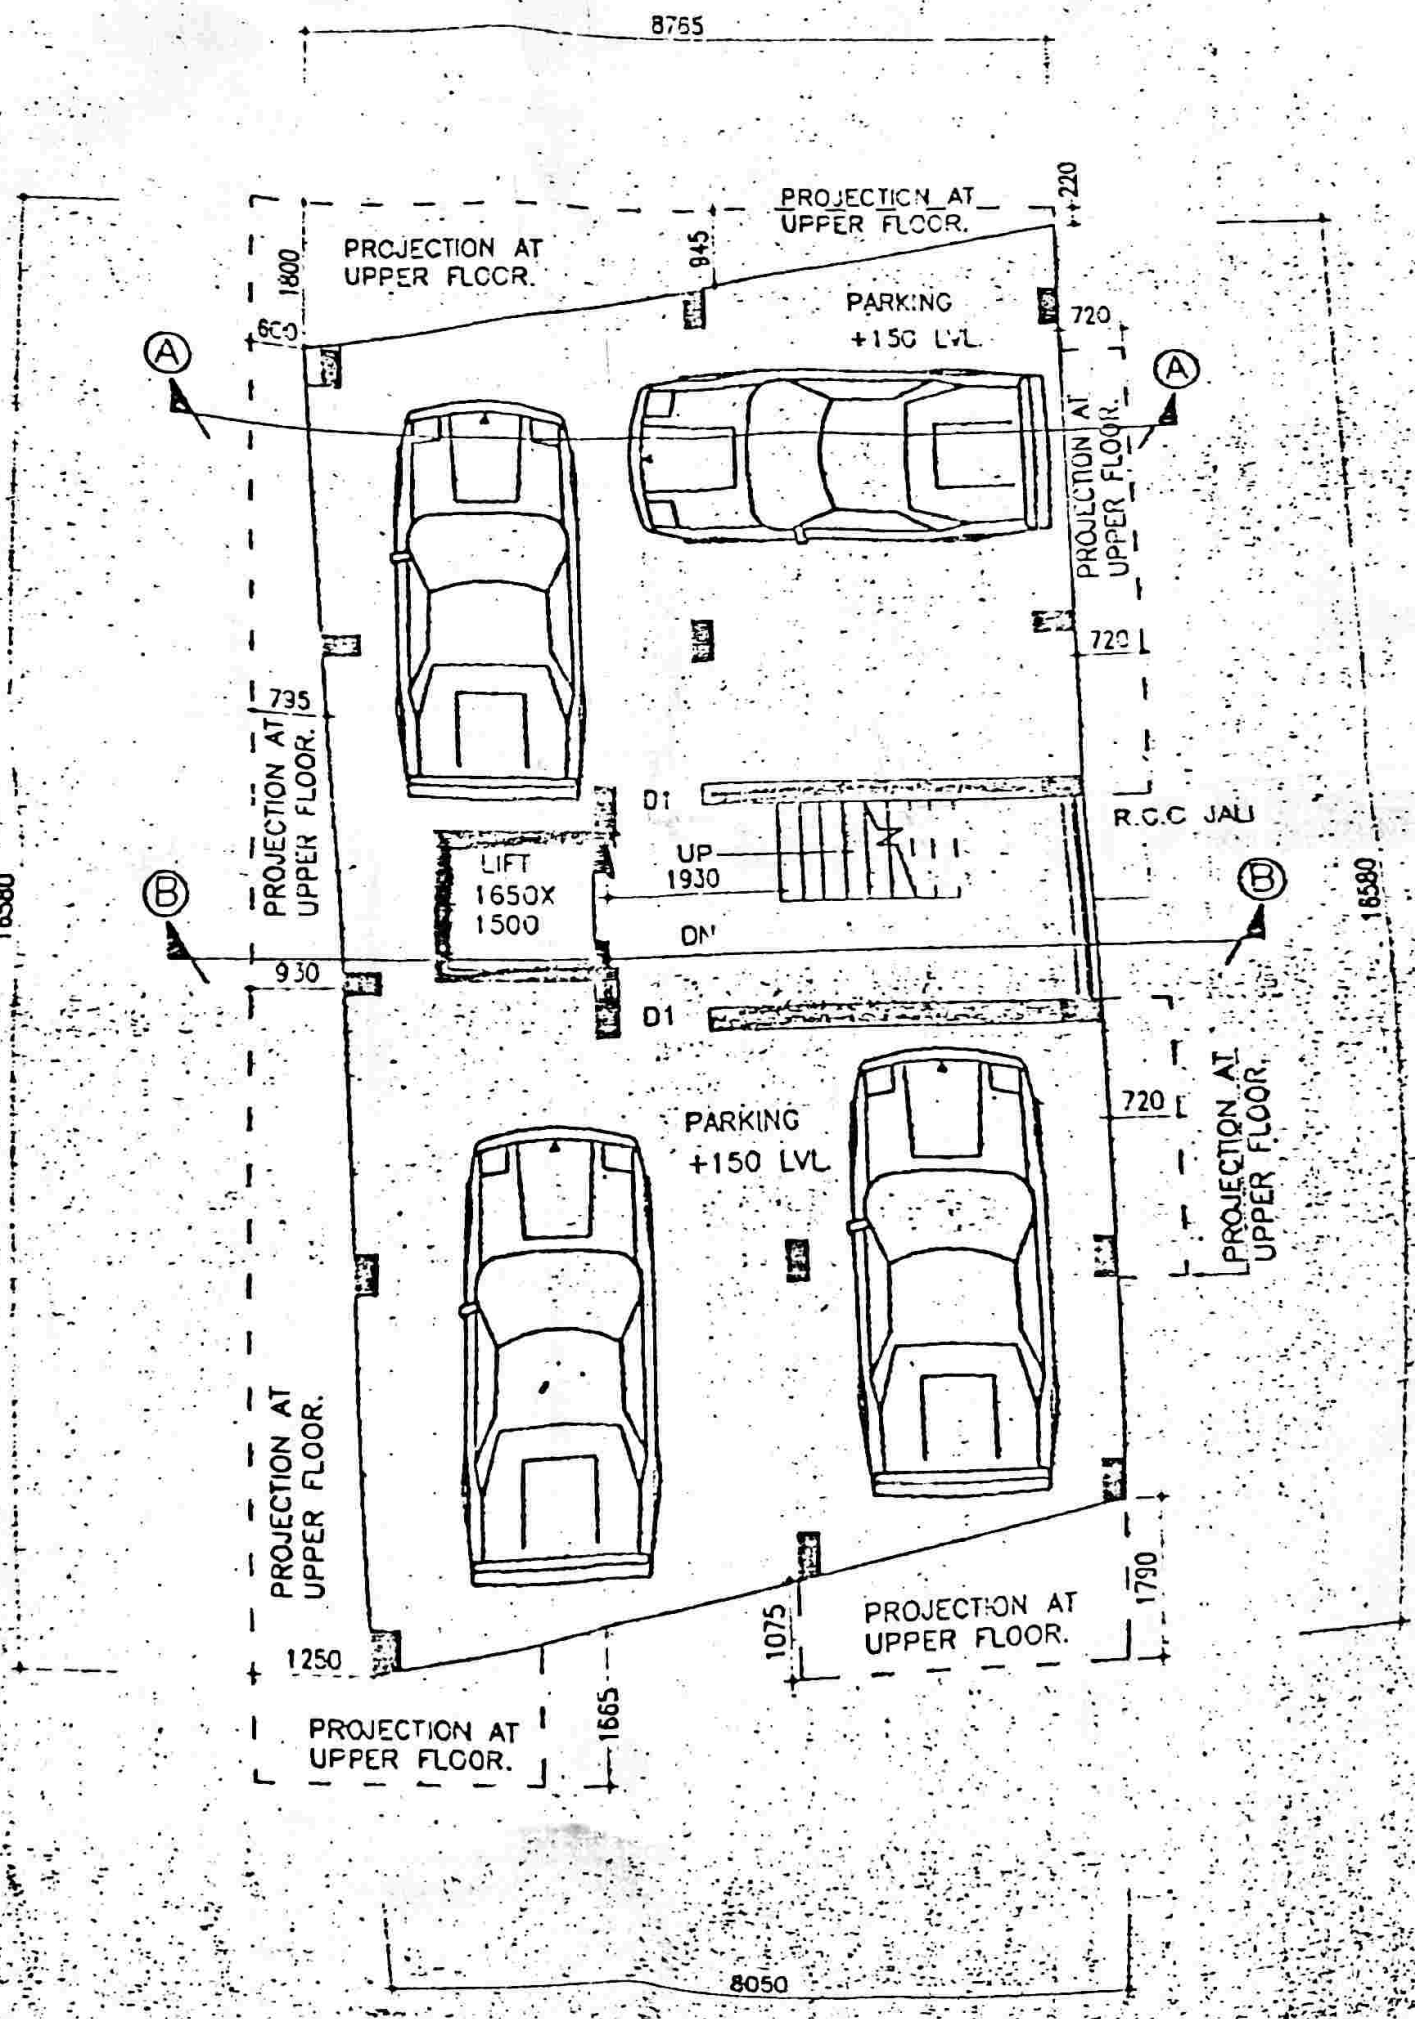

GROUND FLOOR PLAN
SCALE—1:100