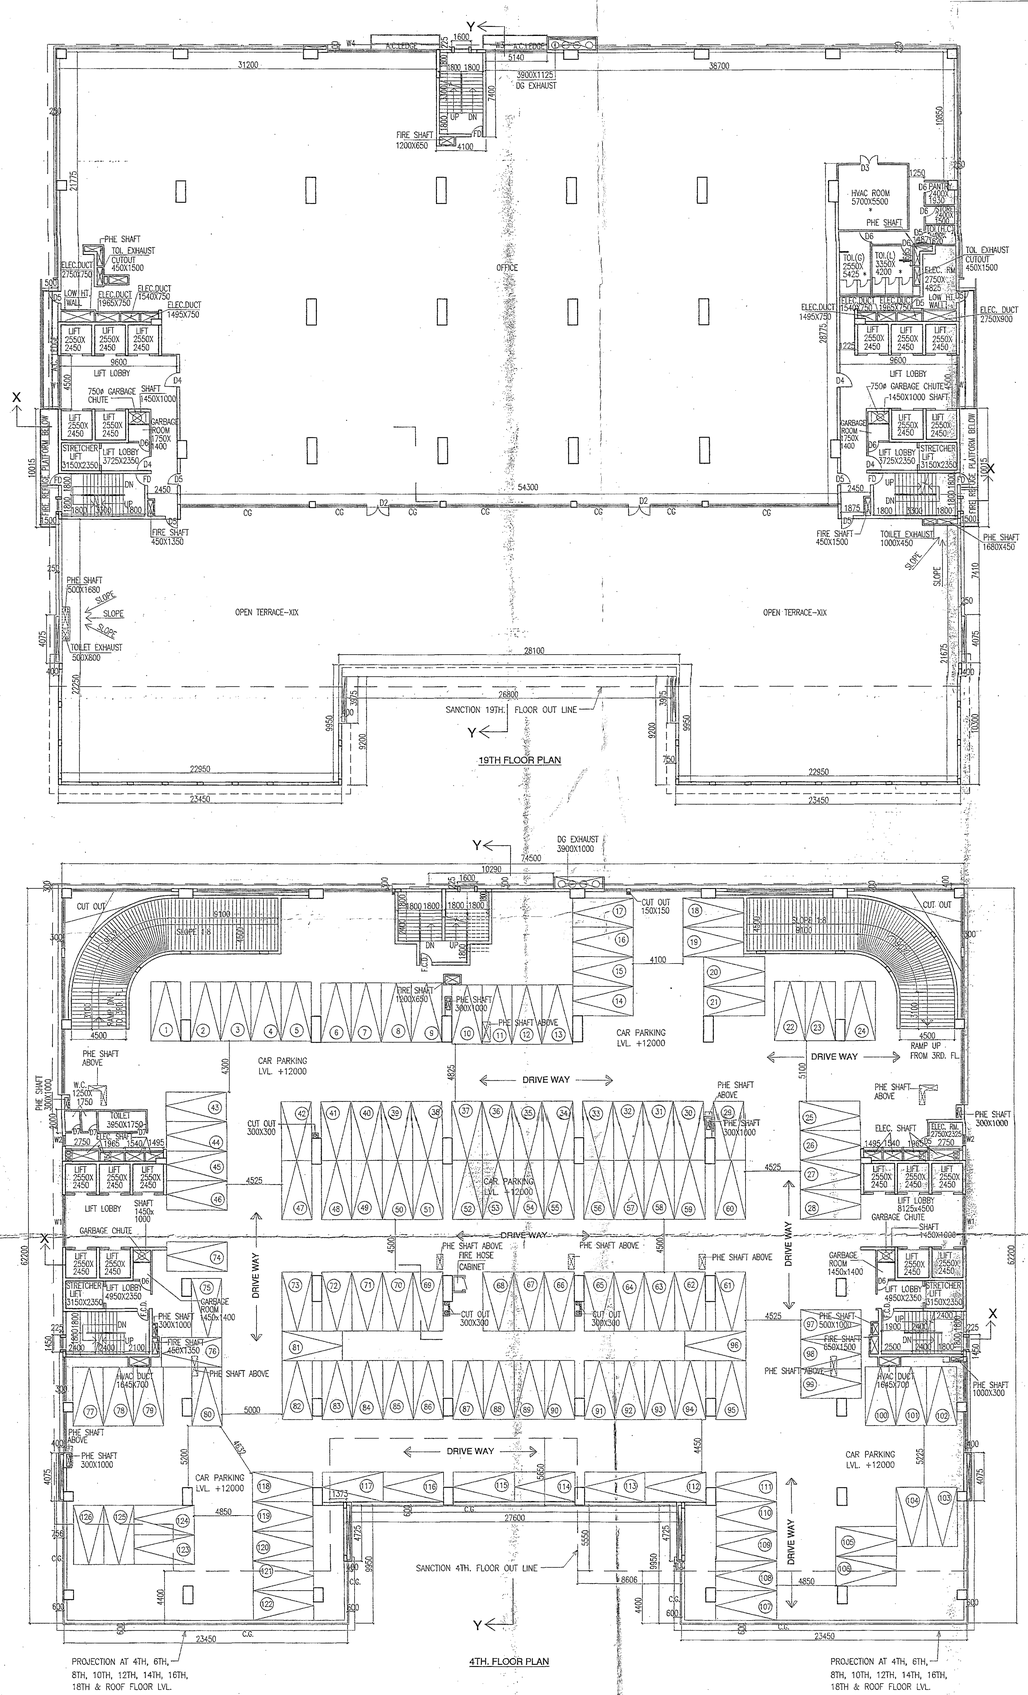

DOOR &WINDOW SCHEDULE:

TYPE	SIZE	SILL	LINTEL
D1	2000X2150	--	2150
D2	1800X2150	--	2150
D3	1500X2150	--	2150
D4	1200X2150	--	2150
D5	1000X2150	--	2150
D6	900X2150	--	2150
D7	750X2150	--	2150
FD	1000X2150	--	2450
W1	4500X1550	900	2450
W2	1200X1550	900	2450
SW	1000X1550	900	2450
R/S1	3000X1550	--	2450
R/S2	1000X1550	--	2450
R/S3	1500X1550	--	2450
C.G.	AS PER ELEVATION		CURTAIN GLASS

NOTE:-

⅌ - ARTIFICIAL LIGHTING & MECHANICAL VENTILATION

N.B.- ALL LIFTS , LOBBIES & STAIRCASES SHALL BE PRESSURISED AS PER GUIDE LINE OF N.B.C.-P-IV

CERTIFICATE OF OWNER

THE OWNER HAS CERTIFIED ON THE BUILDING PLAN WITH FULL RESPONSIBILITY THAT I HAVE GONE THROUGH THE 'WEST BENGAL MUNICIPAL BUILDING RULES AND ALSO UNDER TAKE TO ABIDE BY THOSE RULES DURING AND AFTER CONSTRUCTION OF THE BUILDING.

SIGNATURE OF OWNER.

CERTIFICATE OF STRUCTURAL STABILITY

WE HEREBY CERTIFY THAT THE FOUNDATION AND SUPERSTRUCTURE OF THE BUILDING PROPOSED FOR CONSTRUCTION OF SOFTWARE PARK AT PLOT NO.- 5, BLOCK- BN, SECTOR - V, KOLKATA - 91 UNDER JURISDICTION OF NABADIGANTA INDUSTRIAL TOWNSHIP AUTHORITY HAVE BEEN PERSONALLY INSPECTED AND SO DESIGNED BY US WILL MAKE SUCH FOUNDATION AND SUPERSTRUCTURE SAFE IN ALL RESPECT INCLUDING THE CONSIDERATION OF BEARING CAPACITY & SETTLEMENT OF SOIL AND OTHER CONDITIONS. IF ANY, CONFIRMING TO ALL STIPULATIONS OF ALL RELEVENT I.S. CODE OF PRACTICE AND NATIONAL BUILDING CODE.

SANJIV J. PAREKH
M.E. (STRUCT.), M.I.E. (CONST. ENGG.)
B. C. E., FIE-47-018202-4)
E. S. E. NO. 164 (J) K. M. C.

SIGNATURE OF STRUCTURAL ENGG.

SIGNATURE OF GEO-TECHNICAL ENGG.

CERTIFICATE OF STRUCTURAL REVIEWER

I HEREBY CERTIFY THAT THE BUILDING SITE PROPOSED FOR CONSTRUCTION AT PLOT NO. - 5, BLOCK- BN, SECTOR - V, KOLKATA - 91 UNDER JURISDICTION OF NDITA I HAS BEEN VISITED BY ME AND ALL THE DESIGNS, DRAWING C1 TO C5, SOIL TEST REPORT AND LOAD TEST RESULTS FOR FOUNDATION AND SUPER STRUCTURE HAVE BEEN DULY REVIEWED CONFIRMING TO STIPULATIONS OF ALL LATEST RELEVENT I.S. CODE OF PRACTICE AND NATIONAL BUILDING CODE AND IT IS FOUND THAT EVERYTHING IS COMPLETELY IN ORDER & THE PROPOSED FOUNDATION AND SUPERSTRUCTURE ARE SAFE IN ALL RESPECT

SIGNATURE OF STRUCTURAL REVIEWER

CERTIFICATE OF ARCHITECT

CERTIFIED THAT THE PLAN HAS BEEN DESIGNED & DRAWN UP STRICTLY ACCORDING TO THE BUILDING RULES FOR NDITA.

JAY PRAKASH BHARAT KUMAR AGRAWAL
B. Arch., A.I.I.A.
Reg. No. CA / 86 / 10028
ARCHITECT SL. NO. - 3263

SIGNATURE OF ARCHITECT.

TITLE-

4TH. FL. PLAN, 5TH. - 18TH. FL. PLAN
19TH. FL. PLAN, ROOF PLAN.

PROJECT-

REVISED / COMPLETION PLAN OF B+G+XIX STORIED BUILDING PLOT NO. - 5, BLOCK- BN, SECTOR - V, NABADIGANTA INDUSTRIAL TOWNSHIP, KOLKATA - 91.
PREVIOUSLY SANCTIONED VIDE NO. V / BM / 22 R DATED - 29.12.2007

SCALE	ARCHITECTS		
1 : 200	AGRAWAL & AGRAWAL		
N	BARODA	KOLKATA	
DATE	DRG. NO.	DEALT	CHECKED
29.11.17	C3	KAUSHIK / PAULAMI	