DOOR AND WINDOW SCHDULE					
MKD.	WIDTH	HEIGHT	MKD.	WIDTH	HEIGHT
W1	1500	1200	D1	1100	2100
W2	1200	1200	D2	900	2100
W3	1000	1200	D3	750	2100
WHP	600	600	D4	POLE LENGTH	2100

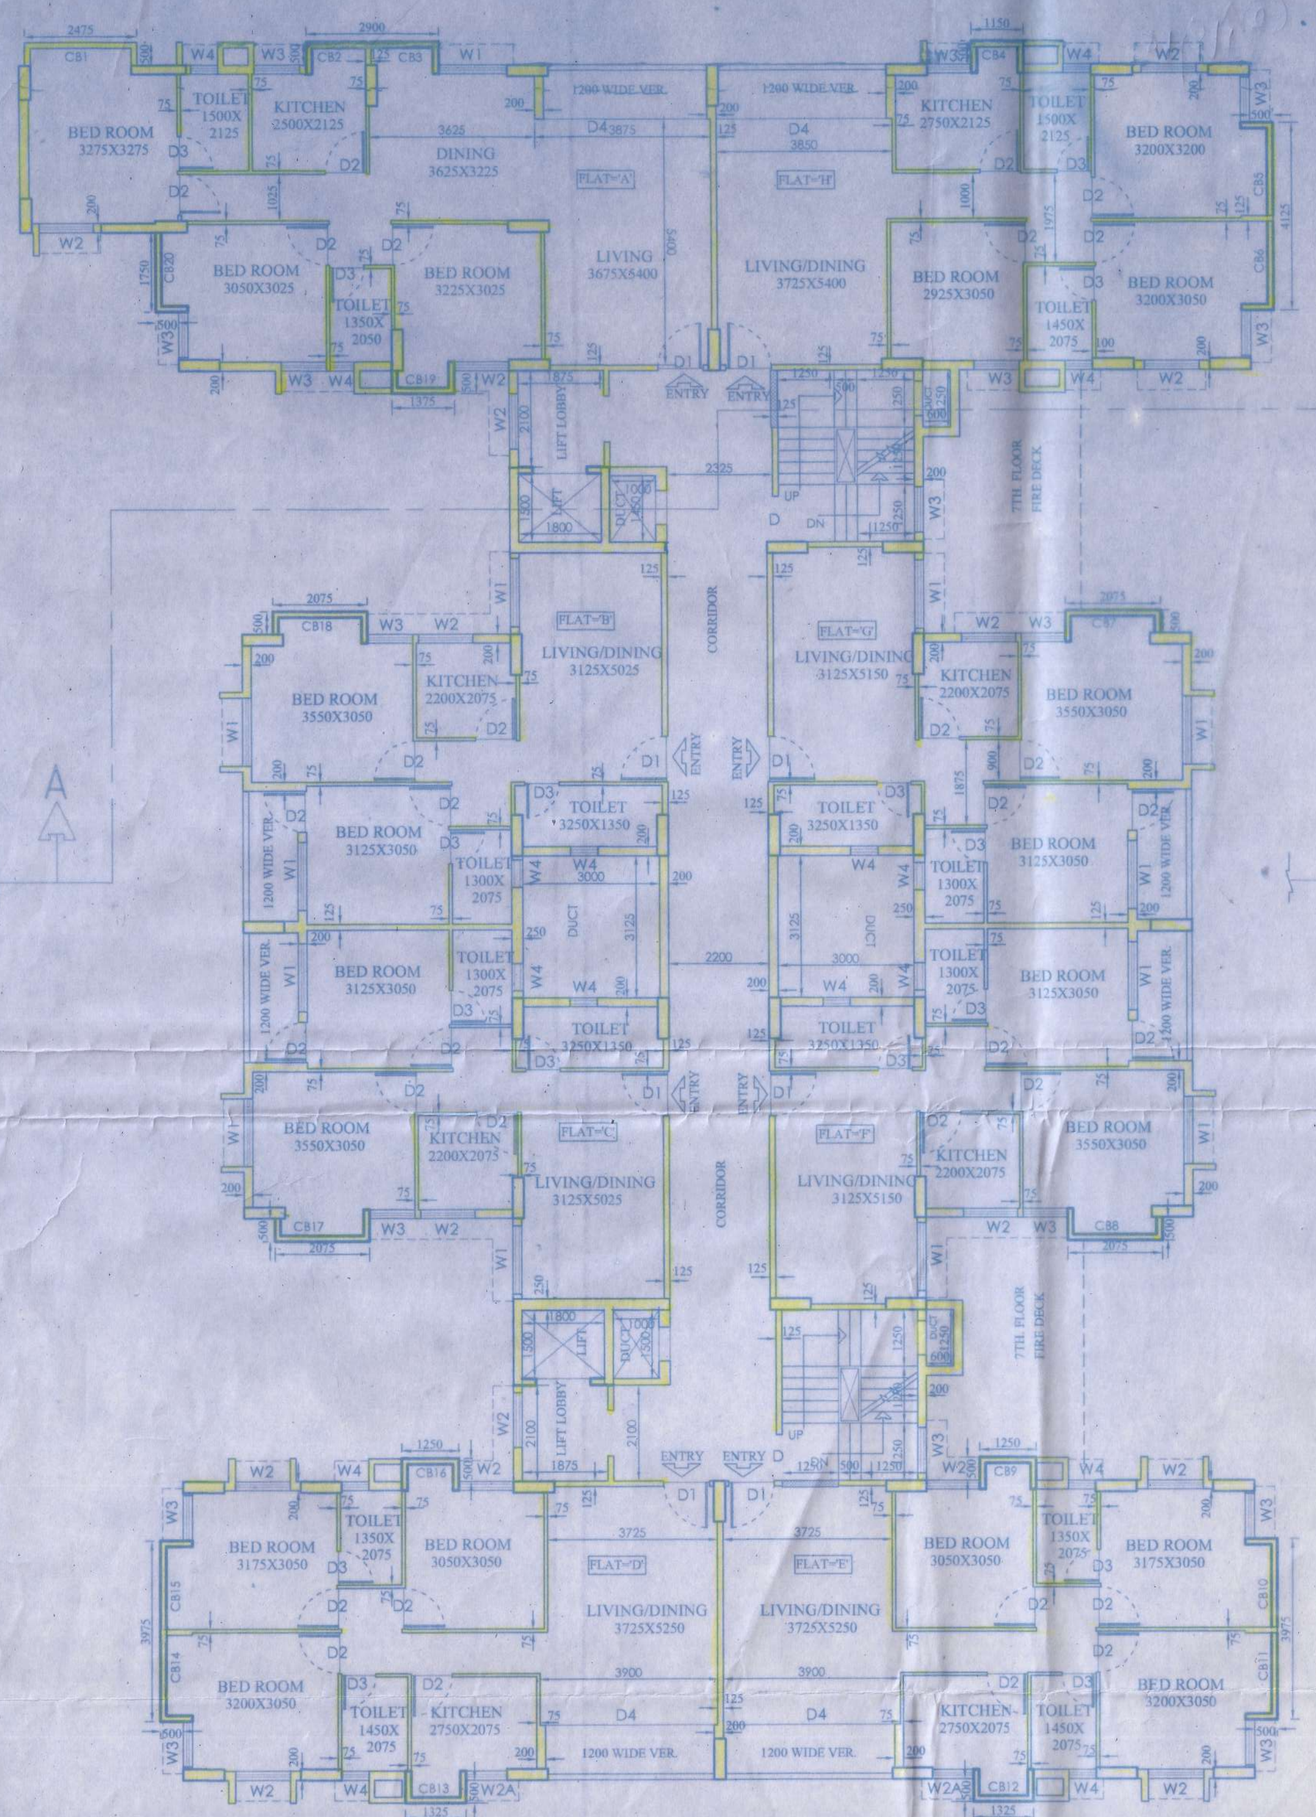

EXISTING TYPICAL FLOOR PLAN OF BLOCK 2 PART-A (1ST.TO 6TH.)

SCALE - 1:100

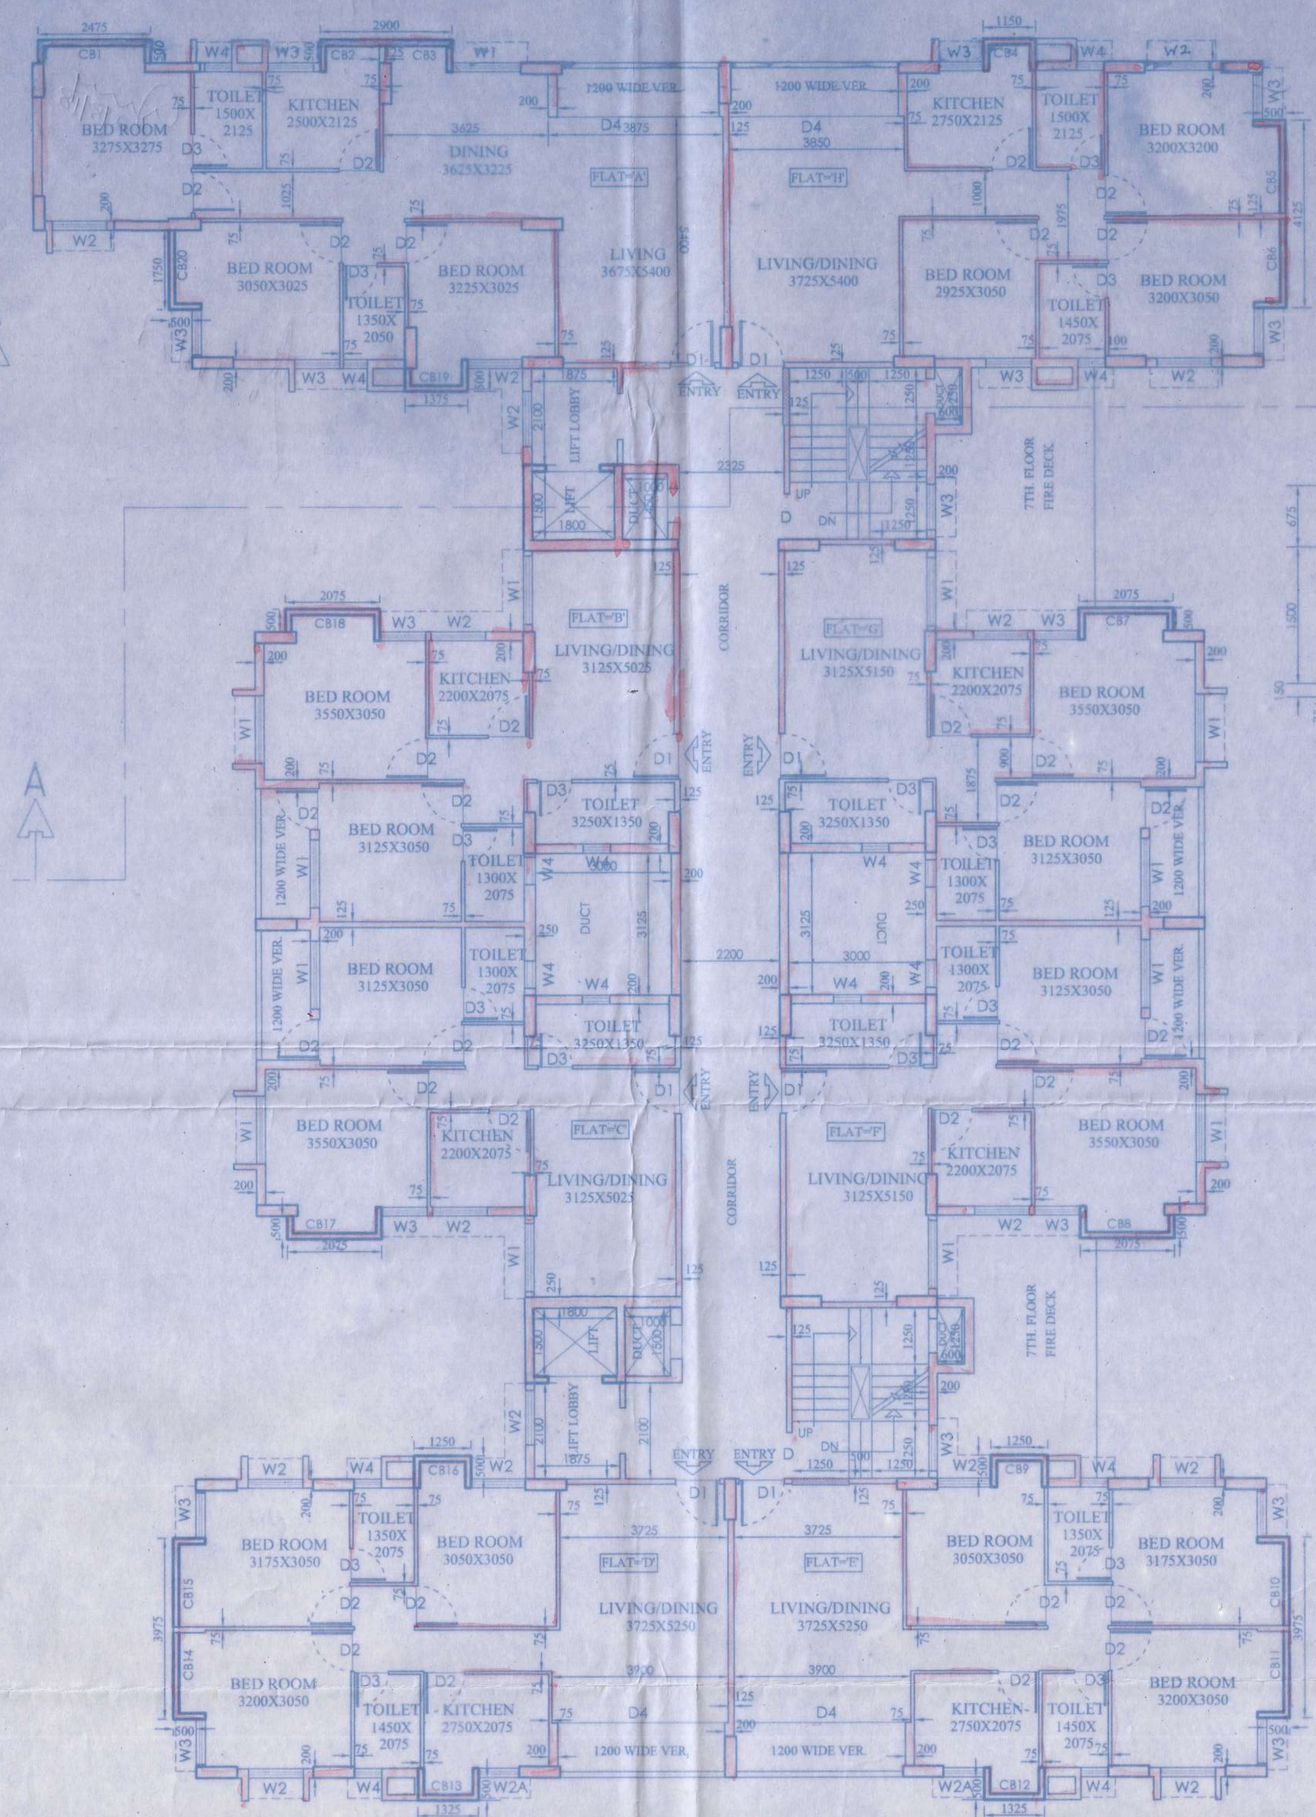

PROPOSED TYPICAL FLOOR PLAN OF BLOCK 2 PART-A (7TH. TO 10TH.)

SCALE - 1:100

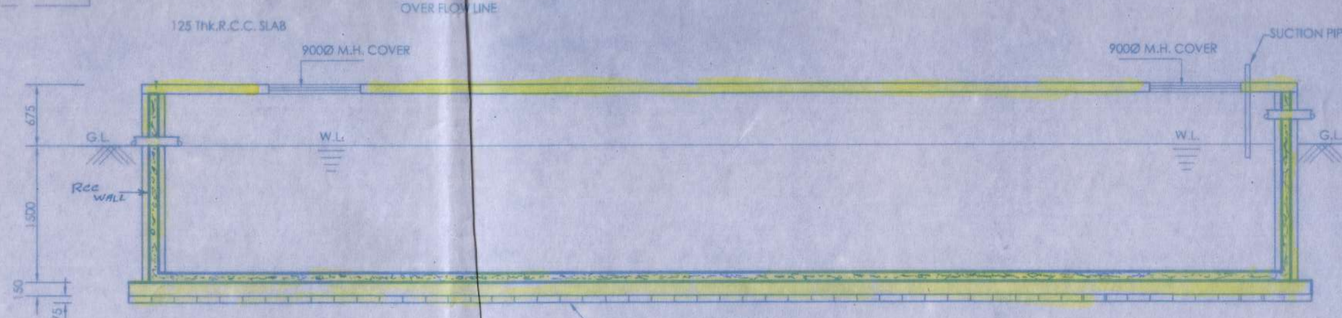

SECTION-C-C

(SCALE-1:50)

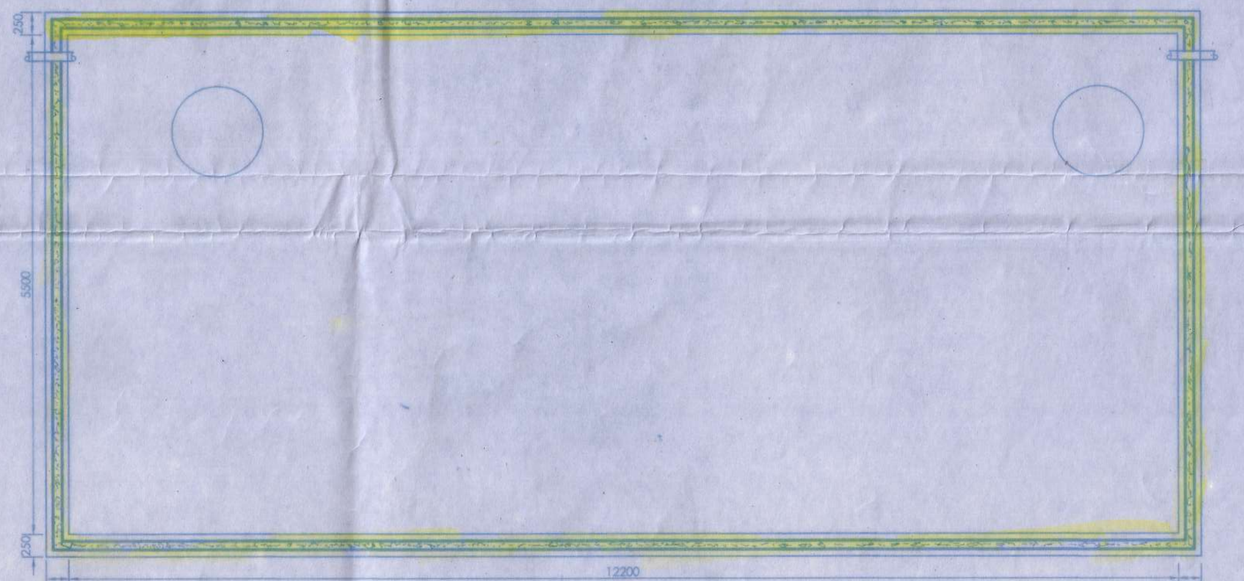

DET. OF S.U.G.W.R

(CAPACITY- 1,21,275 LTR.)

(SCALE-1:50)

ADDITION TO & ALTERATION OF PLAN FOR PROPOSED 7TH.(PART) & 8TH. FLOOR OVER BLOCK-2(C/7TH & 8TH. FLOOR OVER BLOCK-2A & 7TH.TO 11TH. FLOOR OVER BLOCK-2B BELONGS TO H.R. INFRACON LTD. AT R.S. DAG NO.-72,73,93,94,94/2410, 95,96,97,98,99,81/2402,81/2403,209/2054,95/2411, 73/2406,17/1107, AND KHATIAN- NO.- 364,1603,204,54,55,580,204,335,1605, 1775,306,1519,779,1602, RESPECTIVELY OF MOUZA :- MULAJORE, P.S. :- JAGATDAL, JL. NO.- 18, HOLDING NO.-71/A, NEW CHORD ROAD, WARD NO.- 22, DIST.-24PGS.(N), UNDER BHATPARA MUNICIPALITY.

PREVIOUS BUILDING PLAN SANCTIONED NO:- PWD/RB/682/16-17, DATED:- 25/11/2016. PARTIAL COMPLETION NO.:- C30/DR-2/624, DATED 30/05/2017
OWNER:- H.R.INFRACON LTD.

AREA OF PLOT- 7481.93 sqm.
LESS:- SPLAYED CORNER=3.125sqm.
ACTUAL AREA OF LAND=7478.805sqm.
NO OF STORYES:-
BLOCK-1 = (G+IV)
BLOCK-2(PART-A)=(G+XI)
BLOCK-2(PART-B)=(G+VIII)
BLOCK-2(PART-C)=(G+VIII)
NO OF TENAMENTS - 205 NOS.
GROUND COVERAGE :-
PERMISSIBLE= 3365.66sqm. (45%)
EXISTING
BLOCK -1 = 268.981sqm.
BLOCK- 2(PART A,B & C)
1818.659sqm.
TOTAL = 2087.640 sqm. (27.91 %)

1) TOTAL FLOOR AREA
(EXCLUDING THE SPACES EXEMPTED WITHIN RULES-1803.409sqm.
2) TOTAL AREA EXEMPTED AS PER RULE= 894.472 sqm
3) GROSS TOTAL FLOOR AREA (EXCLUDING THE SPACES EXEMPTED IN THIS RULE)-19447.581 sqm.
CAR PARKING AREA- 1091.548sqm.
F.A.R.-
PERMISSABLE- 2.75
PROPOSED-2.335

EXISTING COVERED AREA:-
BLOCK-1 =1327.113sqm.(GR+1YR.)
BLOCK-2-PART-A =4034.923sqm.(1ST.TO 6TH.)
BLOCK-2-PART-B =2392.312sqm.(1ST.TO 6TH.)
BLOCK-2-PART-C =497.2.291sqm.(1ST.TO 6TH.)
GROUND FLOOR BL-2 =1818.663 (PART A TO C)
TOTAL (BL.-1+BL.2) =14465.302 sqm.
PROPOSED COVERED AREA:-
BLOCK-2-PART-A=3330.232sqm.
BLOCK-2-PART-B=762.879sqm.
BLOCK-2-PART-C =869.489sqm.
TOTAL =4962.6sqm.
CAR PARKING :-
REQUIRED =128 NOS. COVERED = 50 NOS.
PROVIDED = 128 NOS. OPEN = 78 NOS.

NOTES:-
1) ALL DIMENSION ARE IN MM. UNLESS OTHERWISE MENTIONED.
2) ALL EXTERNAL WALLS ARE 200 MM. THK. AND PARTITION WALLS ARE 125 & CUTHER WALLS ARE 75 TH.
3) DEPTH OF SEPTIC TANK NOT EXCEED THE BUILDING FOUNDATION.
4) CONC. GRADE SHALL BE M25 (1:1:2) & GRADE OF STEEL Ø Fe 500.
5) ALL BRICK WALLS SHALL BE DONE CEMENT MORTER (1:5) WITH
6) ALL 125 THK CUP BOARD WALL IS R.C.C. WALL.
7) SCALE-1:100, OTHERWISE MENTIONED
8) PASSAGE MARKED "A" FOR MUNICIPAL ACCESS TO SURFACE DRAIN.
9) BLOCK MARKED 2A,2B,2C WAS MARKED AS 3B,3C,3D RESPECTIVELY IN PREVIOUS SANCTION PLAN (SANCTION NO.=PWD/RB/682/16-17, DATED:- 25/11/2016).

10)THE STRUCTURAL DESIGN AND DRAWING OF BOTH FOUNDATION AND SUPERSTRUCTURE OF BLOCK 2, PART B & C HAS BEEN MADE CONSIDERING G+VIII STORED BUILDING, AND BLOCK-2 PART A, WAS DESIGNED CONSIDERING BUILDING HT. FOR G+VI DURING PREVIOUS SANCTION.

CERTIFICATE OF STRUCTURAL STABILITY

I DO HEREBY CERTIFY THAT THE FOUNDATION AND SUPERSTRUCTURE OF THE BUILDING PROPOSED FOR CONSTRUCTION ON PLOT NO.:- 71/A, NEW CHORD ROAD, WARD NO.- 22, UNDER THE JURISDICTION OF BHATPARA MUNICIPALITY, HAVE BEEN PERSONALLY INSPECTED AND SO-DESIGNED BY ME, WILL MAKE SUCH FOUNDATION AND STRUCTURE SAFE IN ALL RESPECT INCLUDING THE CONSIDERATION OF BEARING CAPACITY AND SETTLEMENT OF SOIL AND OTHER CONDITIONS, IF ANY, CONFORMING TO ALL STIPULATIONS OF ALL RELEVANT IS CODE OF PRACTICE AND NATIONAL BUILDING CODE.

SNEHASHIS SINHA
B.E. (Civil), M.E. (Str), FIE, MICI,
Chartered Engineer (I)
ESI (K.M.C)
Empanelment No. 1777

SIGNATURE OF STRUCTURAL ENGINEER

CERTIFICATE OF STRUCTURAL REVIEWER

I DO HEREBY CERTIFY THAT THE BUILDING SITE PROPOSED FOR CONSTRUCTION AT PLOT NO.:- 71/A, NEW CHORD ROAD, WARD NO.- 22, UNDER THE JURISDICTION OF BHATPARA MUNICIPALITY, HAS BEEN VISITED BY ME AND ALL THE DESIGNS, DRAWINGS, SOIL TEST REPORT AND LOAD TEST RESULT FOR FOUNDATION AND SUPERSTRUCTURE HAVE BEEN DULY REVIEWED CONFORMING TO STIPULATIONS OF ALL LATEST RELEVANT IS CODE OF PRACTICE AND NATIONAL BUILDING CODE AND IT IS FOUND THAT EVERYTHING IS COMPLETELY IN ORDER AND THE PROPOSED FOUNDATION AND SUPER STRUCTURE ARE SAFE IN ALL RESPECT.

SIG. OF STRUCTURAL REVIEWER

CERTIFICATE / DECLARATION OF ARCHITECT

I DO HEREBY CERTIFY THAT PLANS, ELEVATIONS, AND SECTIONS AND OTHER STRUCTURAL DETAILS OF THE PROPOSED BUILDING ON PLOT NO.- 71/A, NEW CHORD ROAD, WARD NO.- 22, UNDER THE JURISDICTION OF BHATPARA MUNICIPALITY HAVE BEEN PREPARED IN CONFORMITY WITH ALL RELEVANT PROVISIONS UNDER THE WEST BENGAL MUNICIPAL (BUILDING) RULE, 2007. THIS ALSO TO CERTIFY THAT ALL RELEVANT NO OBJECTION CERTIFICATES FROM THE RESPECTIVE AUTHORITIES AS APPLICABLE IN TO BESAID, ARE ALSO ENCLOSED WITH THE APPLICATION FOR SEEKING APPROVAL OF THE PLAN TO ADDITION TO/ ALTERATION OF THE BUILDING ON THE SAID PLOT.

ARNAB RAY
ARCHITECT (B.ARCH)
Regd. No. : CA/2009/45243

SIG. OF ARCHITECT

for H.R. Infracon Limited

Authorised Signatory
RONAK MALL

SIG. OF AUTHORISED SIGNATORY
CONSTITUTED POWER OF ATTORNEY

CONSULTANT:

CONSOL
CONSTRUCTIONAL SOLUTION PROVIDERS
12, ROY BAHADUR ROAD,
KOLKATA 700 019
WWW.CONSOLKOLKATA.COM

SINHA & ASSOCIATES
ENGINEERS & DESIGN CONSULTANTS
157, SINGHA BHAVE ROAD, KOL-700 038
PH NO.- 2457 4086

SHEET NO.:- 6 SCALE 1:100

EXISTING & PROPOSED FLOOR PLAN.