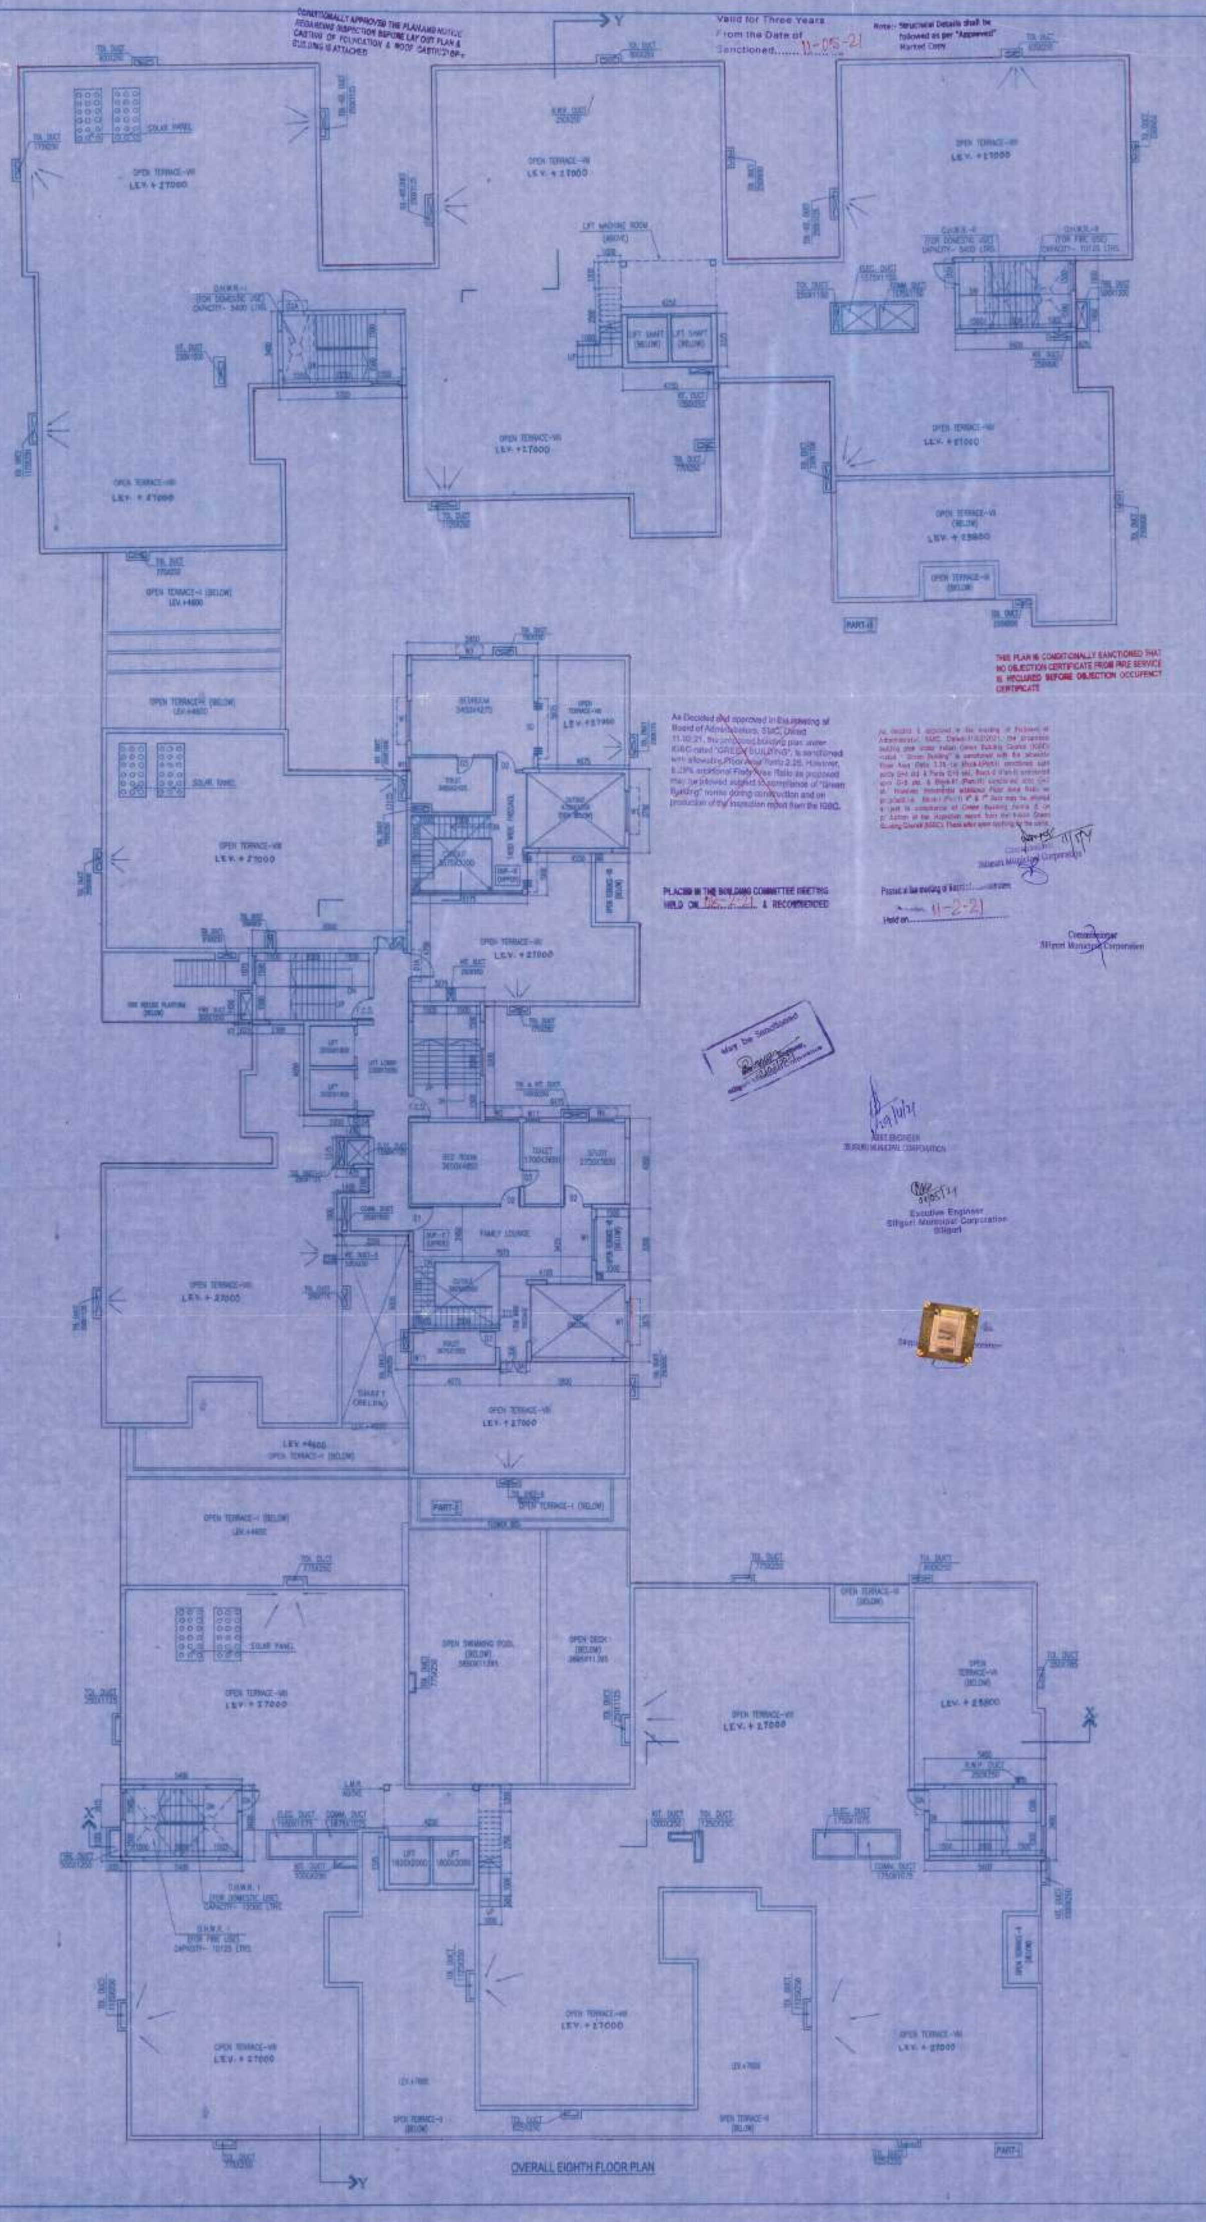

OWNER

SARATHI REALTORS PVT. LTD.

REP. BY ITS DIRECTOR MR. BIJOY AGARWAL

LOCATION: THAKUR PANCHANAN ROAD, PRADHAN PARA, SILIGURI, WARD NO. - 42

SCHEDULE OF WINDOWS:-

SCHEDULE OF DOORS:-

FOR OFFICIAL USE

SILIGURI MUNICIPAL CORPORATION
BLDG. CELL, SMC
DATE: 01-12-2020

CERTIFICATE OF OWNER

CERTIFIED THAT I HAVE GONE THROUGH THE BUILDING RULES FOR SILIGURI-JALPAIGURI DEVELOPMENT AUTHORITY AND ALSO UNDER TAKE TO ABIDE BY THOSE RULES DURING AND AFTER CONSTRUCTION OF THE BUILDING.

SARATHI REALTORS PVT. LTD.
DIRECTOR

SIGNATURE OF OWNER

CERTIFICATE OF STRUCTURAL STABILITY

SANJIV J. PAREKH

SIGN OF STRUC. ENGINEER

SIGN OF GEO-TECH. ENGINEER

CERTIFICATE OF STRUCTURAL REVIEWER

SANJIB GUHA
CHARTERED ENGINEER
ENLISTED STRUCTURAL REVIEWER S.M.C.

SIGN OF STRUCTURAL REVIEWER

CERTIFICATE OF BUILDING PLAN

I DO HEREBY CERTIFY THAT PLANS, ELEVATIONS AND SECTIONS AND OTHER STRUCTURAL DETAILS OF THE PROPOSED BUILDING ON PLOT NO. (L.R.)-266, 267, PLOT NO.(R.S.)-6/79, 6/82, 6/105, J.L. NO.-02, THAKUR PANCHANAN ROAD, MOUZA-DABGRAM, WARD NO.-42(S.M.C), KHATIAN NO.-291/13 (R.S), 2098 (L.R), SHEET NO. 04 (R.S) & (L.R), PARGANA-BAIKUNTHAPUR, P.S.-BHAKTINAGAR, DIST.-JALPAIGURI UNDER THE JURISDICTION OF SILIGURI & JALPAIGURI DEVELOPMENT AUTHORITY HAVE BEEN PREPARED IN CONFORMITY WITH ALL RELEVANT PROVISIONS UNDER THE WEST BENGAL MUNICIPAL (BUILDING) RULES,2007 THIS ALSO TO CERTIFY THAT ALL RELEVANT NO OBJECTION CERTIFICATES FROM THE RESPECTIVE AUTHORITIES SUCH AS FIRE AND EMERGENCY SERVICES DEPARTMENT, AIRPORT AUTHORITY, POLLUTION CONTROL BOARD, TELECOMMUNICATION DEPARTMENT ETC. AS APPLICABLE IN THIS REGARD, ARE ALSO ENCLOSED WITH THE APPLICATION FOR SEEKING APPROVAL OF THE PLAN TO CONSTRUCT THE BUILDING ON THE SAID PLOT.

JAY PRAKASH BHARAT SINGH AGRAWAL
B. Arch., F.I.I.A.

SIGNATURE OF ARCHITECT

TITLE:-

OVERALL EIGHTH FLOOR PLAN

PART-I, PART-II & PART-III

PROJECT:-

PROPOSED PARTLY (G+VI), PARTLY (G+VII) & PARTLY (G+VIII) STORIED RESIDENTIAL CUM COMMERCIAL (RETAIL) BUILDING AT THAKUR PANCHANAN ROAD, MOUZA-DABGRAM, PLOT NO.(L.R.)-266, 267, PLOT NO.(R.S.)-6/79, 6/82, 6/105, J.L. NO.-02, WARD NO.-42 (S.M.C.), KHATIAN NO.-291/13 (R.S.), 2098 (L.R.), SHEET NO.-04 (R.S.) & (L.R.), PARGANA-BAIKUNTHAPUR, P.S.-BHAKTINAGAR, DIST.-JALPAIGURI

ARCHITECTS

AGRAWAL & AGRAWAL

BARODA KOLKATA

SCALE-1:100	DATE	DEALT	CHECKED
SHEET NO.-[illegible]	[illegible]	[illegible]	SUPRIYA