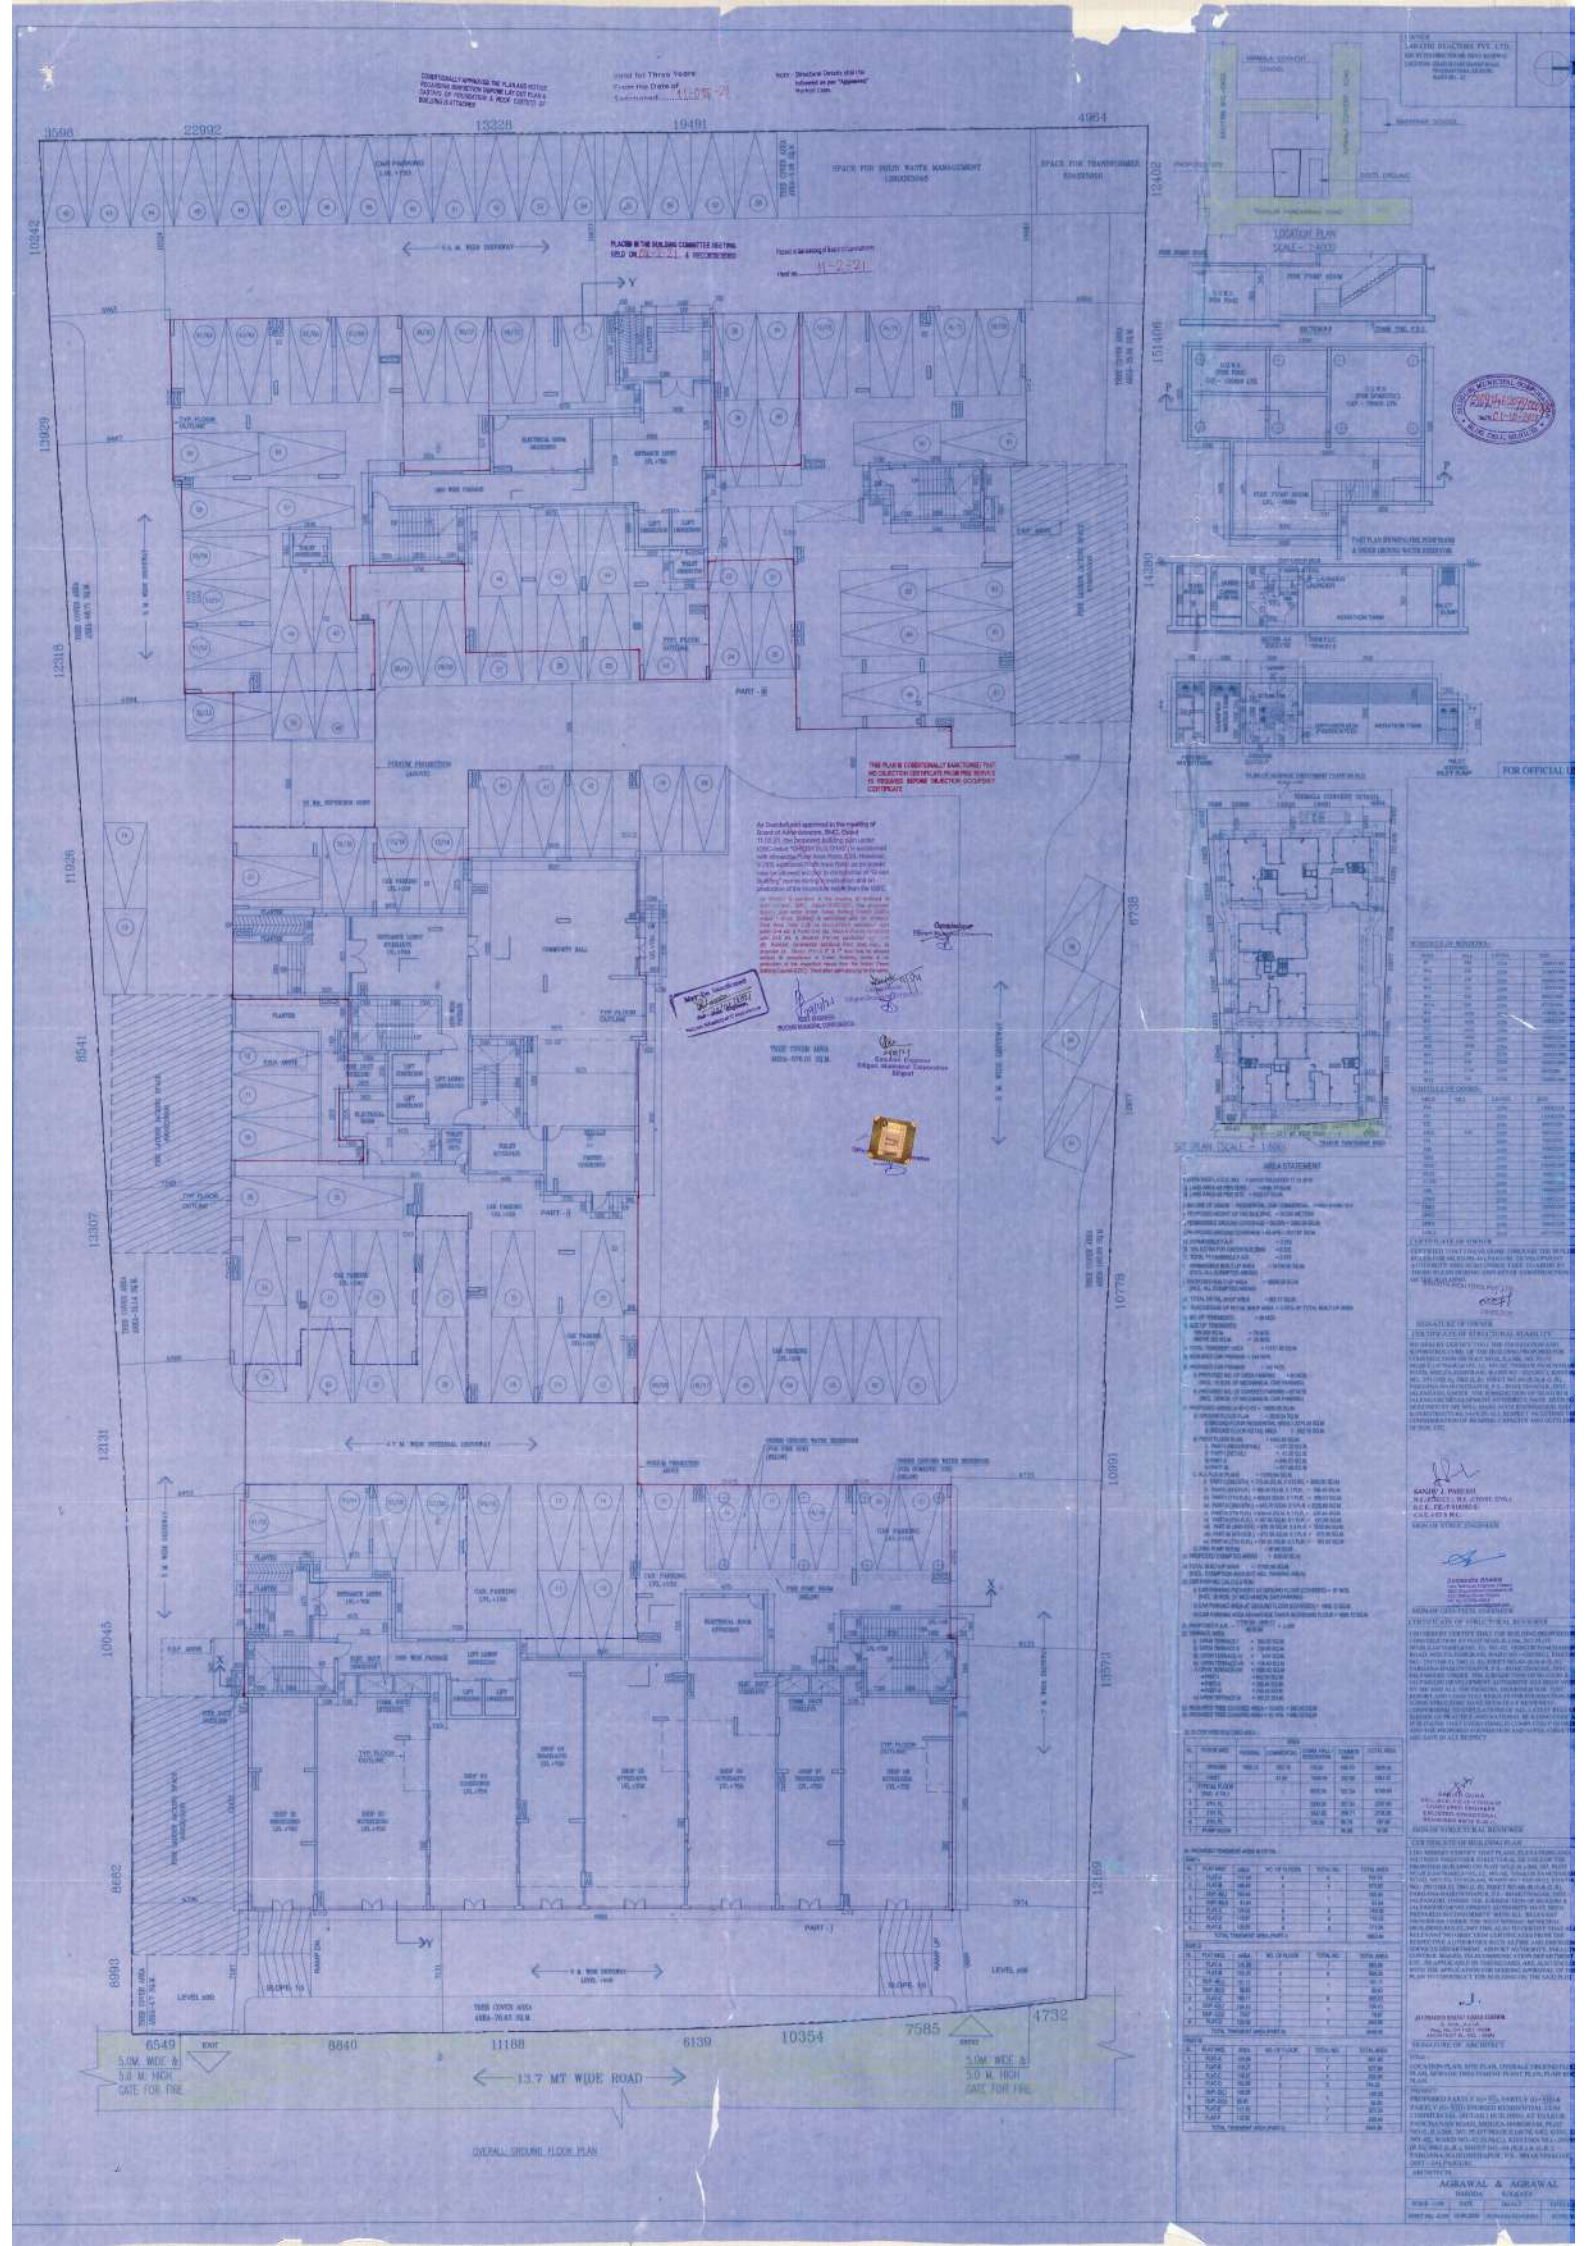
LOCATION PLAN
SCALE - 1:4000
SITE PLAN SCALE - 1:500
OVERALL GROUND FLOOR PLAN
13.7 MT WIDE ROAD
AREA STATEMENT
AGRAWAL & AGRAWAL
KOLKATA